
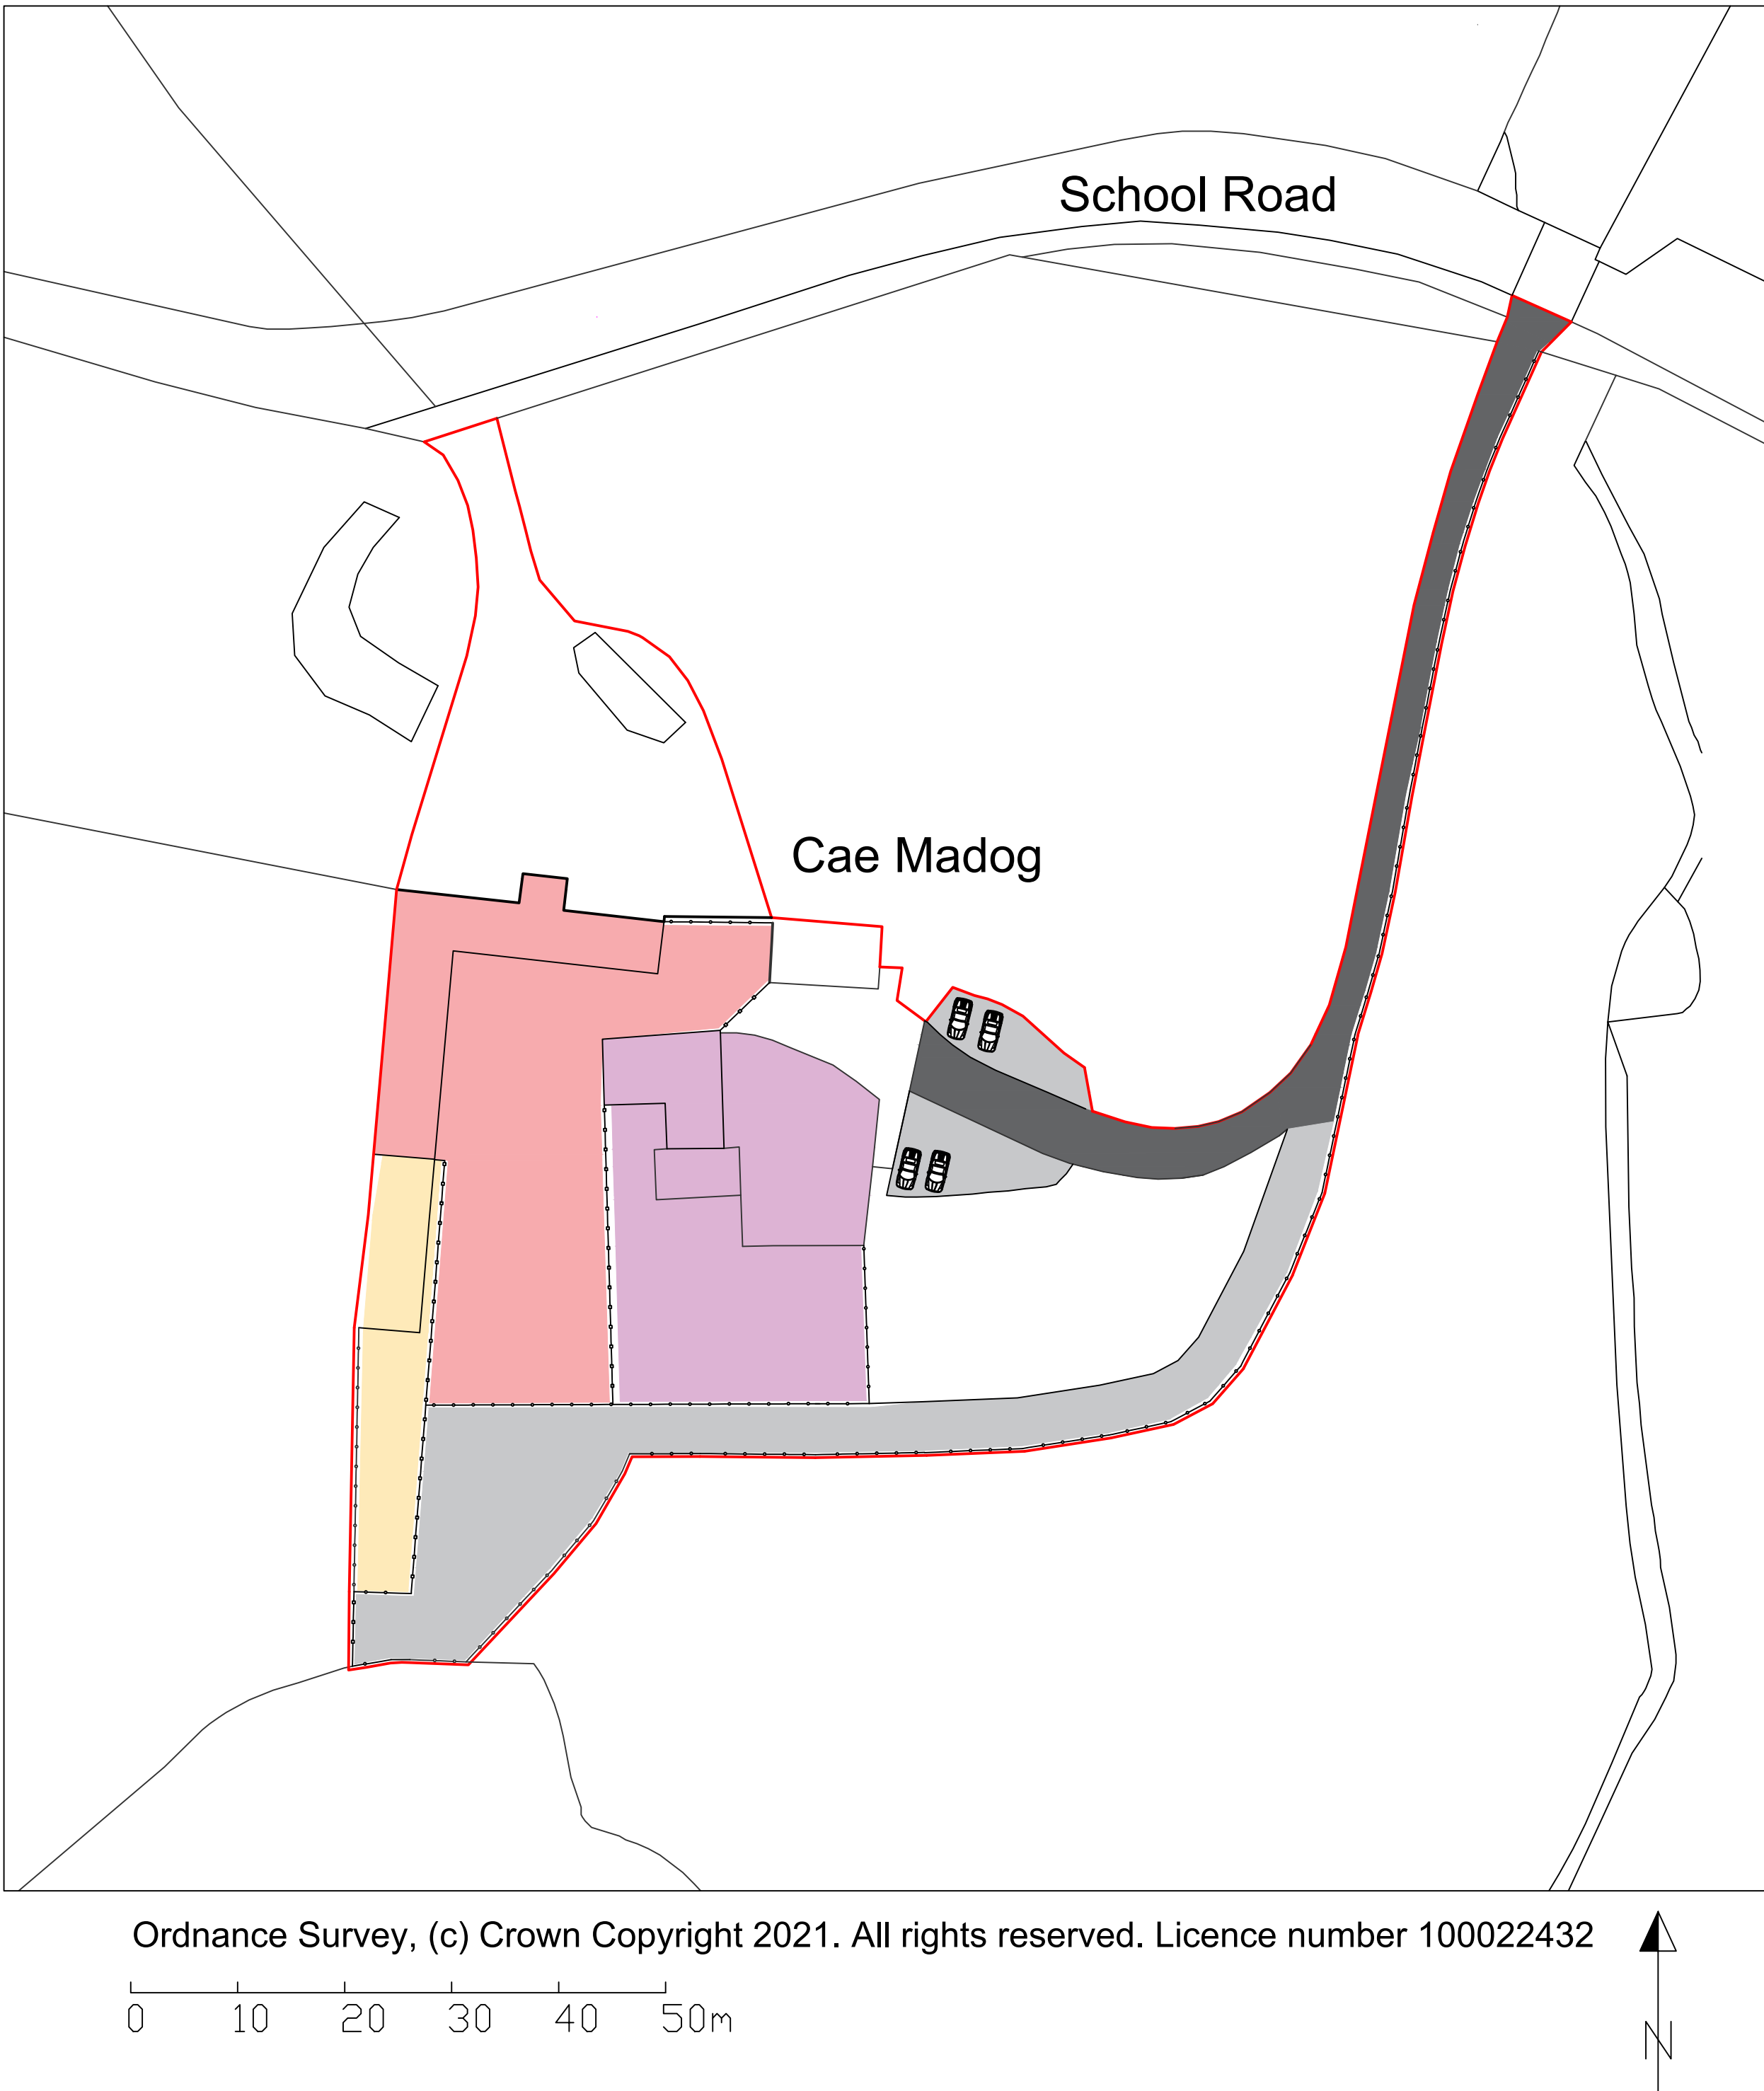


 

Ordnance Survey, (c) Crown Copyright 2021. All rights reserved. Licence number 100022432

Notes;

 Dairy shed

 Traditional barns

 Farmhouse

 Existing track

 New track and new parking

 Vertical boarded fence

 Post and Rail fence

 Site boundary marking

Project; Cae Madog Barn Conversions	
Title; Site Plan	Scale (A2); 1:500
Dwg No; SP001	Date; 21/04/2021
Revision;	