




Lane End
Teddmore Road
West Felton
Owesity
Shropshire
SY11 4ER

Tel: 06161 610317
Email: info@forgeproperty.co.uk

Notes;

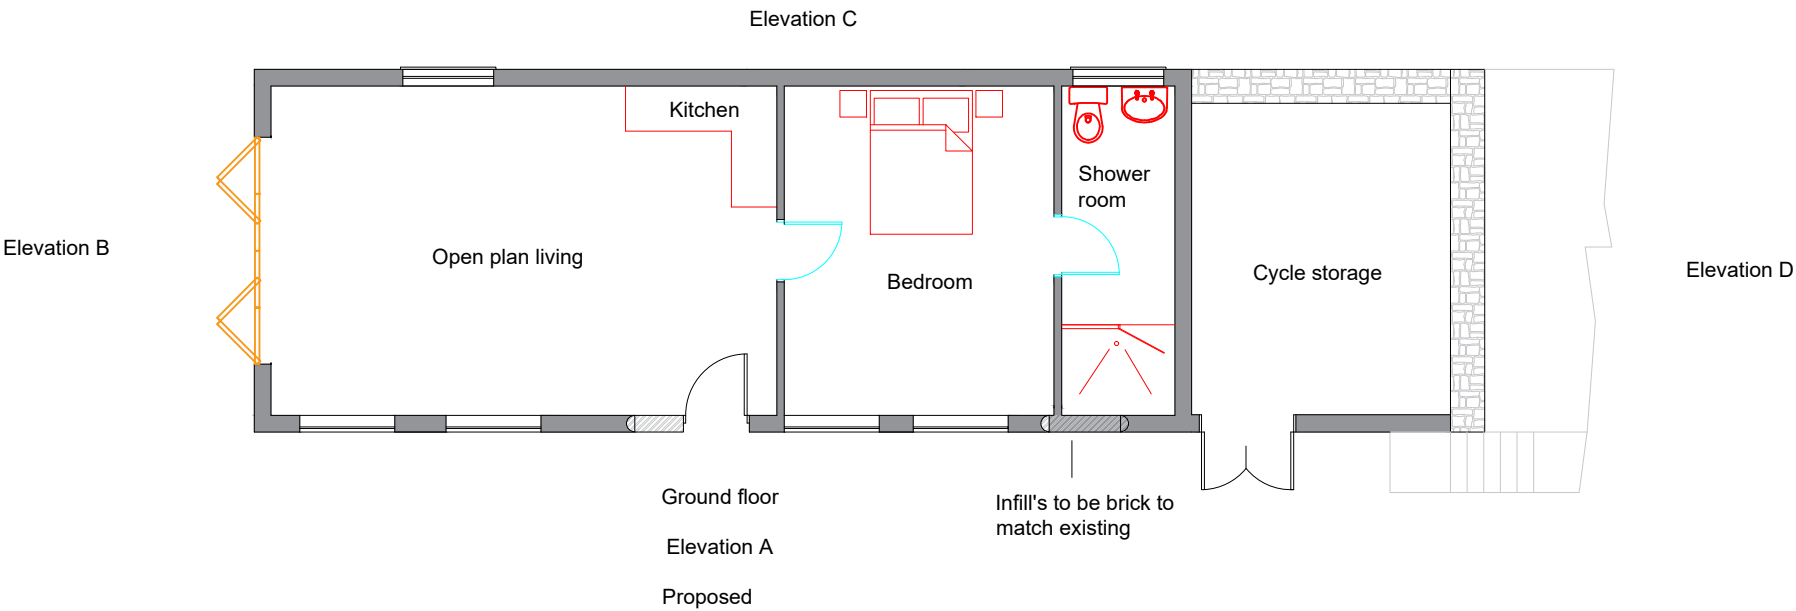

Project;
Cae Madog Dairy Shed

Title; Propsed Floor Plans	Scale (A3); 1:100
---	-----------------------------

Dwg No; Thom-EE-007	Date; 06/09/21
-------------------------------	--------------------------

Revision; A