
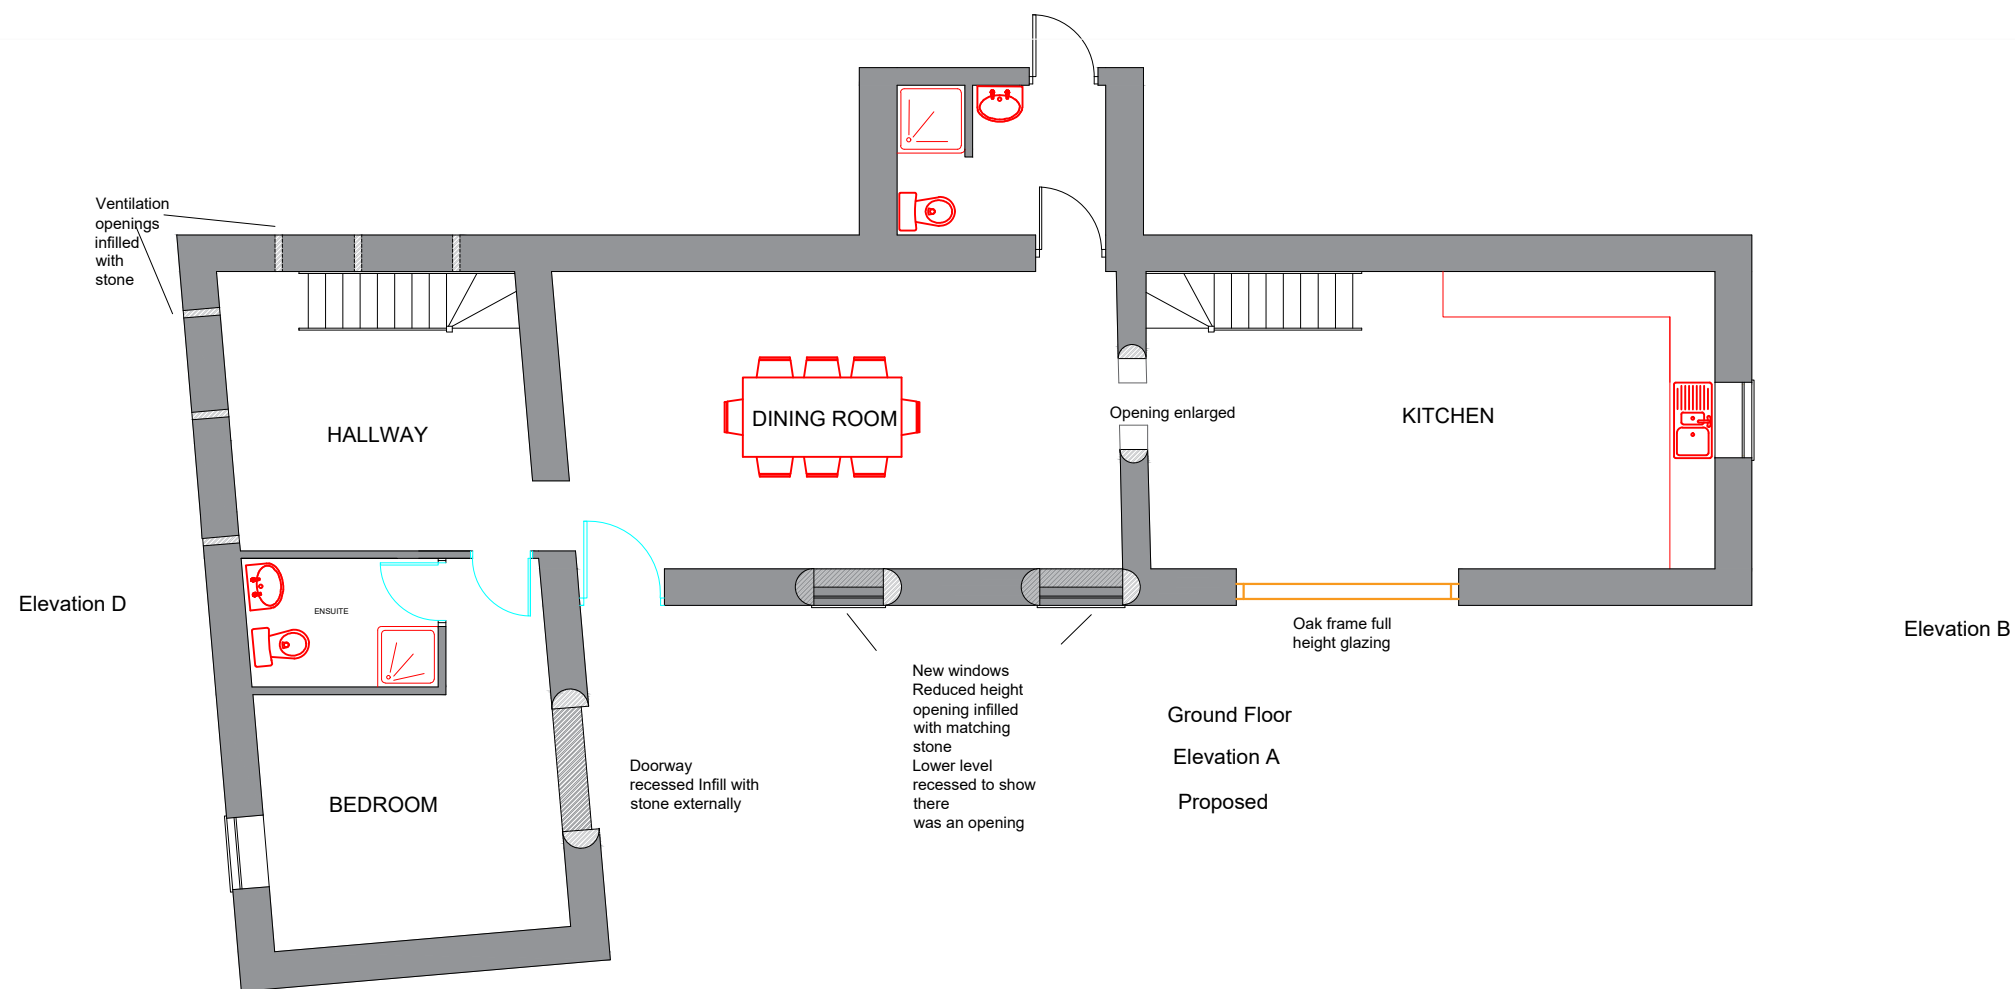


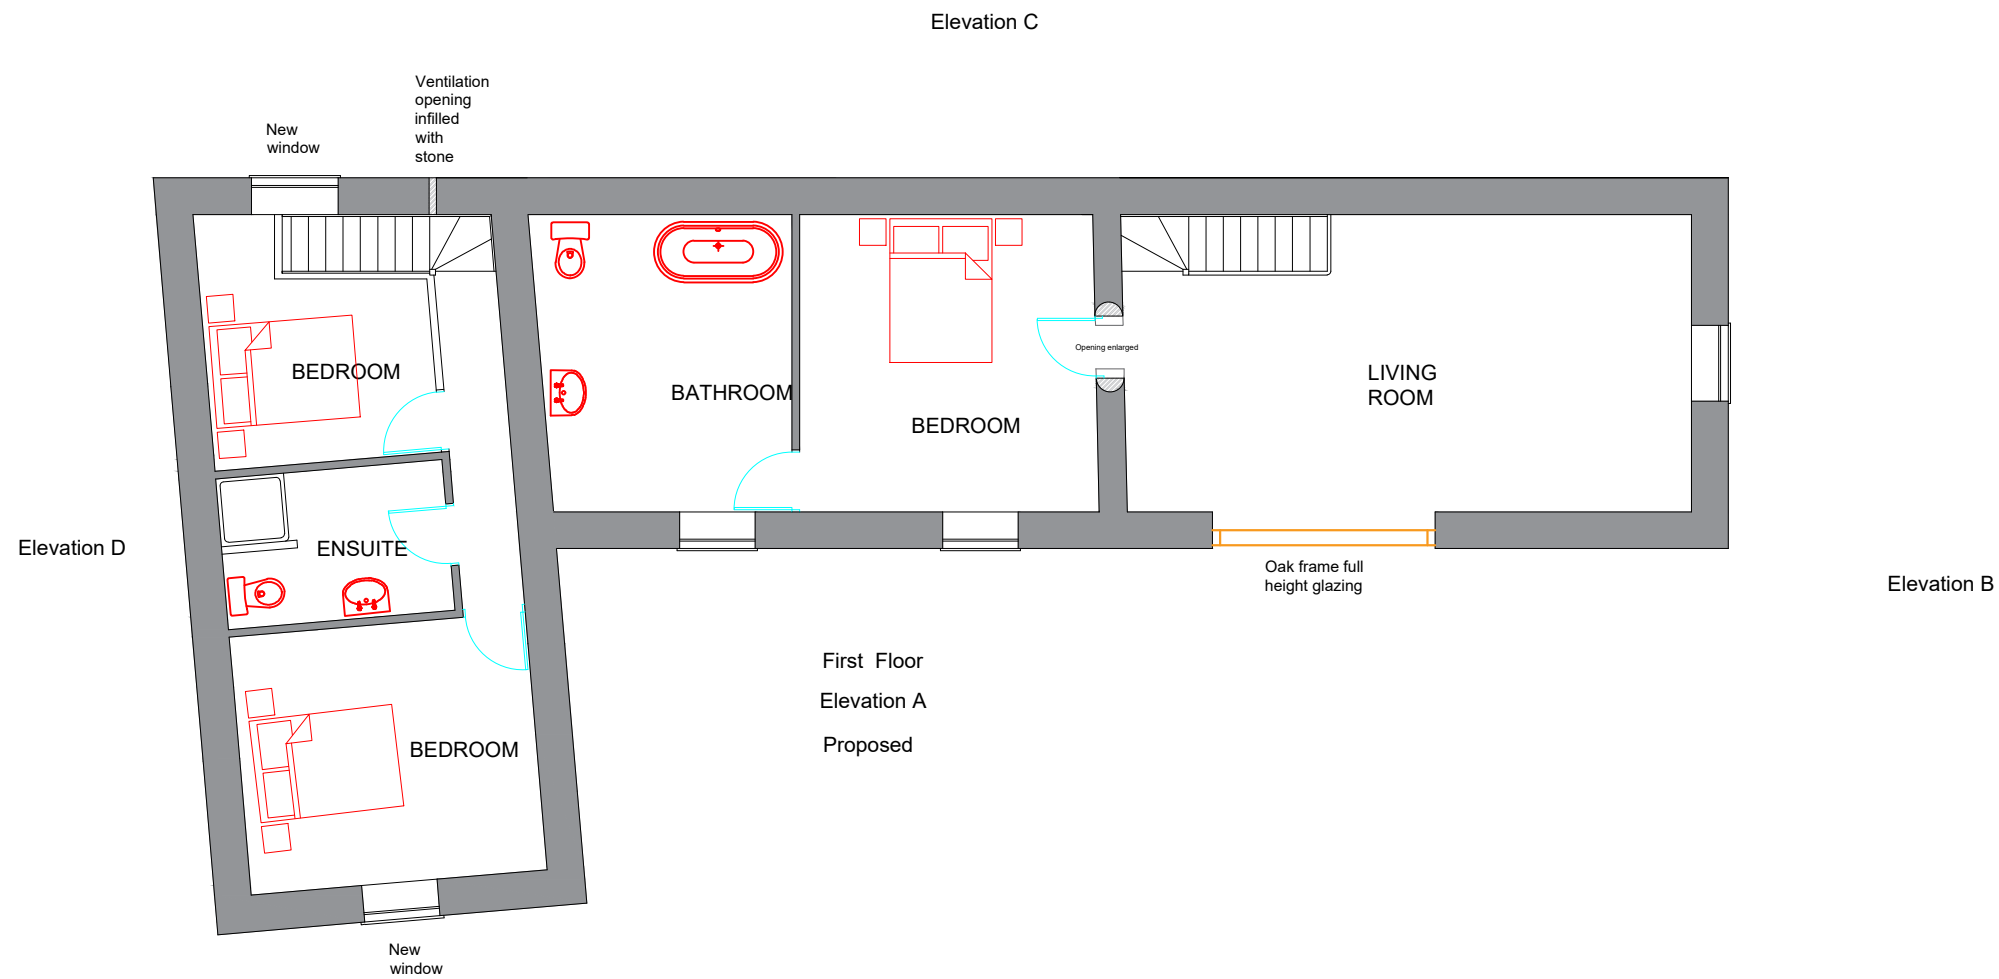

**FORGE**  
PROPERTY CONSULTANTS

Lane End  
Tadmore Road  
West Felton  
Owcestry  
Shropshire  
SY11 4ER

Tel: 06161 610317  
Email: info@forgeproperty.co.uk

Notes;

**Project;**  
Cae Madog Traditional Barn  
conversion

**Title;**  
Proposed  
Floor Plans

**Scale (A3);**  
1:100

**Dwg No;**  
Thom-EE-008

**Date;**  
06/09/21

**Revision; A**