

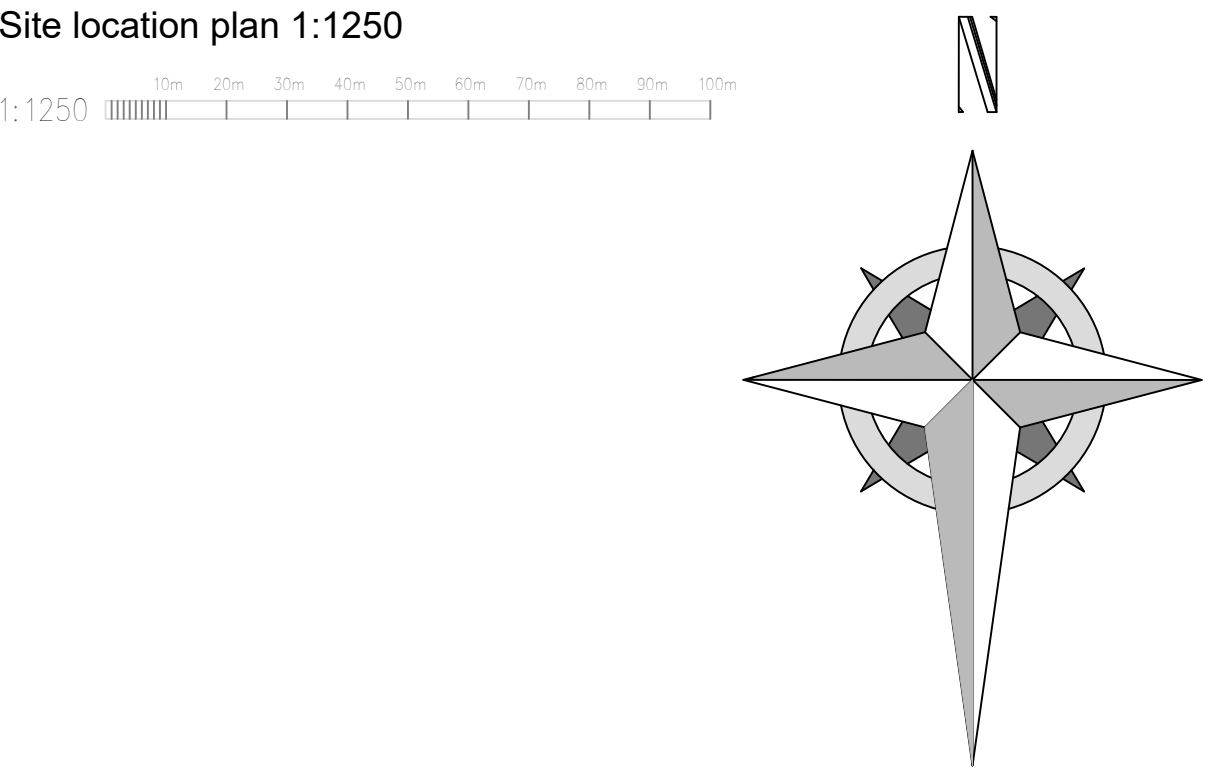


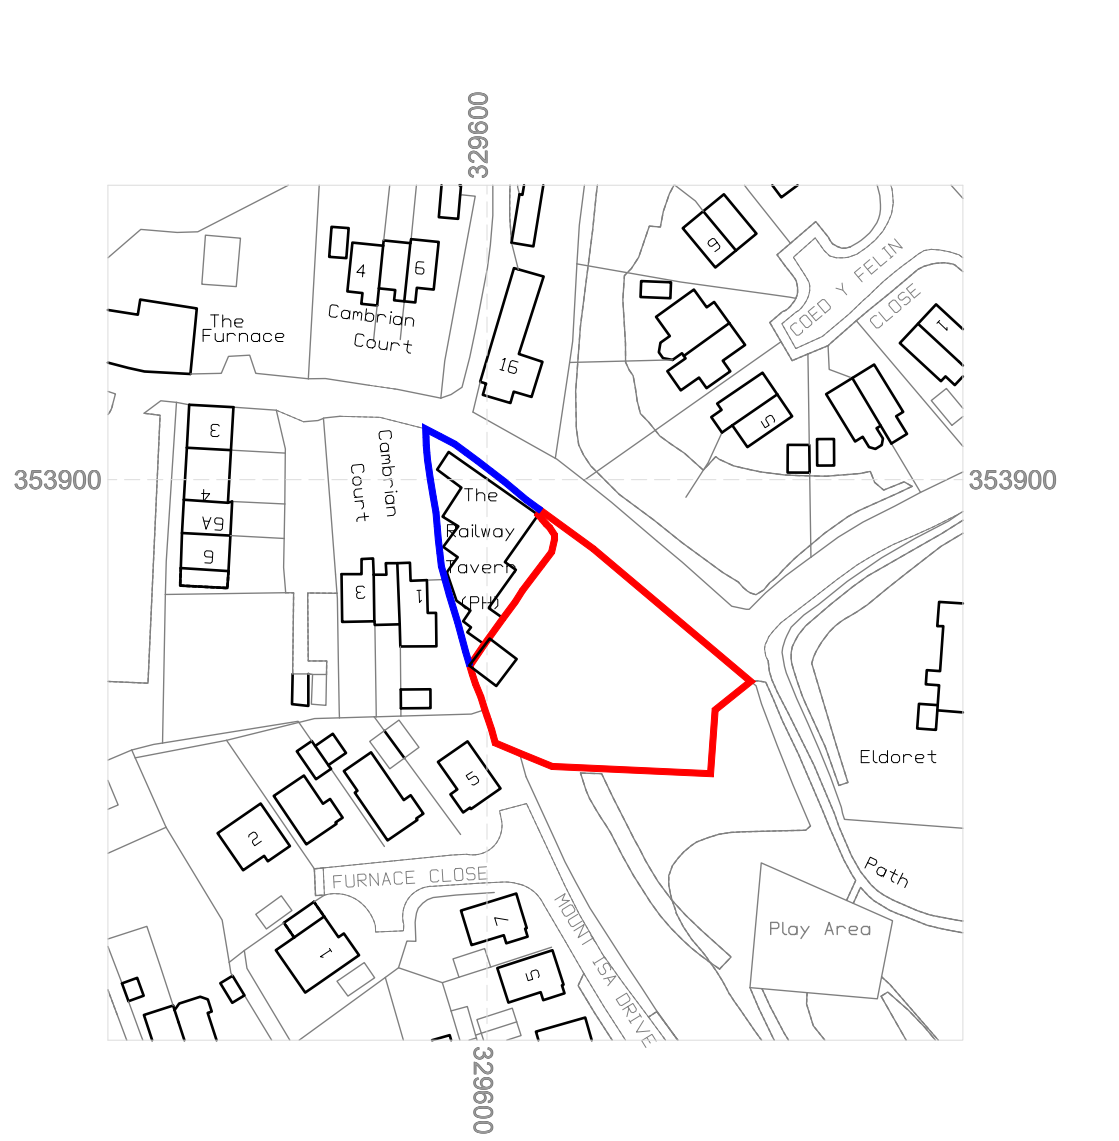

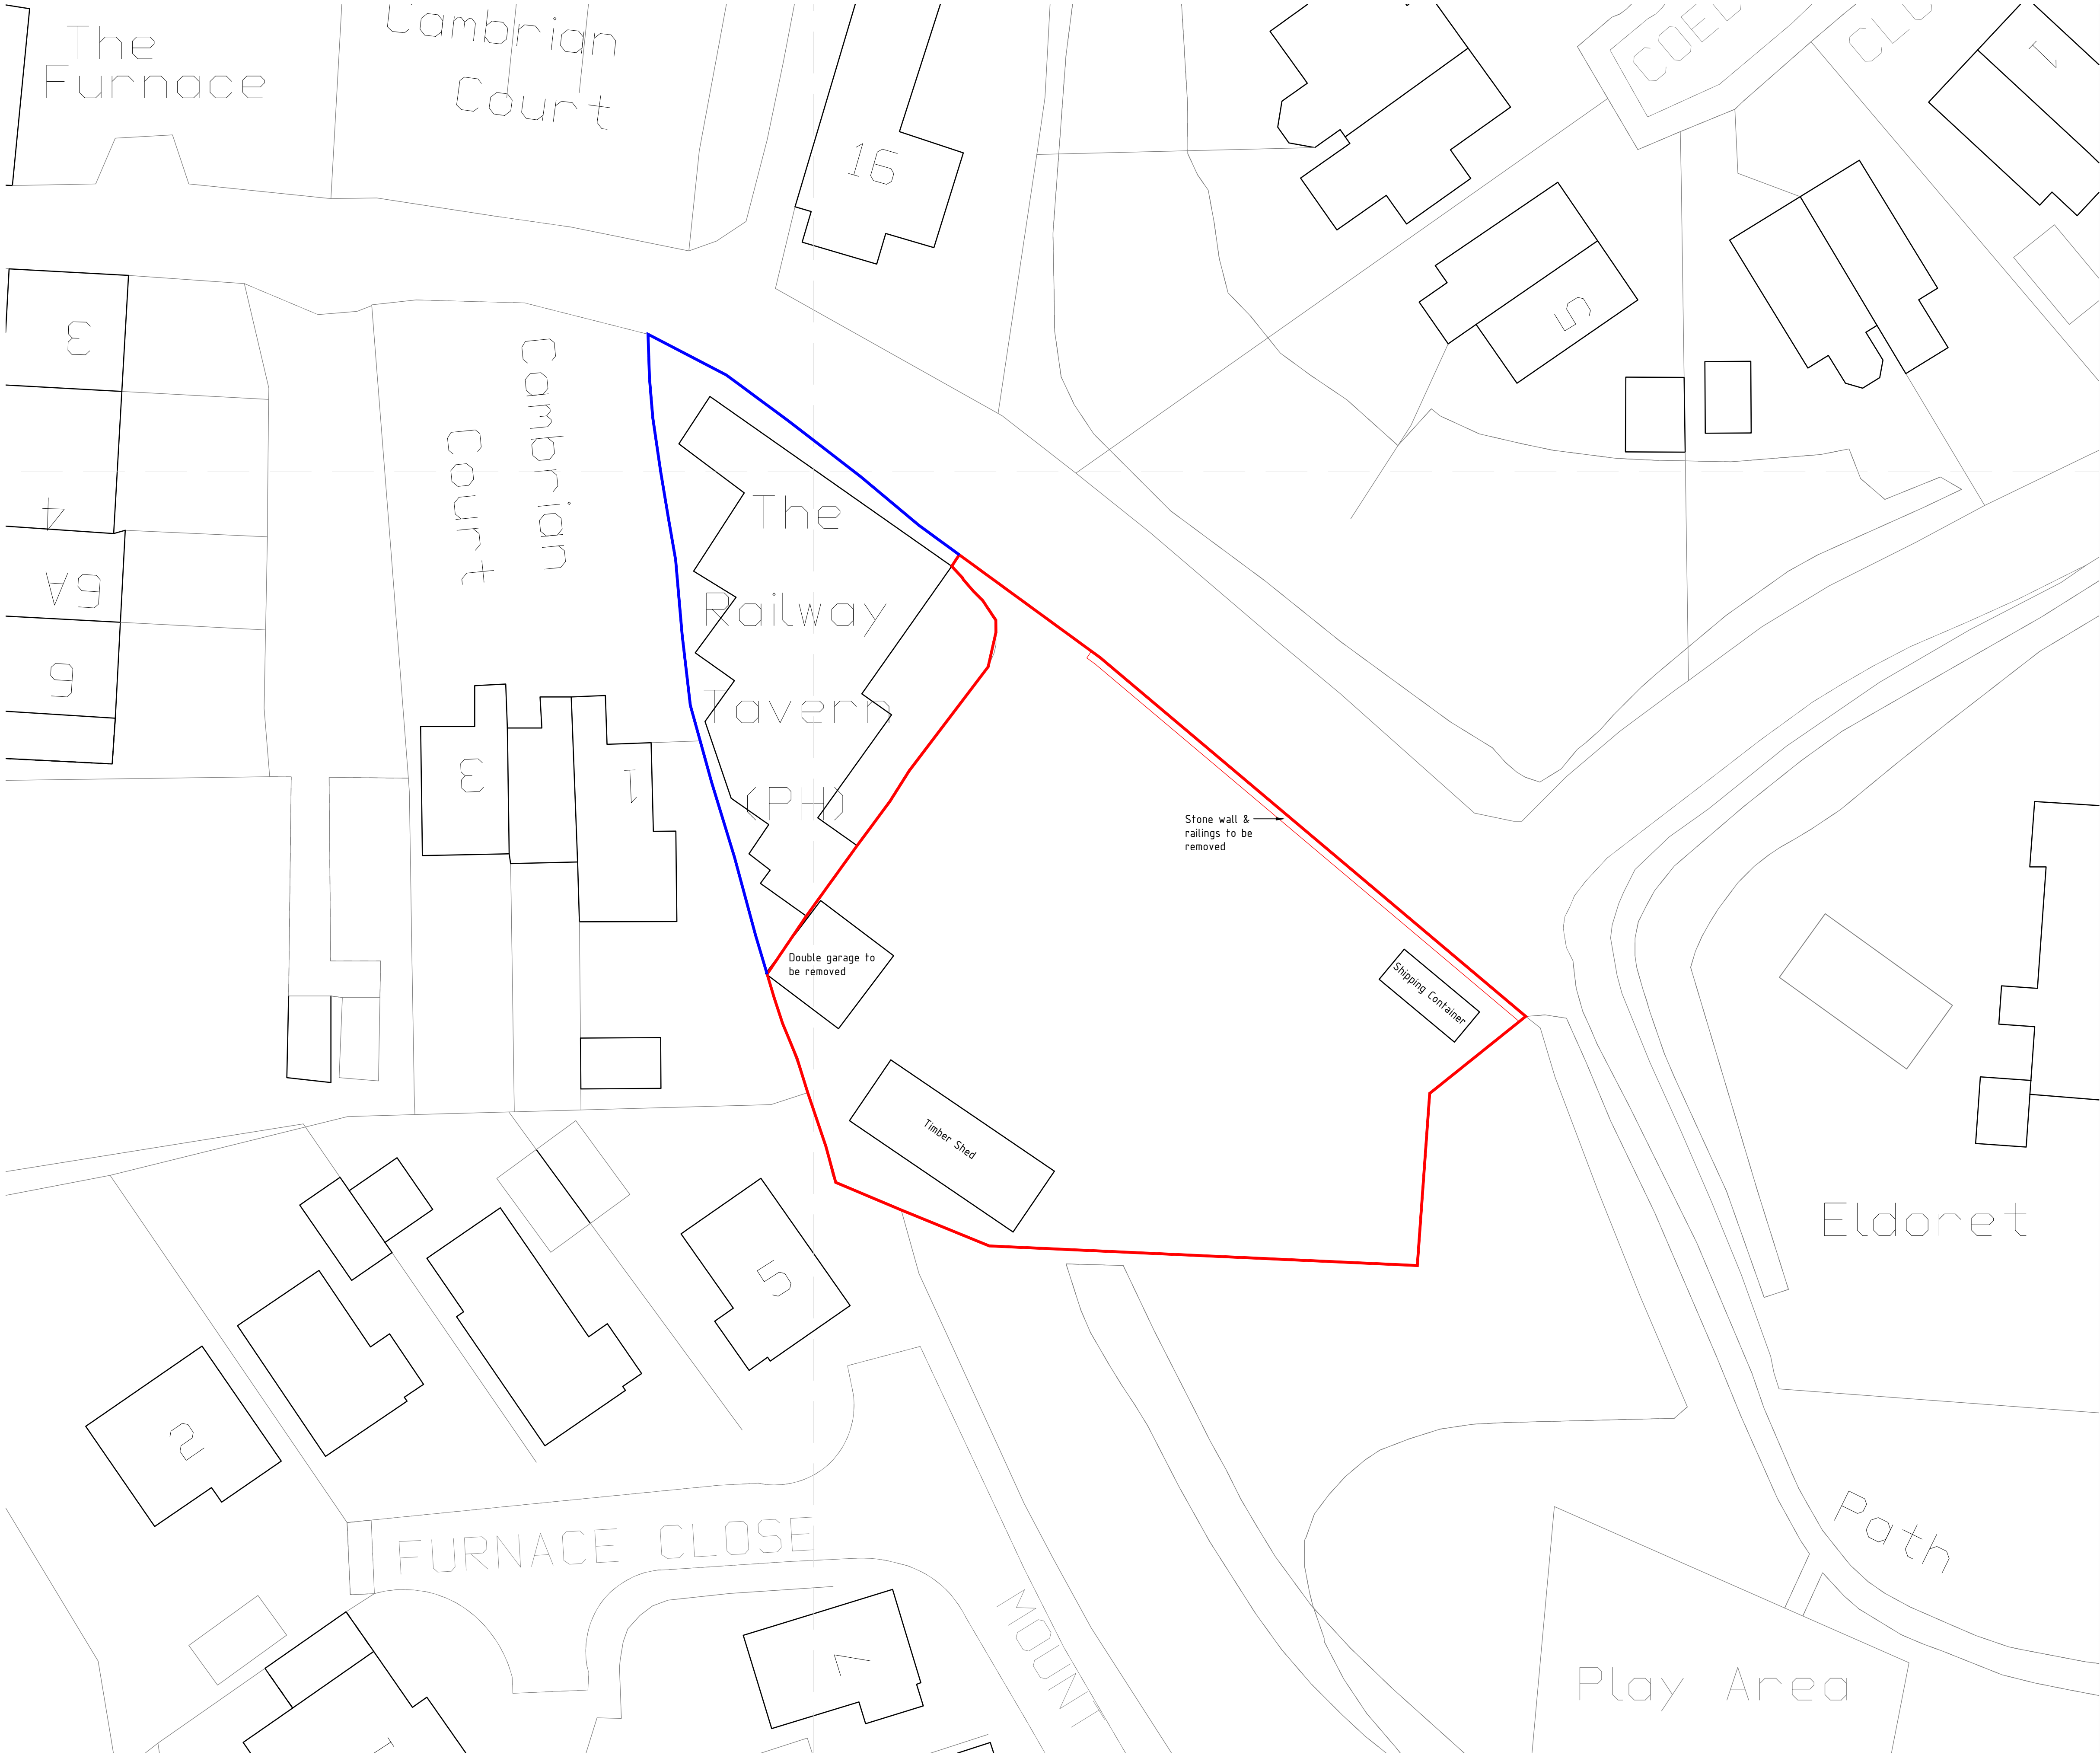

Ferndale Villa, 25 Manley Road,
Wrexham, LL13 8HD
Tel (01978) 353445
www.hdsarchitectural.co.uk

Project; Residential Development to Land at The Railway Tavern, Black Lion Inn, Railway Road, Brymbo, Wrexham, LL11 5EA	
Title; 01-As Existing Site Plan	Scale (A1); 1:200
Dwg No; RT/PD/01	Date; 22.02.23
Revision; ..	