



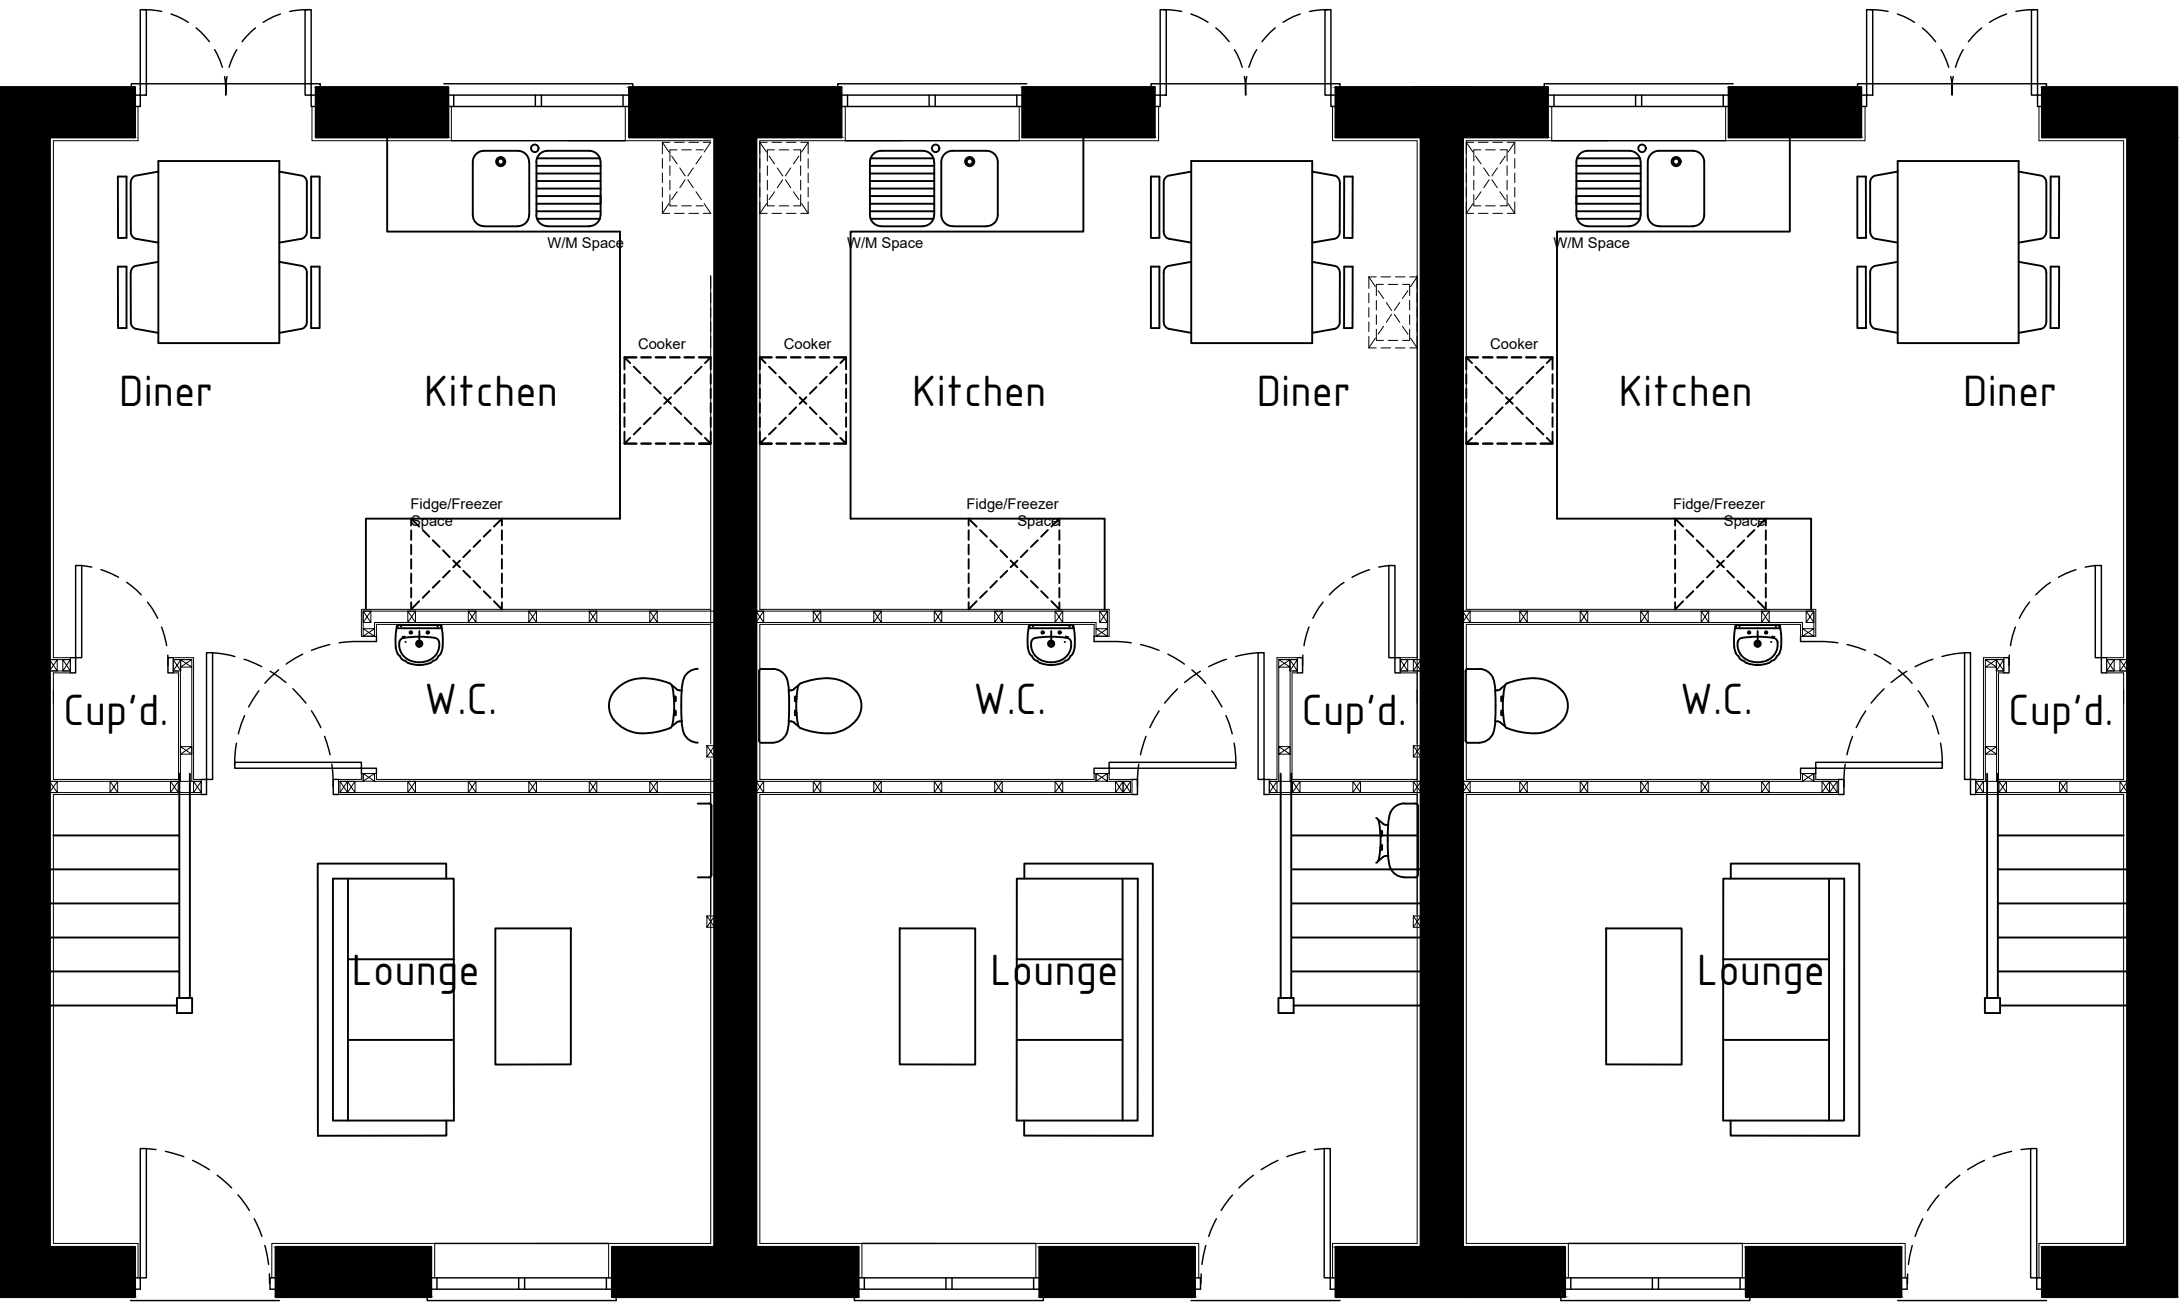

Ground Floor

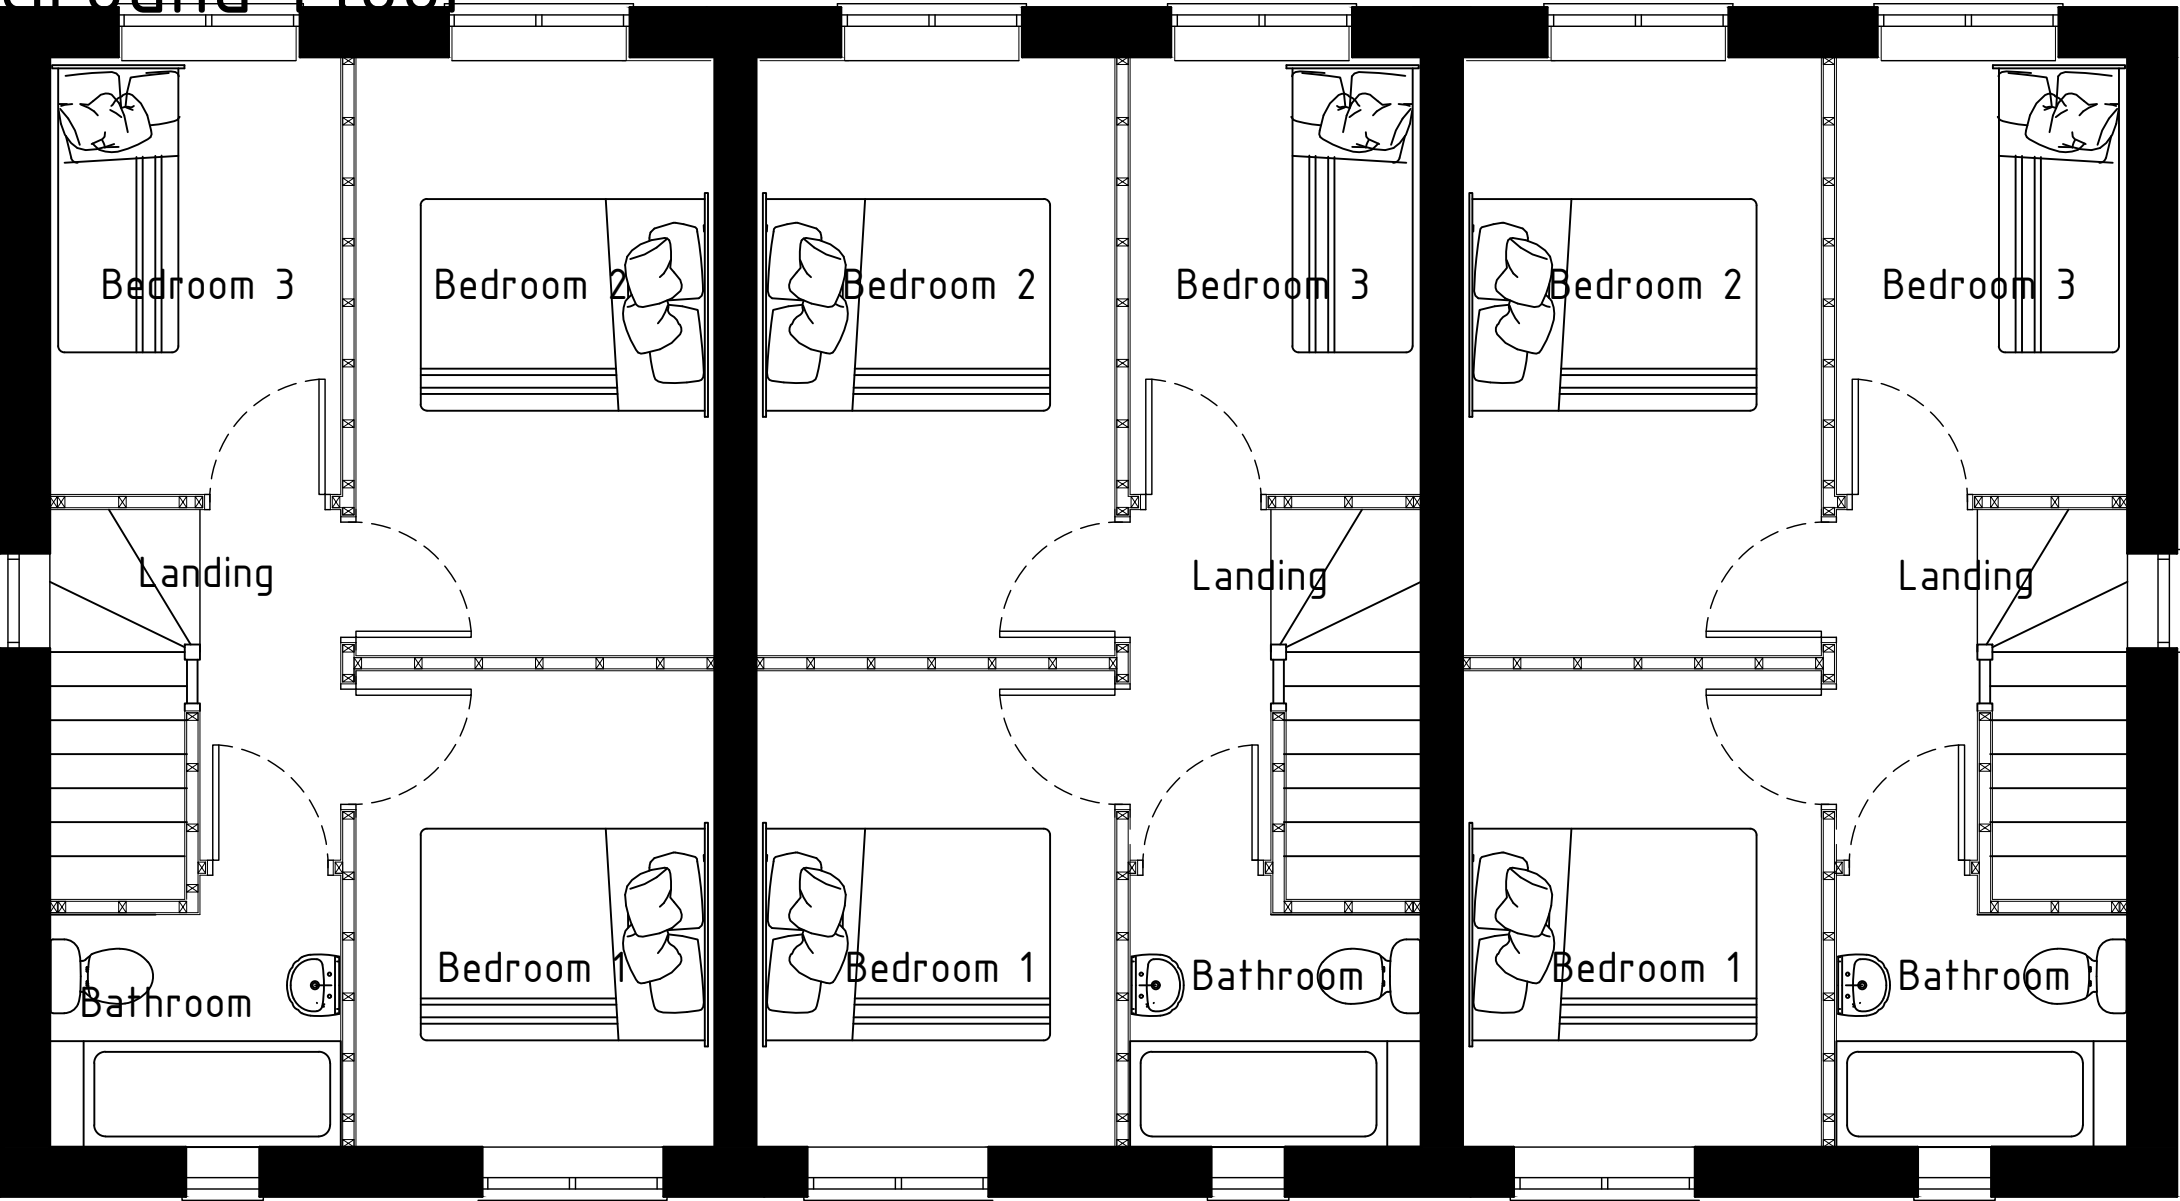

First Floor



Ferndale Villa, 25 Manley Road,
Wrexham, LL13 8HD
Tel: (01978) 353445
www.hdsarchitectural.co.uk

Project; Residential Development to Land at 'The Railway Tavern, Black Lion Inn, Railway Road, Brymbo, Wrexham, LL11 5EA.	
Title; Plots 1-3 Floor Plans	Scale (A2); 1:50
Dwg No; RT/PD/03	Date; 22.02.23
Revision;	