


proposed floor plans and elevations scale 1:100 and 1:200 a3 format pdf

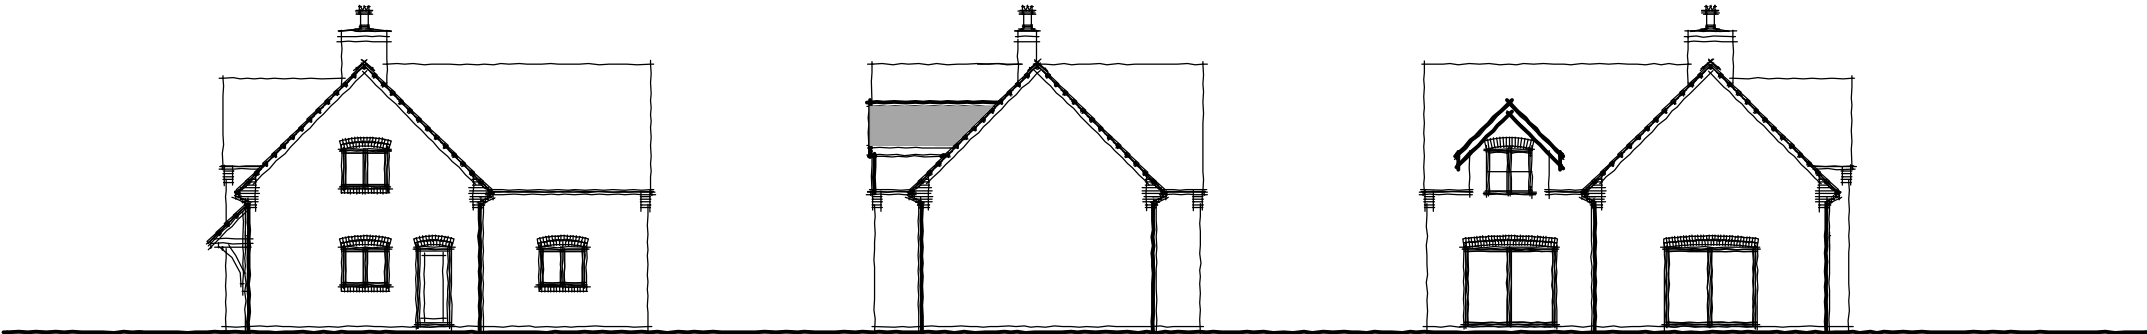


front elevation




side elevation

side elevation

rear elevation

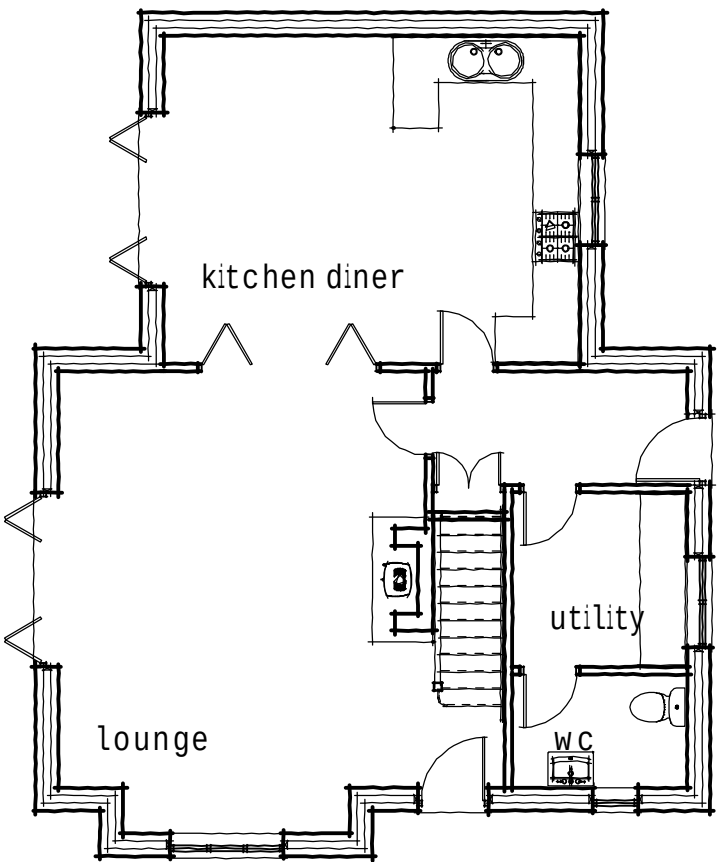

ground floor plan

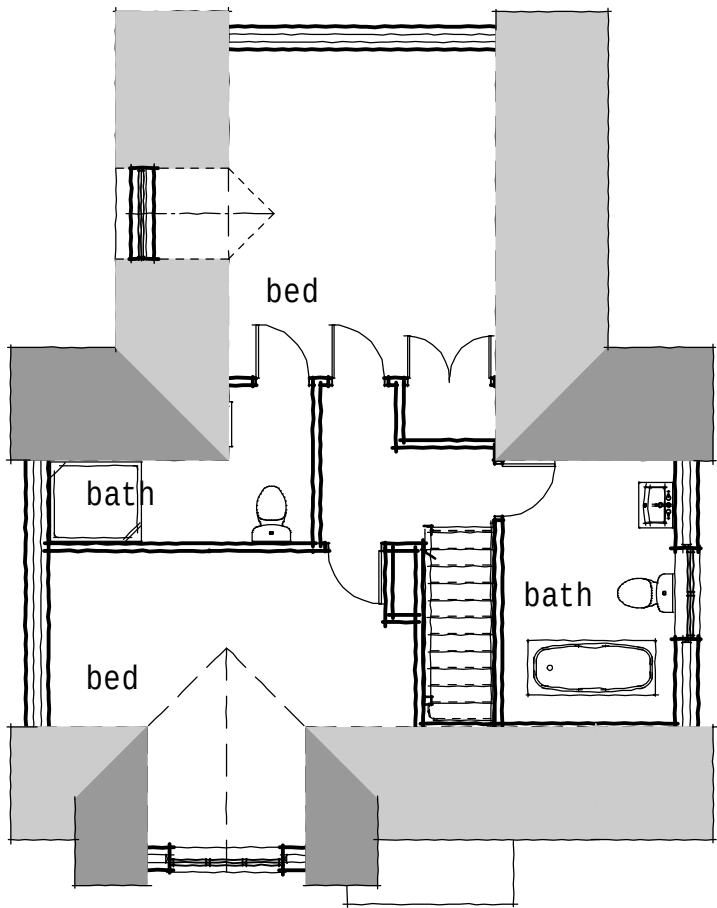

first floor plan

PROPOSED DETACHED HOUSE TYPE 2 PLOT TWO THE DYM OCK ARMS SITE PENLEY

