



proposed floor plans scale 1:100 a3 format
amended 17 oct 2023

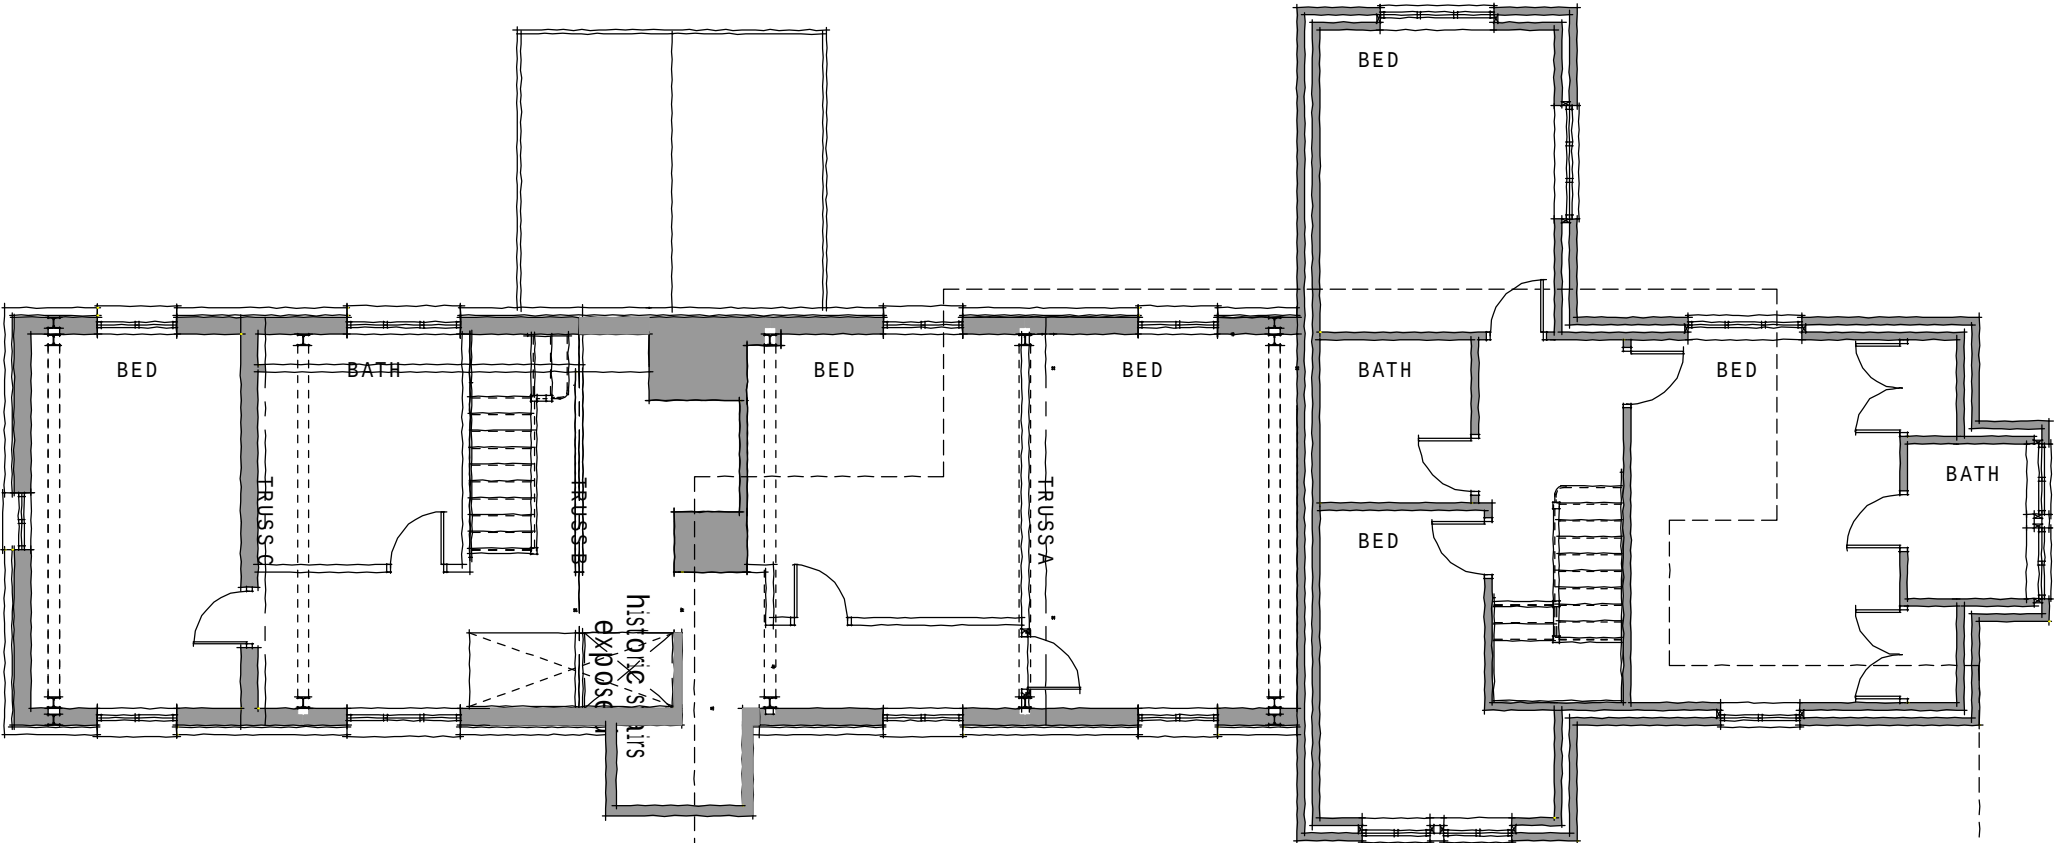

first floor

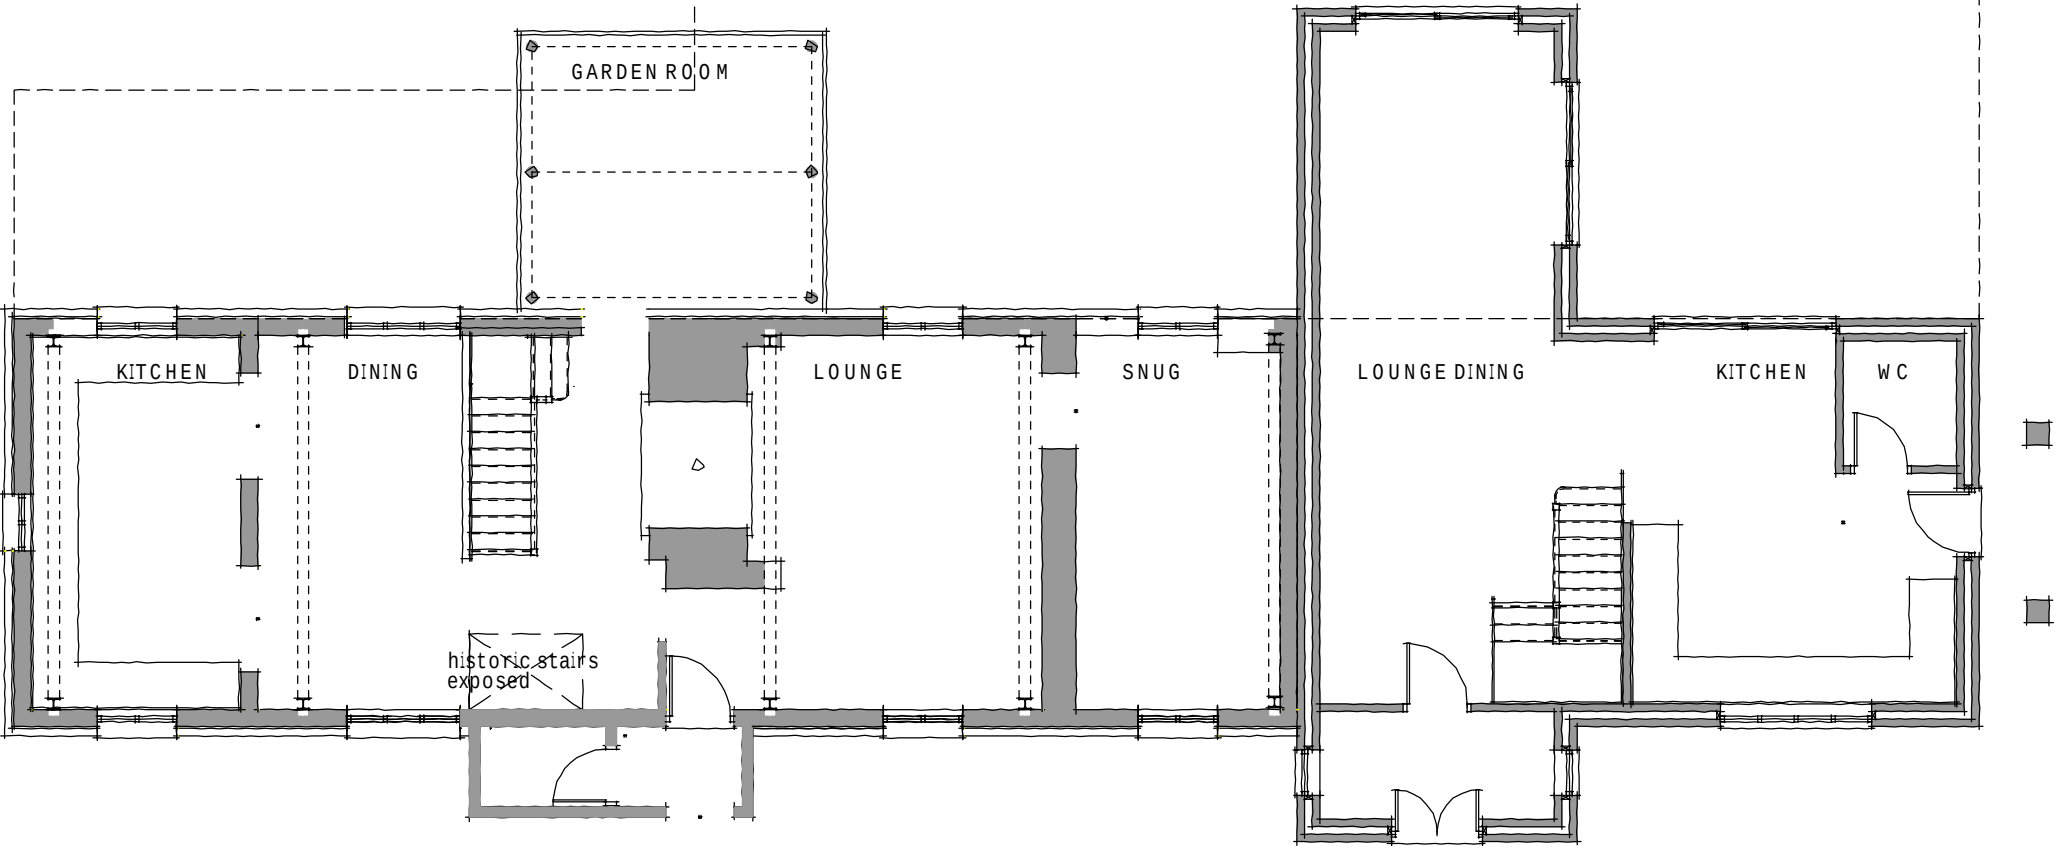

ground floor

THE DYMOCK ARMS PENLEY, LL13 0LS