


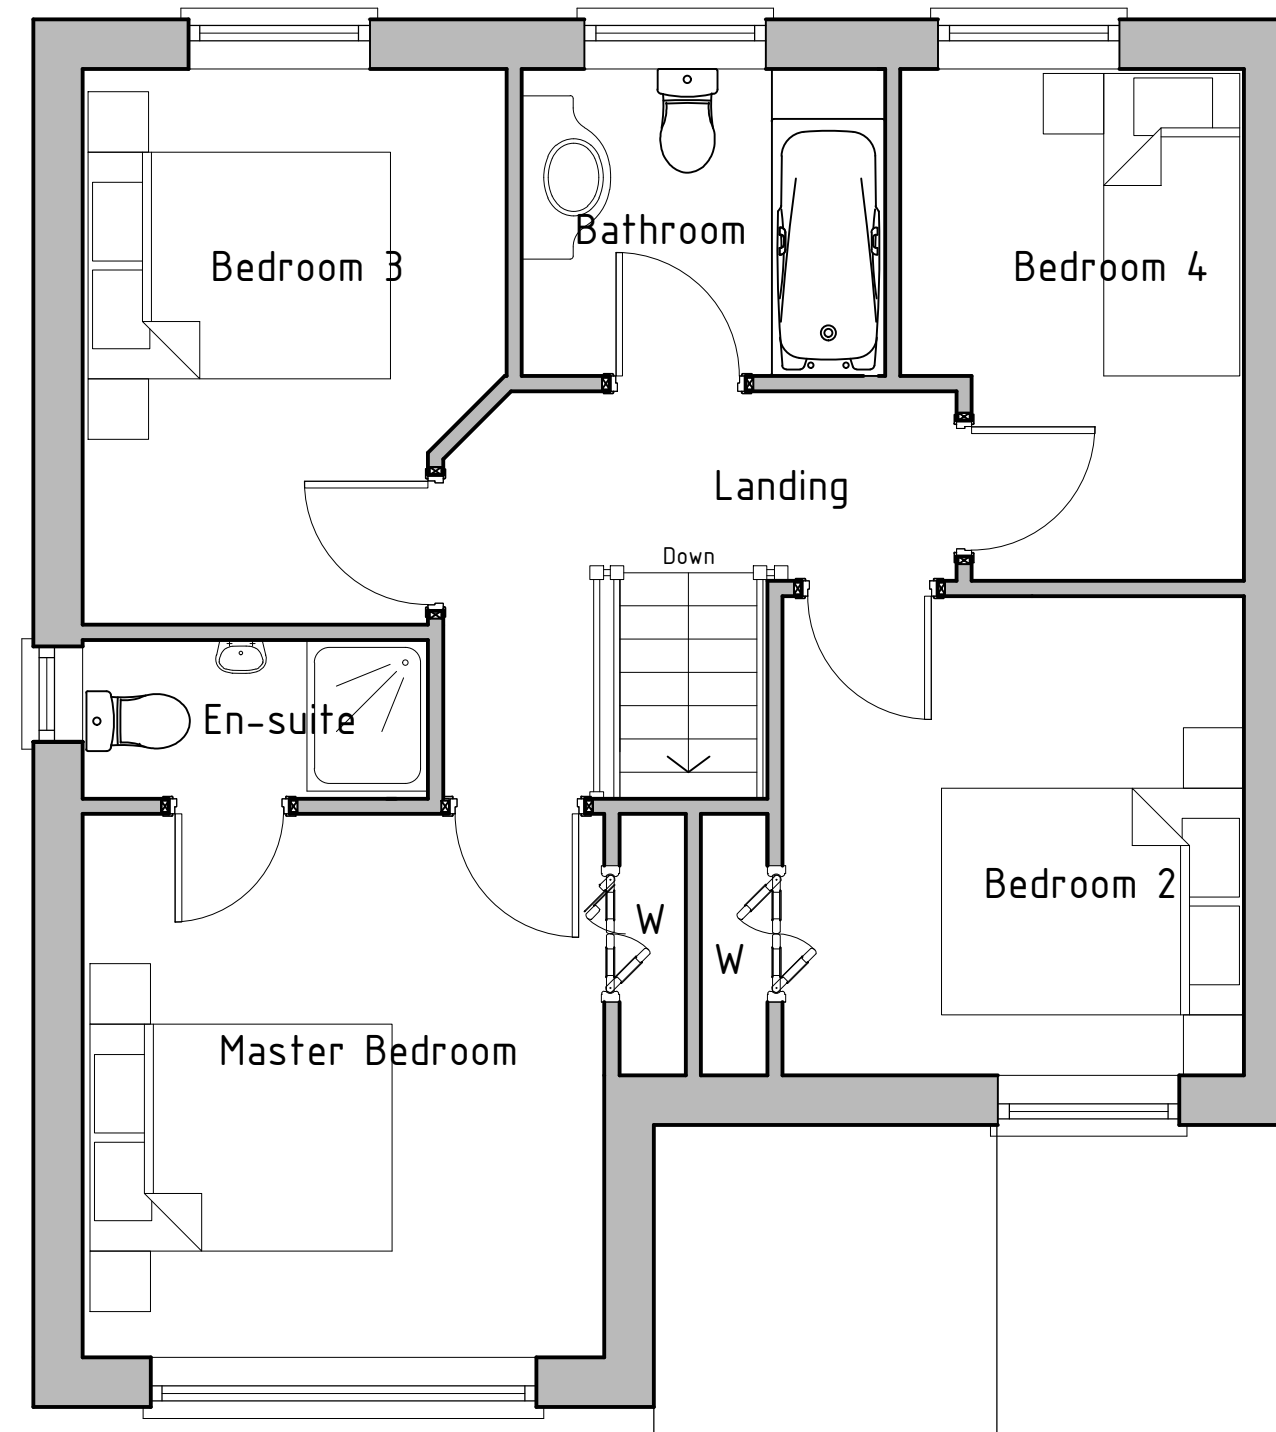

First Floor

 HDS Architectural Services, The Foundry, 15 Yorke Street, Wrexham LL13 8LW Tel (01978) 345250 www.hdsarchitectural.co.uk	
Project; Residential Development to Land at 'Terfynfa Boarding Kennels and Cattery, Smelt Road, Coedpoeth, Wrexham, LL11 3SH	
Title; House Type A - First Floor Plan	Scale (A3); 1:50
Dwg No; SR/PD/05	Date; August 2022
Revision;	