


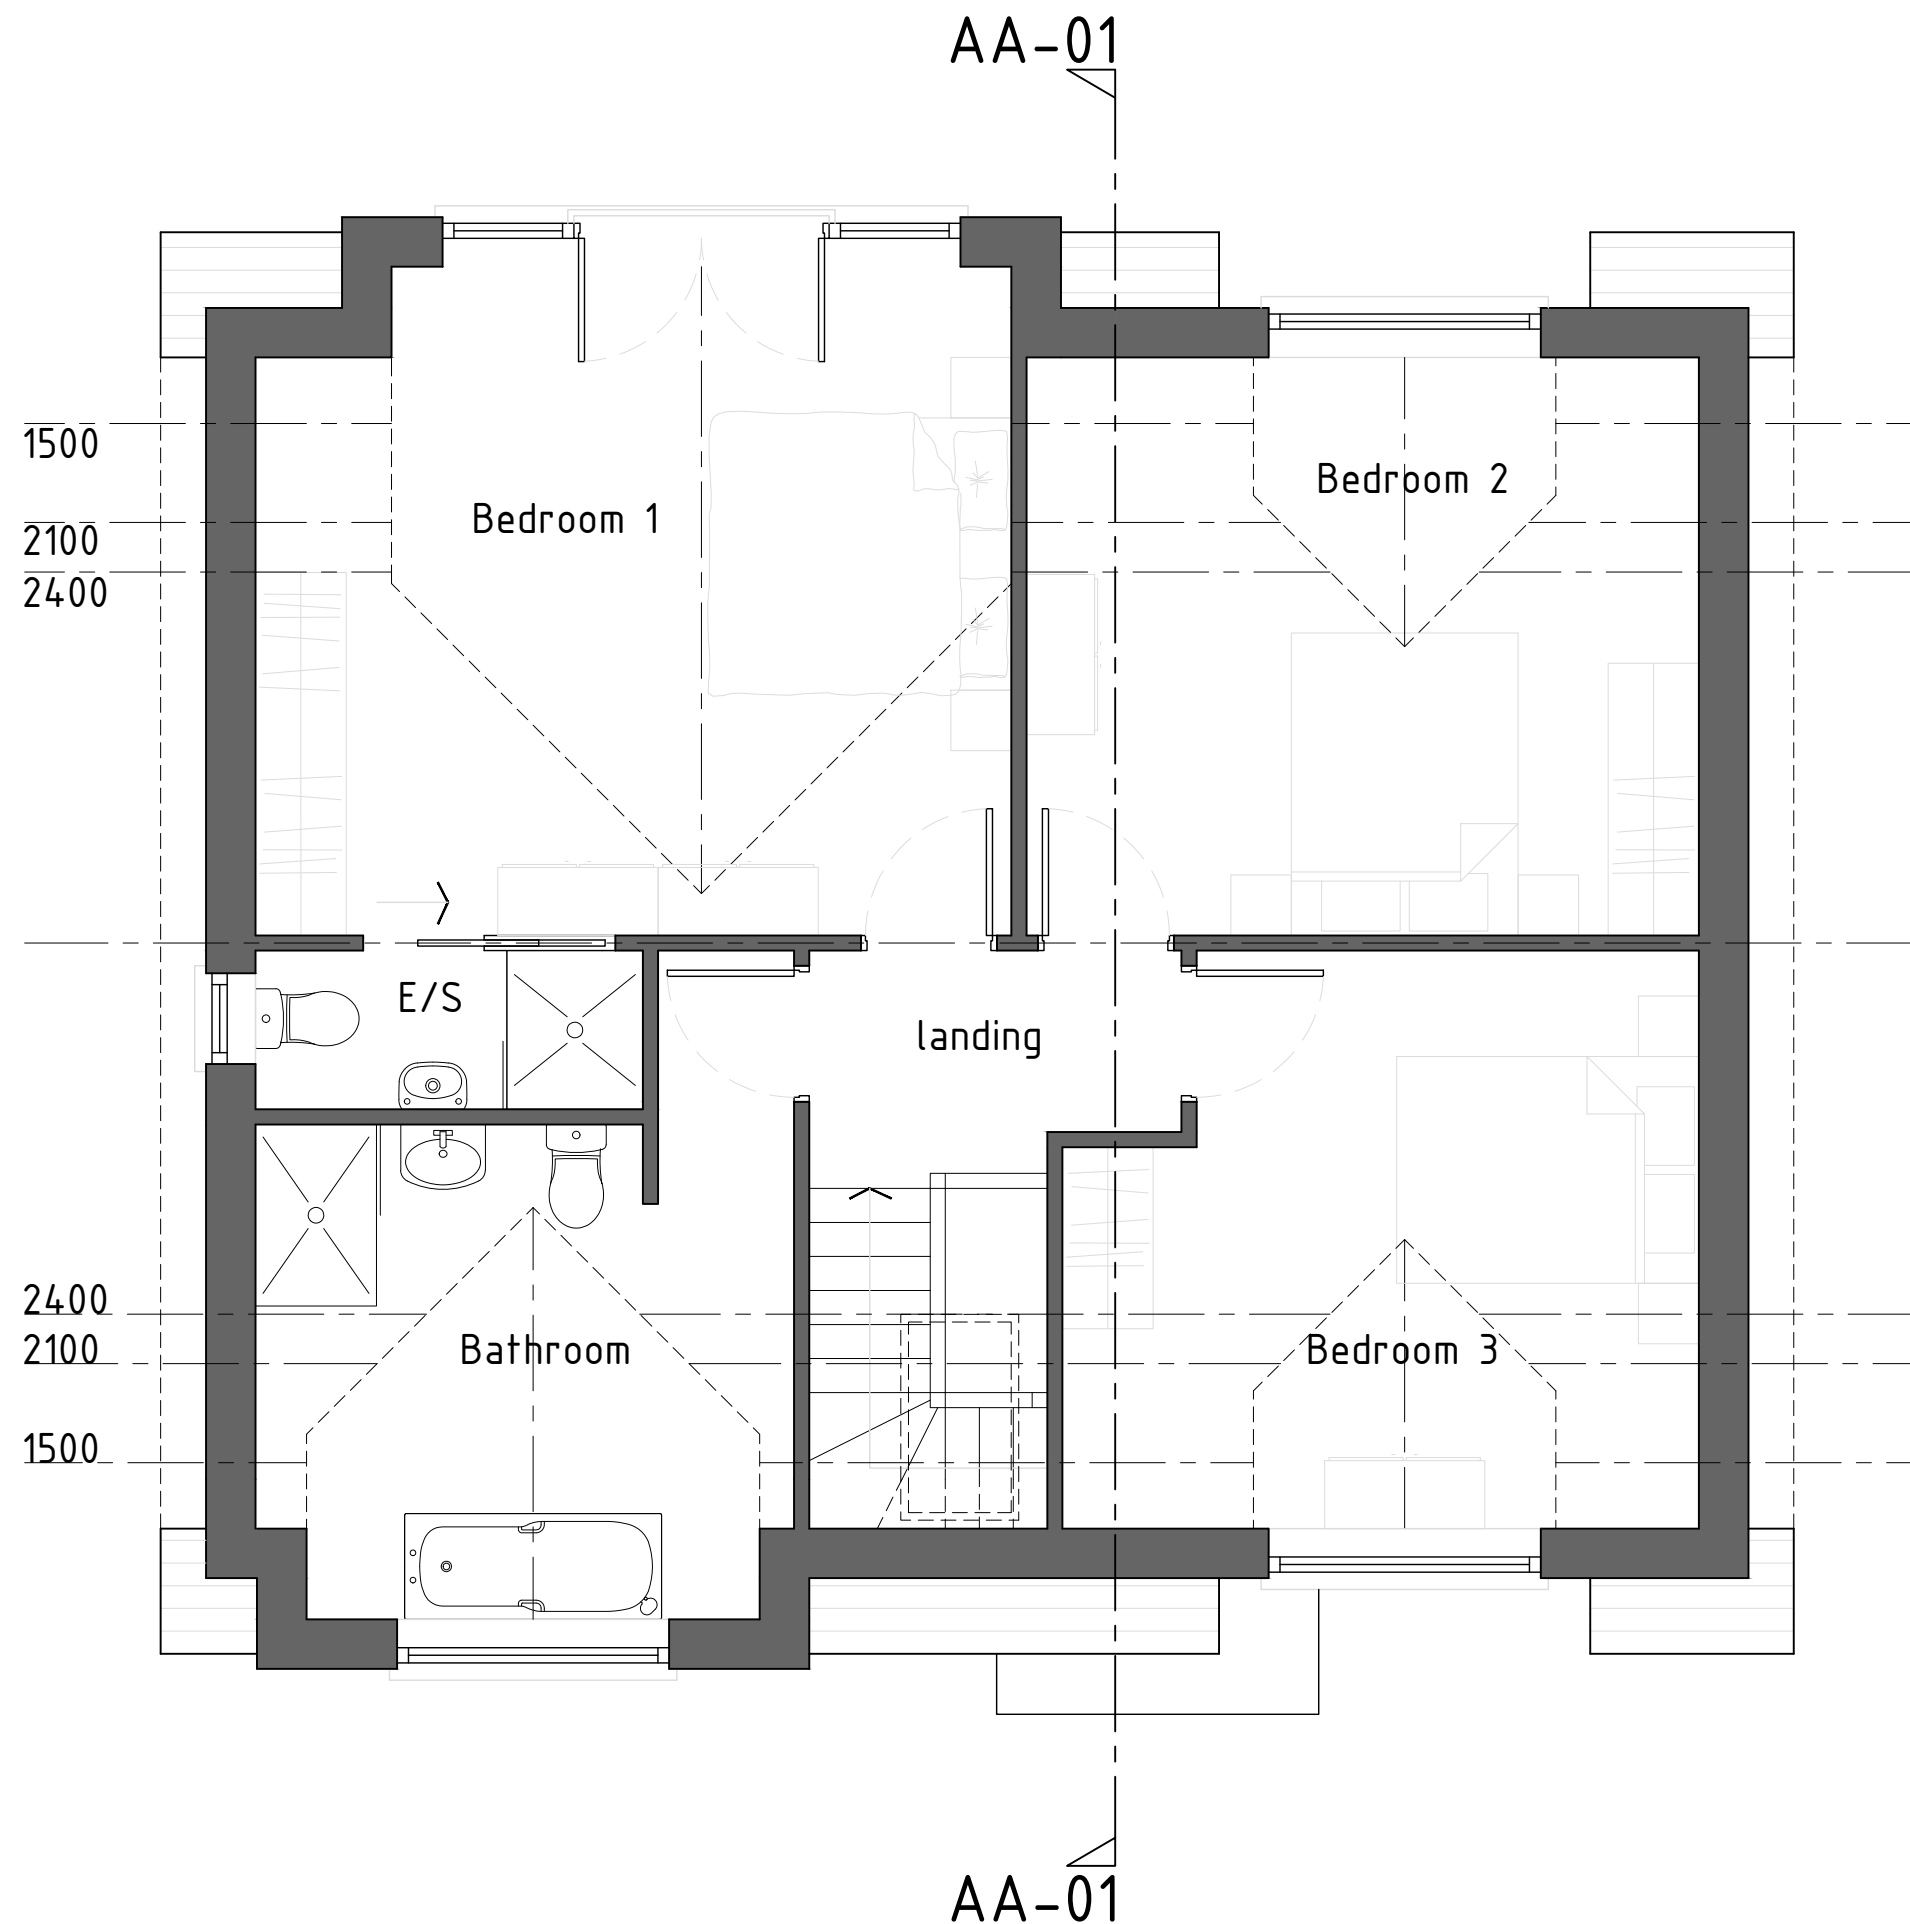

Project; Residential Development to Land at 'Terfynfa Boarding Kennels and Cattery, Smelt Road, Coedpoeth, Wrexham, LL11 3SH	
Title; House Type B - First Floor Plan	Scale (A3); 1:50
Dwg No; SR/PD/09	Date; August 2022
Revision;	