



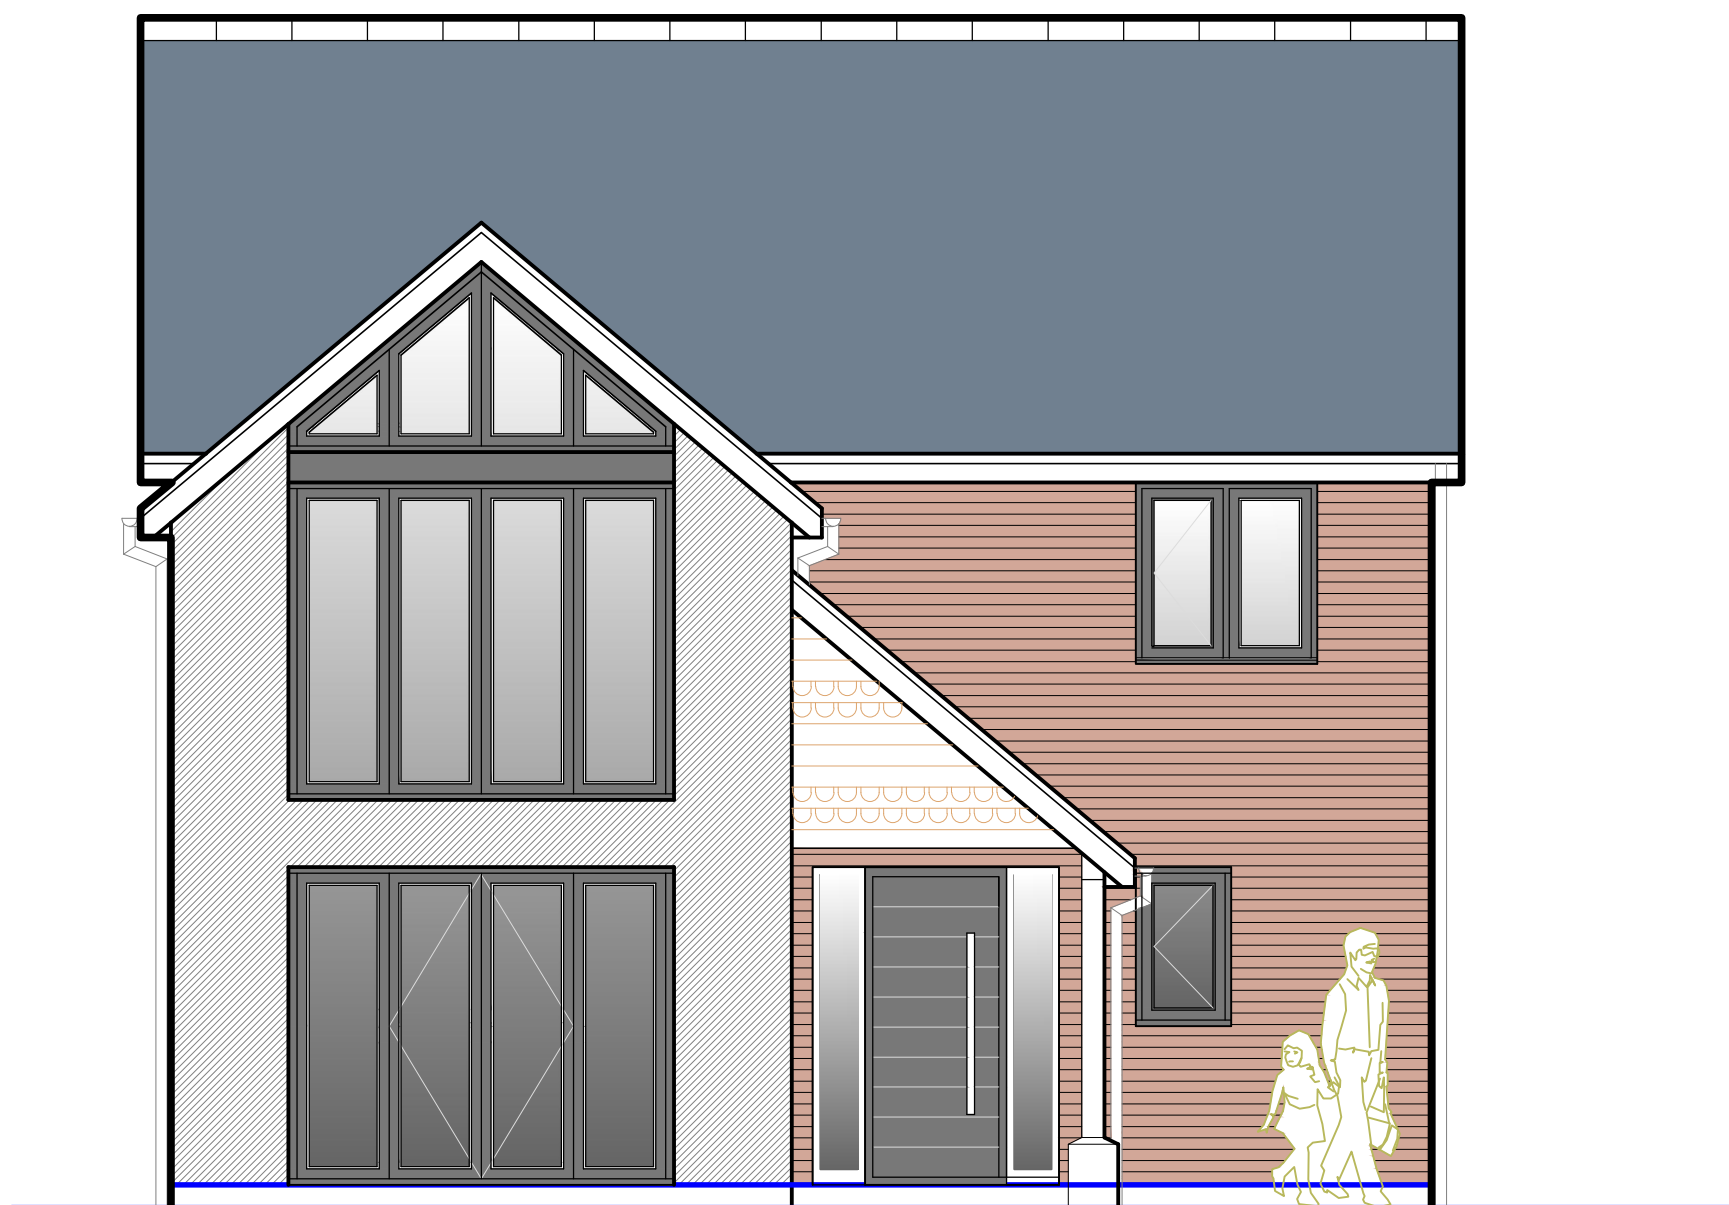


Front Elevation



Rear Elevation

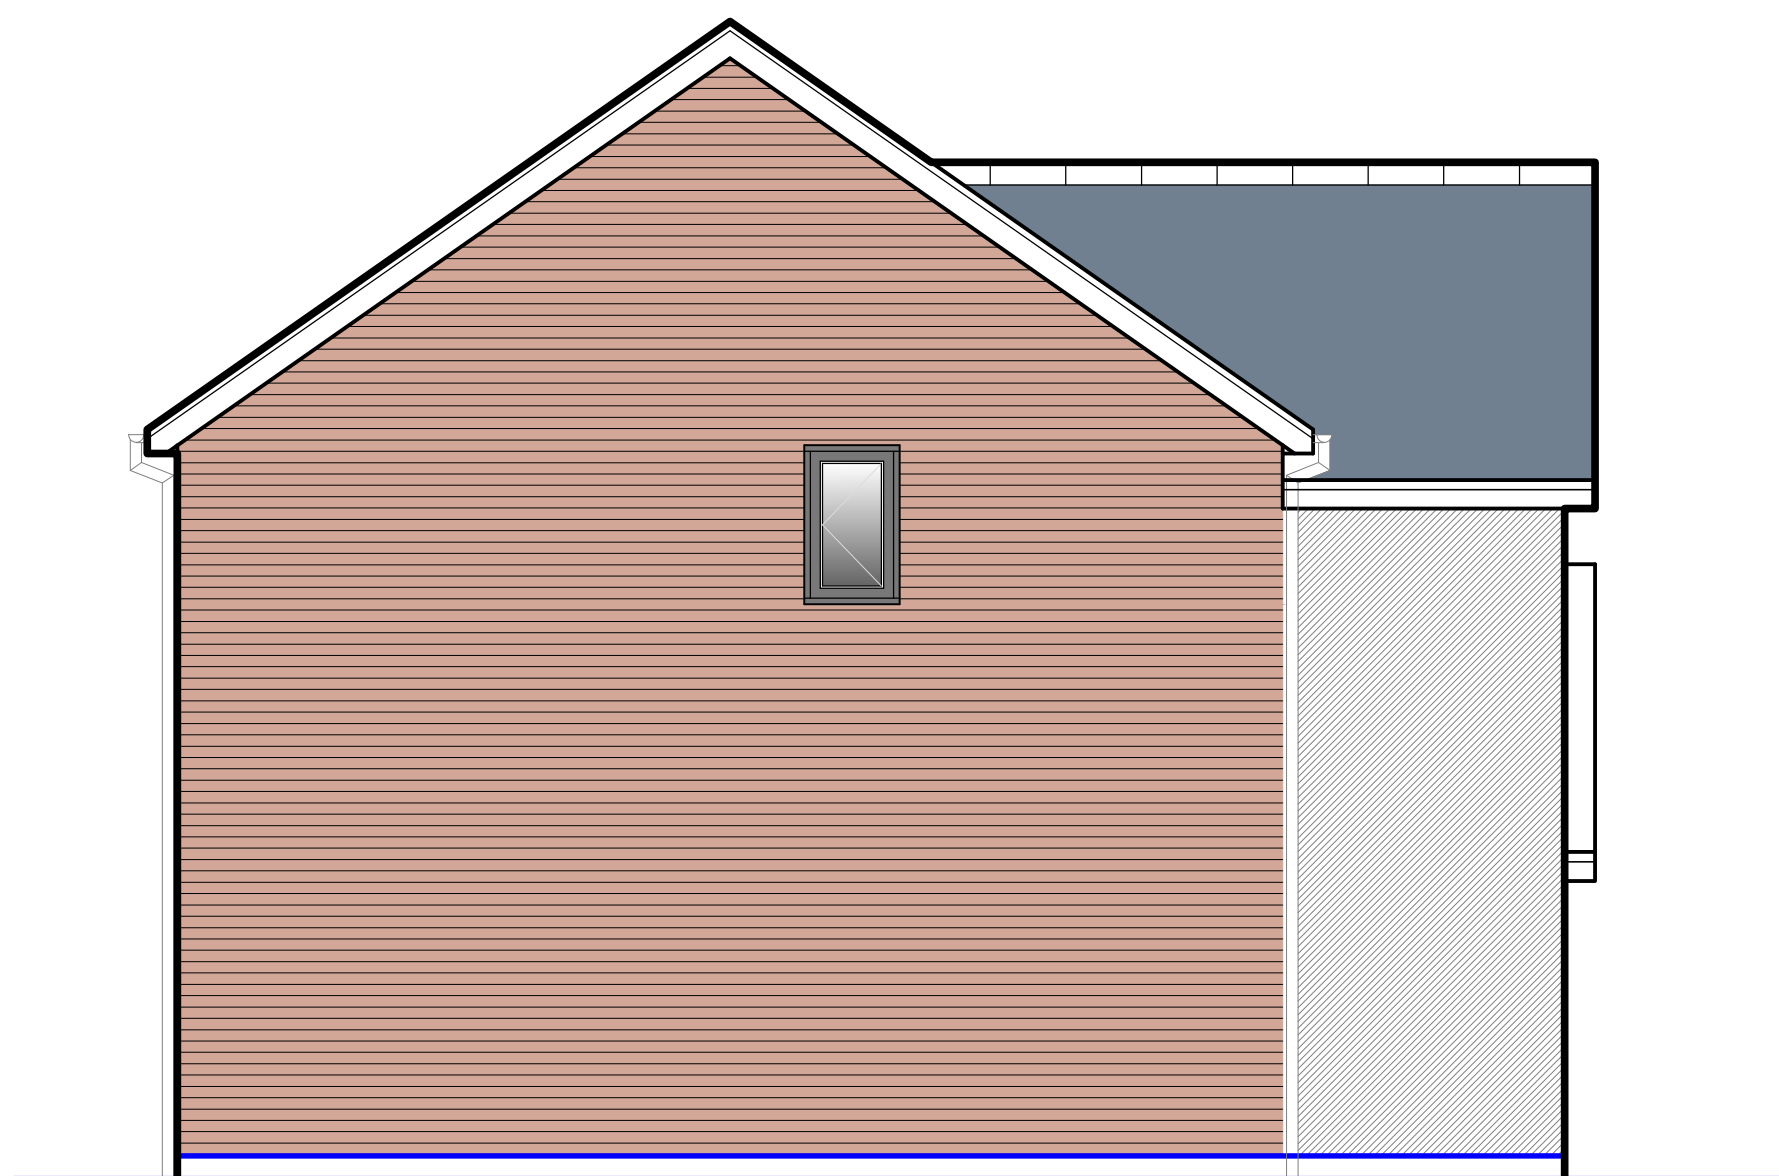

Side Elevation 1

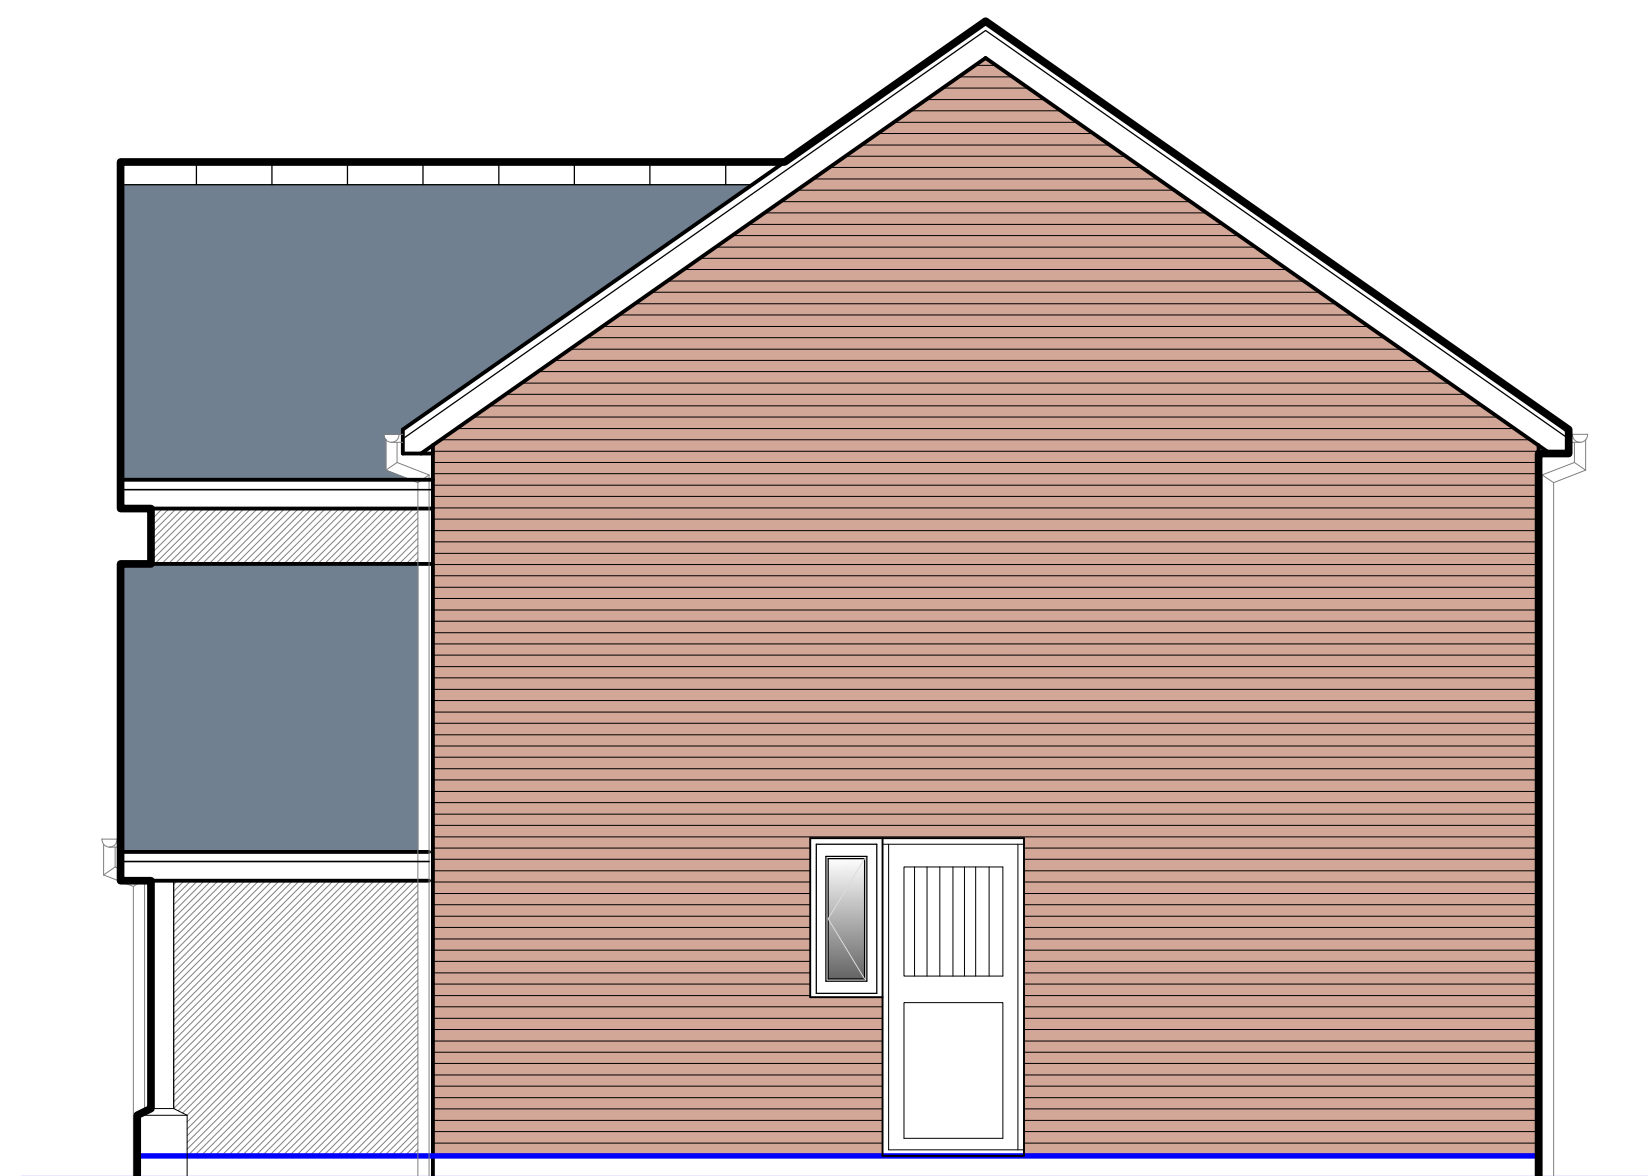

Side Elevation 2



Project; Residential Development to Land at 'Terfynfa Boarding Kennels and Cattery, Smelt Road, Coedpoeth, Wrexham, LL11 3SH	
Title; House Type A - Proposed Elevations	Scale (A2); 1:100
Dwg No; SR/PD/04	Date; August 2022
Revision;	