


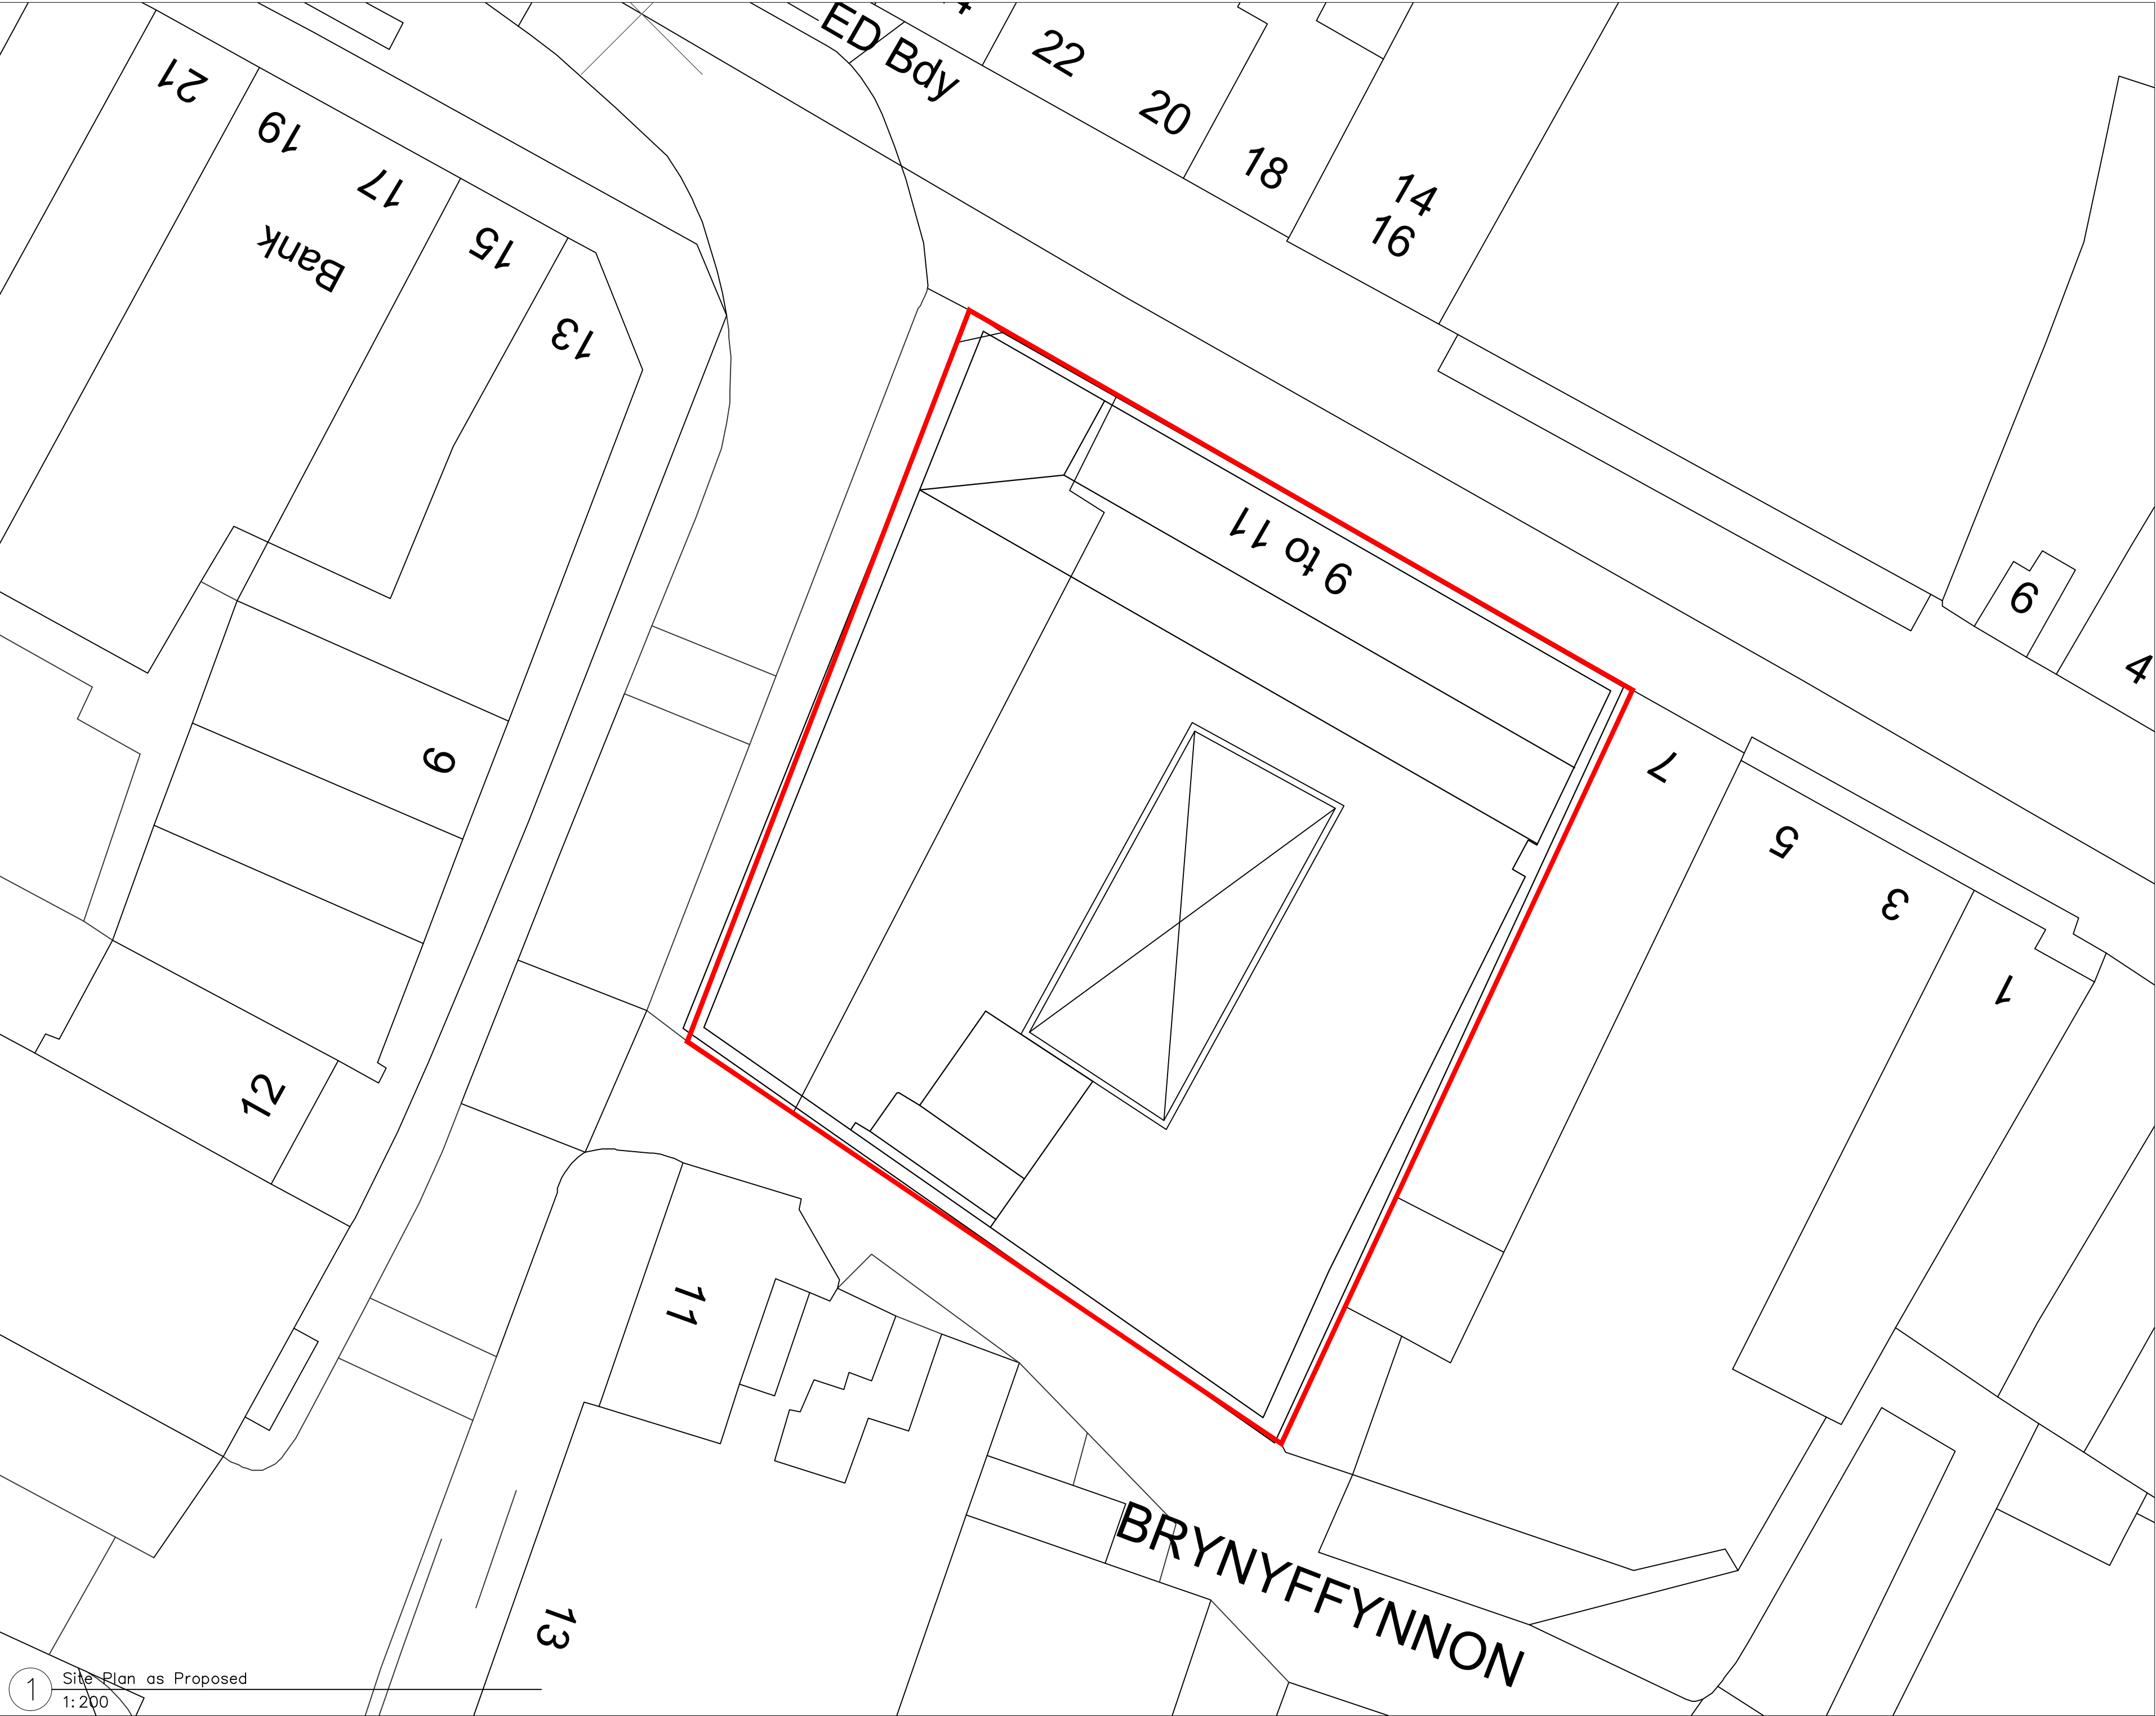

This drawing is the copyright of WD Architects and may not be reproduced in any form without prior written consent. Issue of this drawing does not impart any real or implied copyright licence.

This drawing must be read in conjunction with all associated architect's, consultants', sub-contractors', specialists' drawings and specifications.

Do not scale from this drawing.

Notes:

Ref.	Date	Notes

REVISIONS

DRAWING NUMBER	REVISION
520-P-00	A

DRAWING STATUS	AUTHOR
INFO	RN
SCALE	
1: 200@A2	

DRAWING TITLE
Site Plan As Proposed

JOB TITLE
9-11 regent Street Wrexham Ground Floor Plan

WD

Architects

Atlantic House
143 Sefton Street
Liverpool L8 5SN

0151 332 0120
info@wrootdesign.co.uk
wrootdesign.co.uk