




1 Roof Plan
1:200

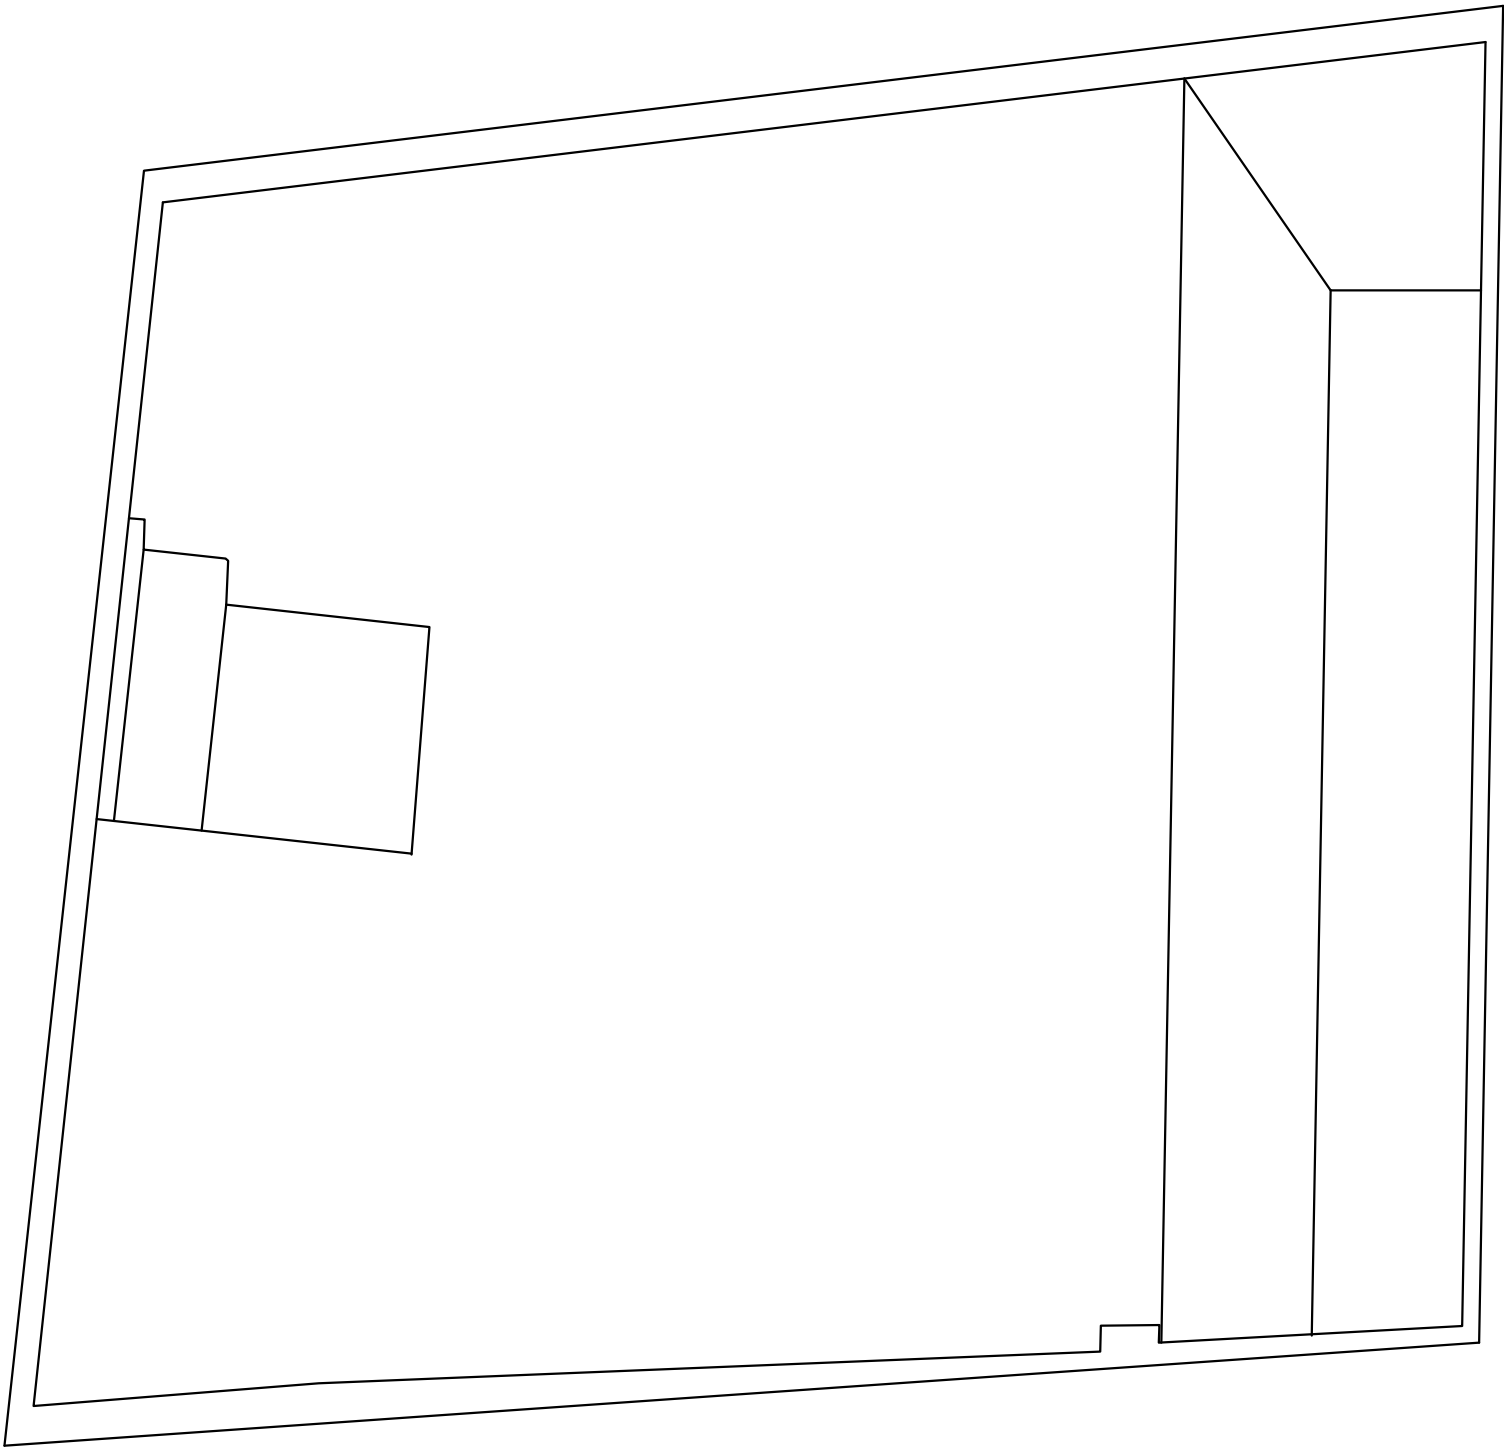


2 Second Floor Plan
1:200

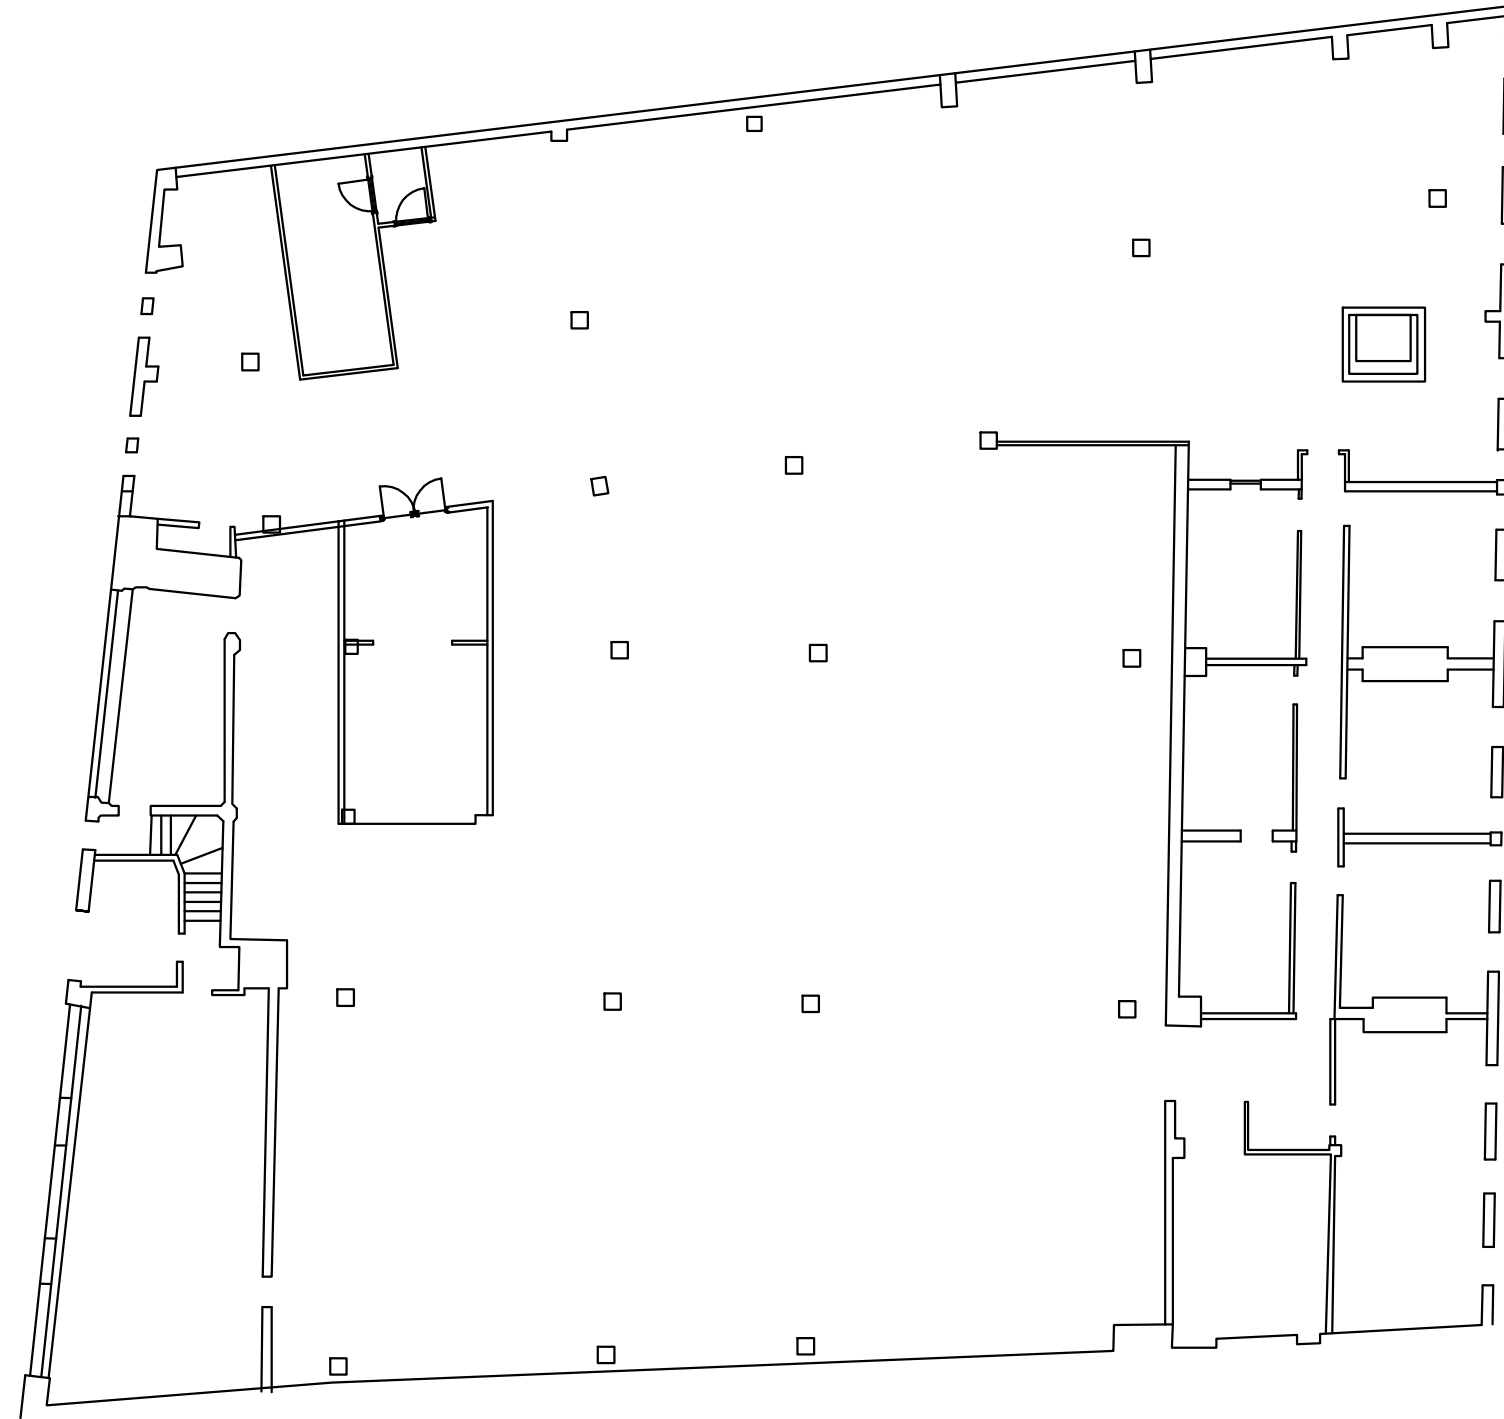

3 First Floor Plan
1:200

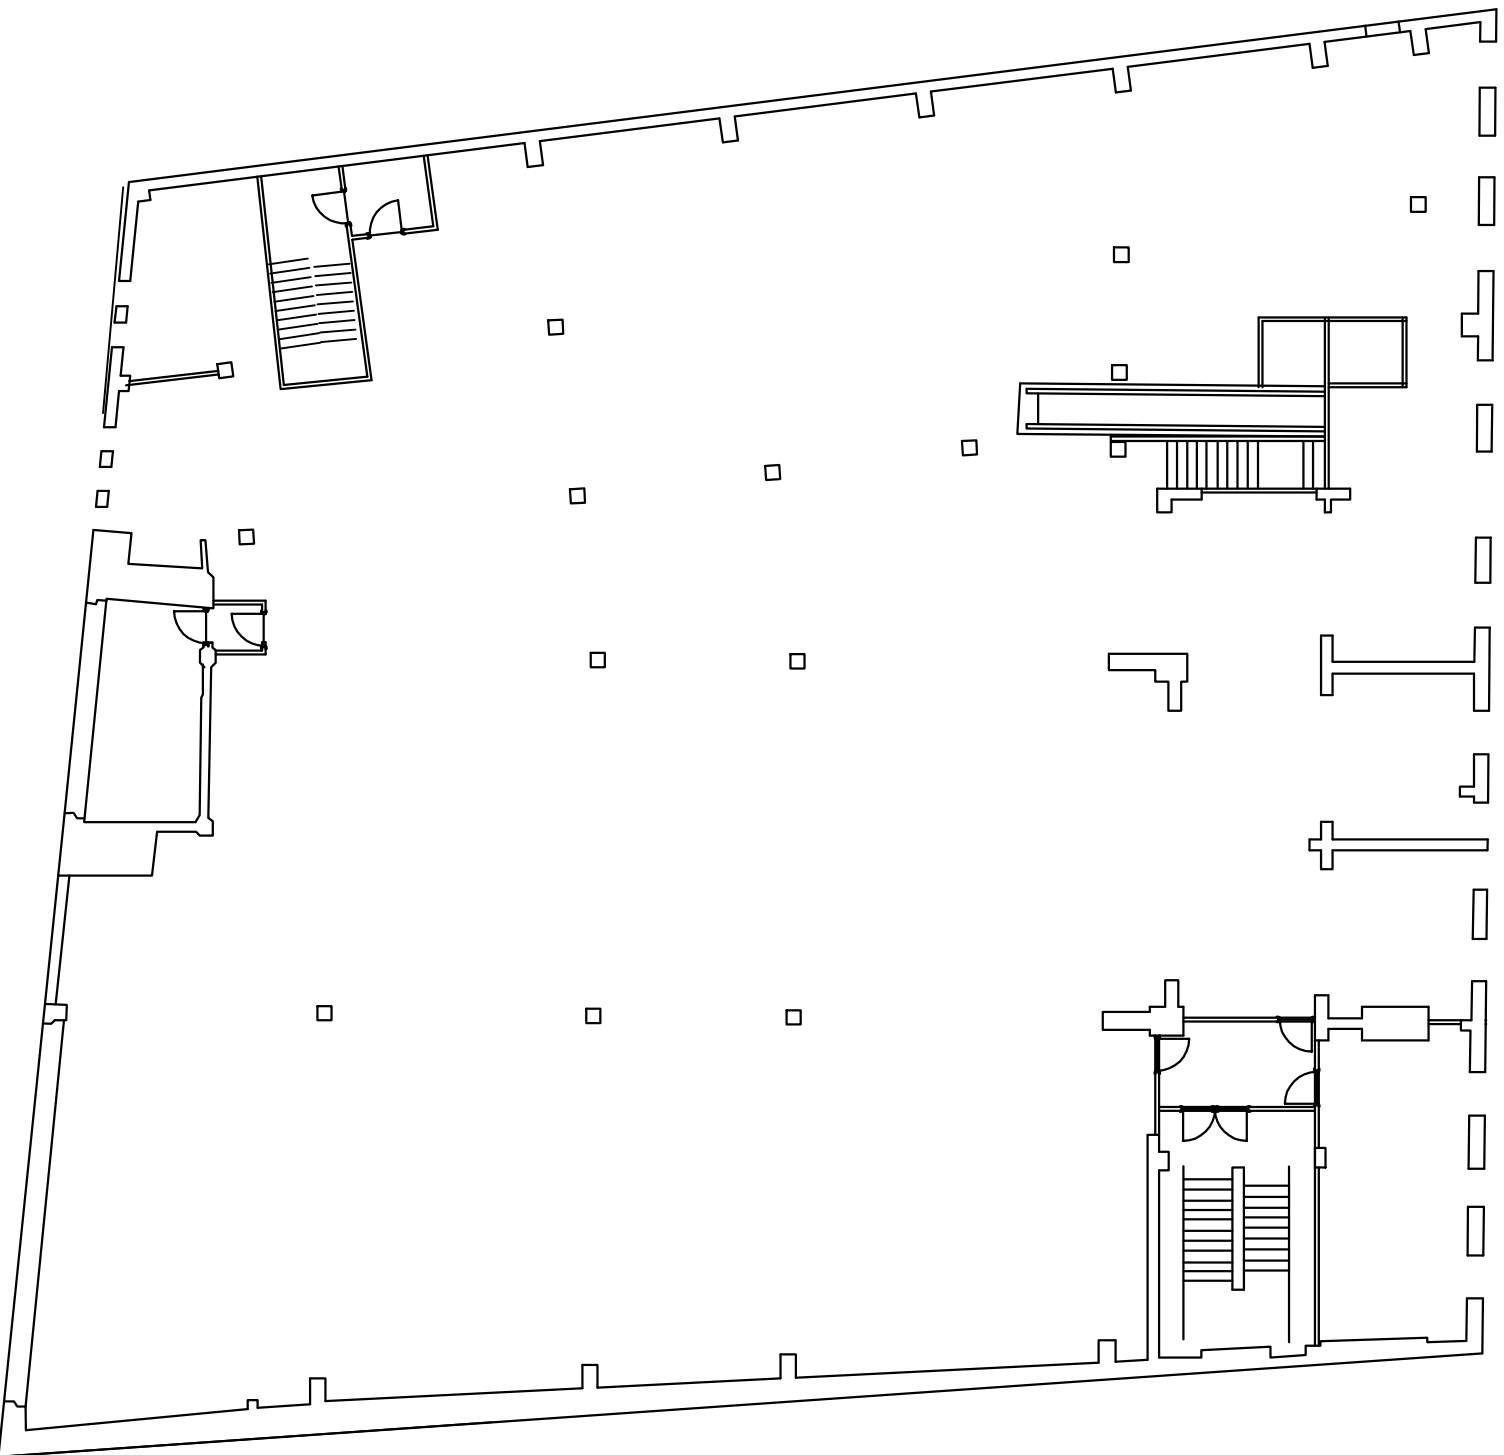

4 Ground Floor Plan
1:200

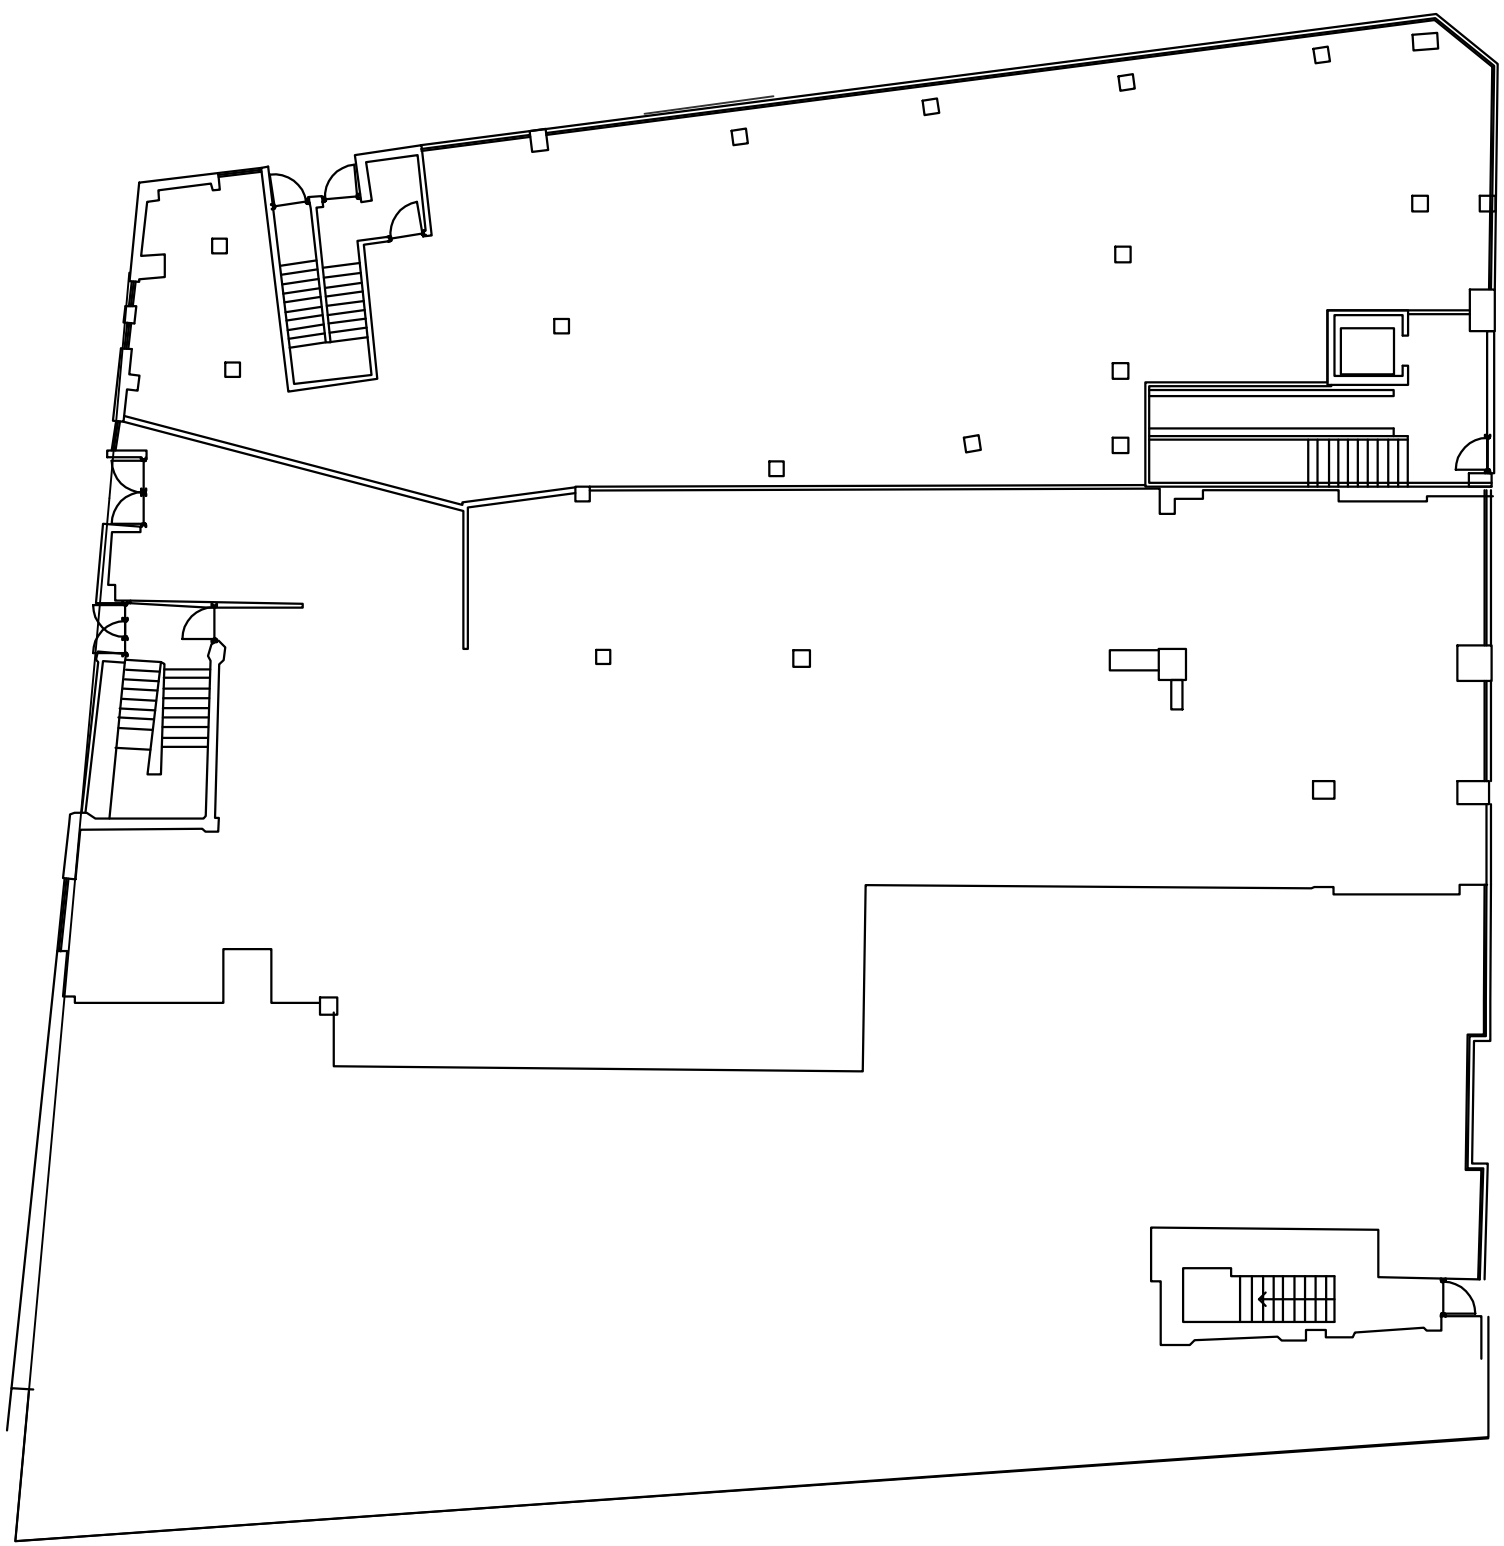

Ref		Date
REVISONS		Notes
DRAWING NUMBER		REVISION
520-E-01		A
DRAWING STATUS		AUTHOR
INF		RN
SCALE		
1: 200@A1		
DRAWING TITLE		
Existing Floor Plans		
JOB TITLE		
Regent St Wrexham LL11 1SG		
WD Architects		
Atlantic House 143 Sefton Street Liverpool L8 5SN		
0151 332 0120 info@wrootdesign.co.uk wrootdesign.co.uk		