



DO NOT SCALE FROM PRINTS
USE FIGURED DIMENSIONS ONLY.

The contractor is to check all dimensions on site prior to commencing setting out works and report any discrepancies. DO NOT PROCEED IN THE EVENT OF A DISCREPANCY


Rev	Date	Revision Description
A	05.06.2024	Moved window
B	03.07.2024	Corrected next doors garage position
C	02.08.2024	Lowered decking by 100mm
D	06.08.2024	Lowered all decking

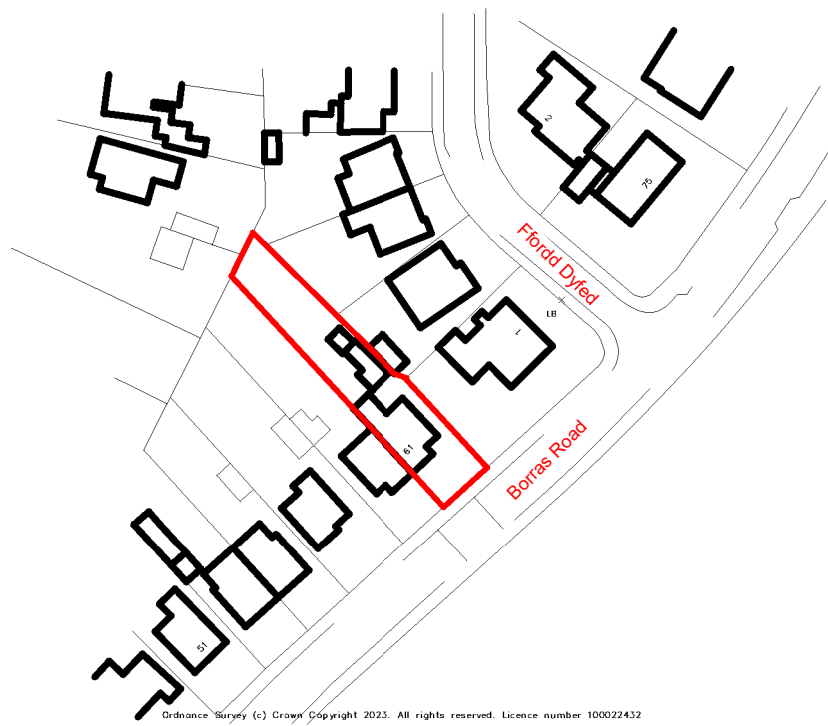


Location Plan
Scale: 1 : 1250

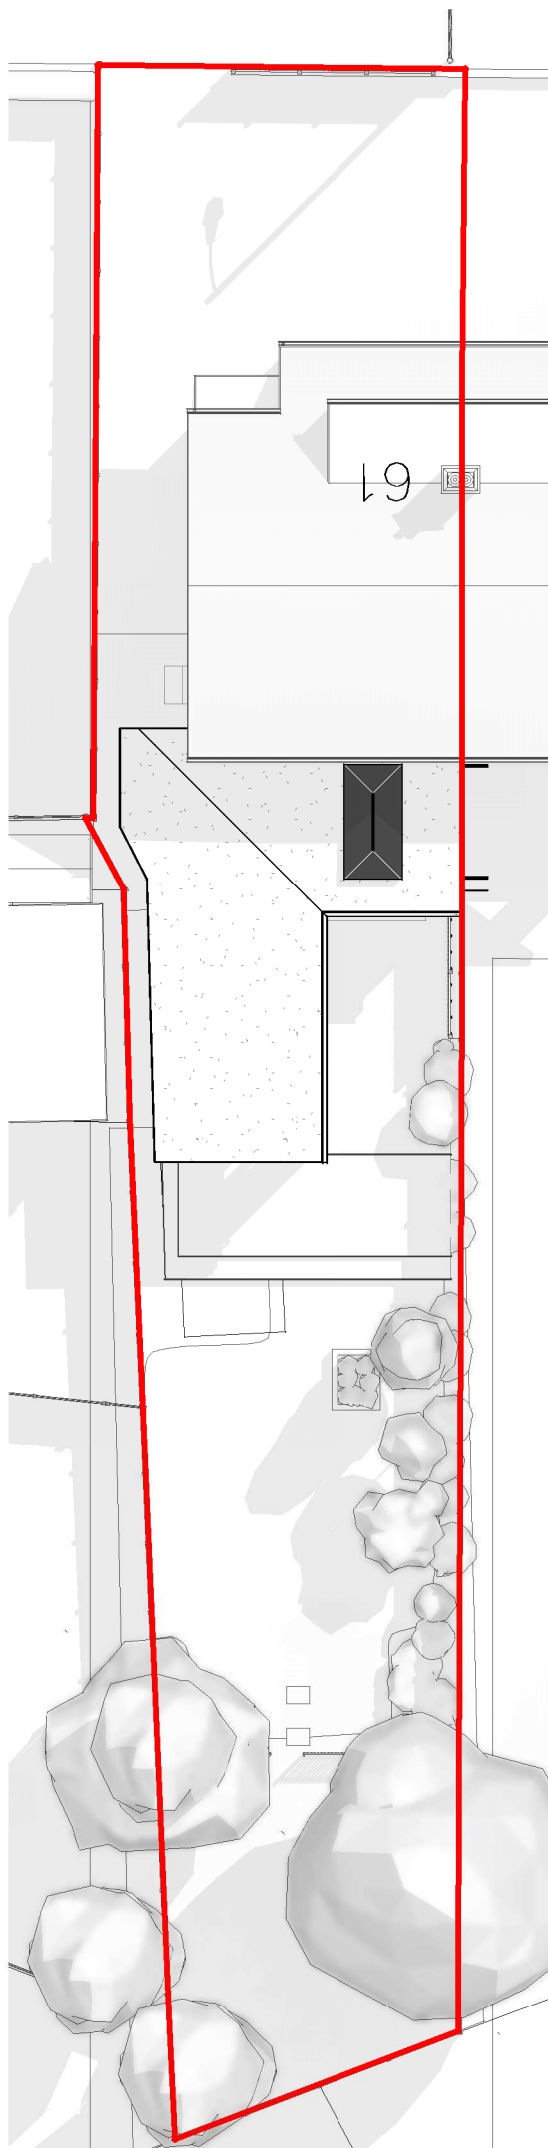


Site Plan
Scale: 1 : 200

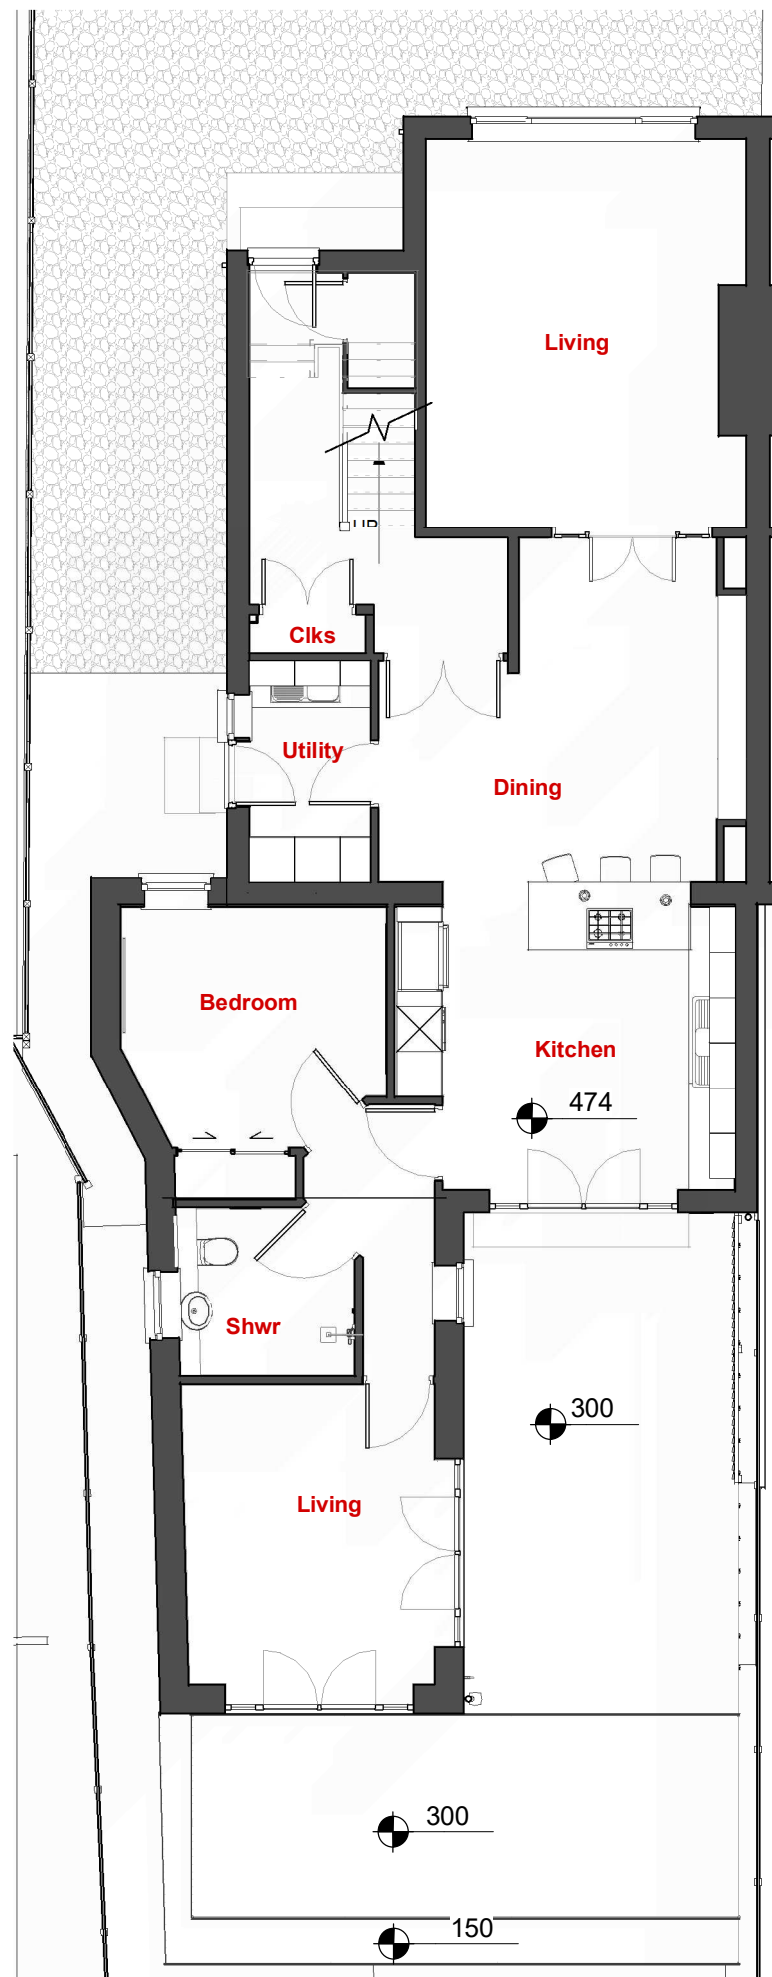

Ground Floor
Scale: 1 : 100

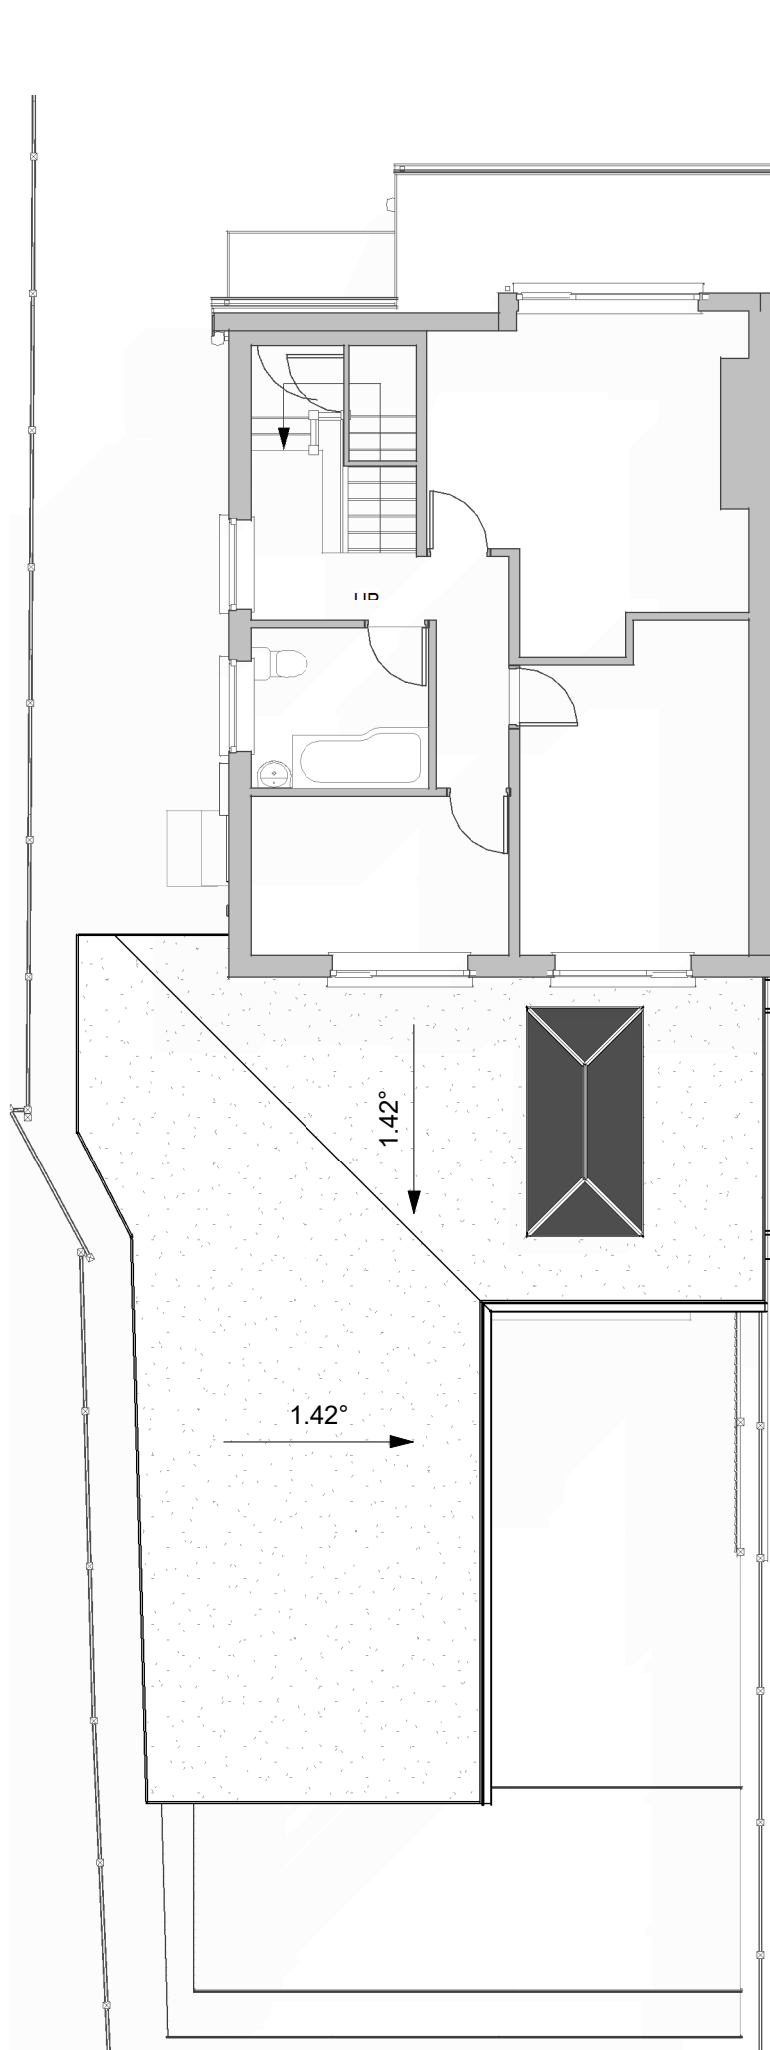


First Floor
Scale: 1 : 100

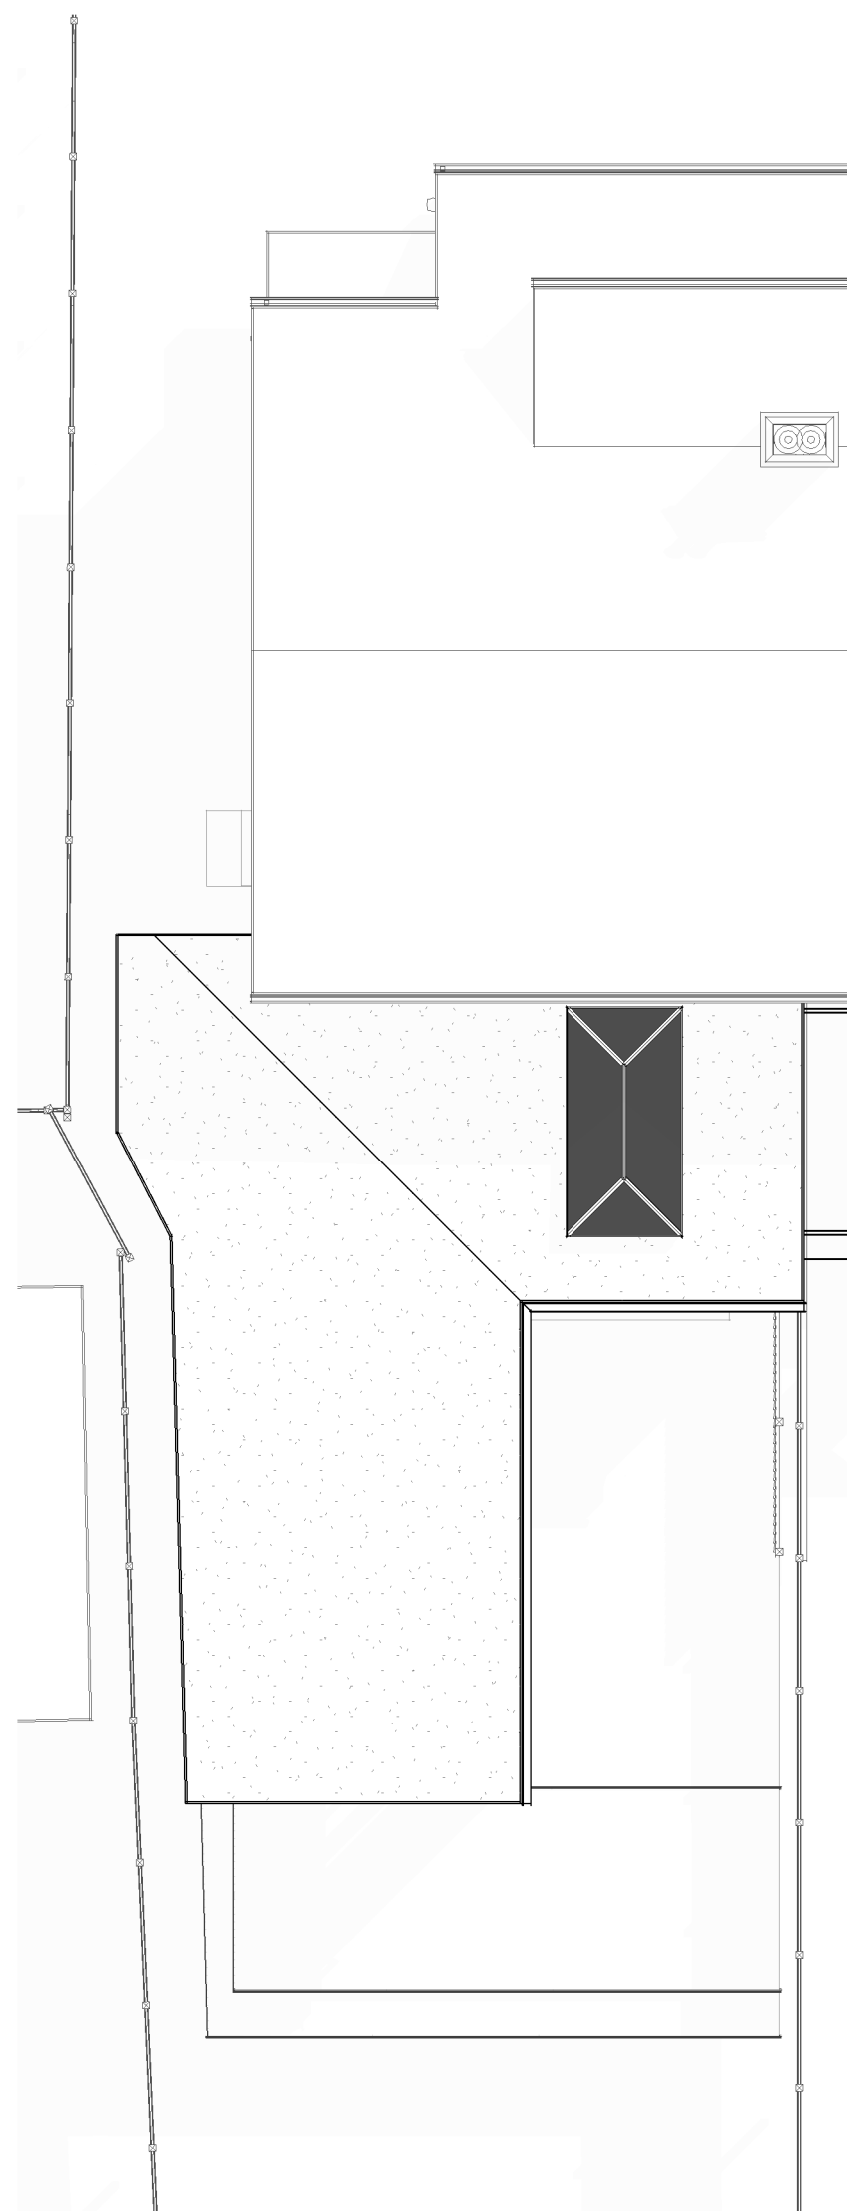

Roof Plan
Scale: 1 : 100



3D View Front
Scale:

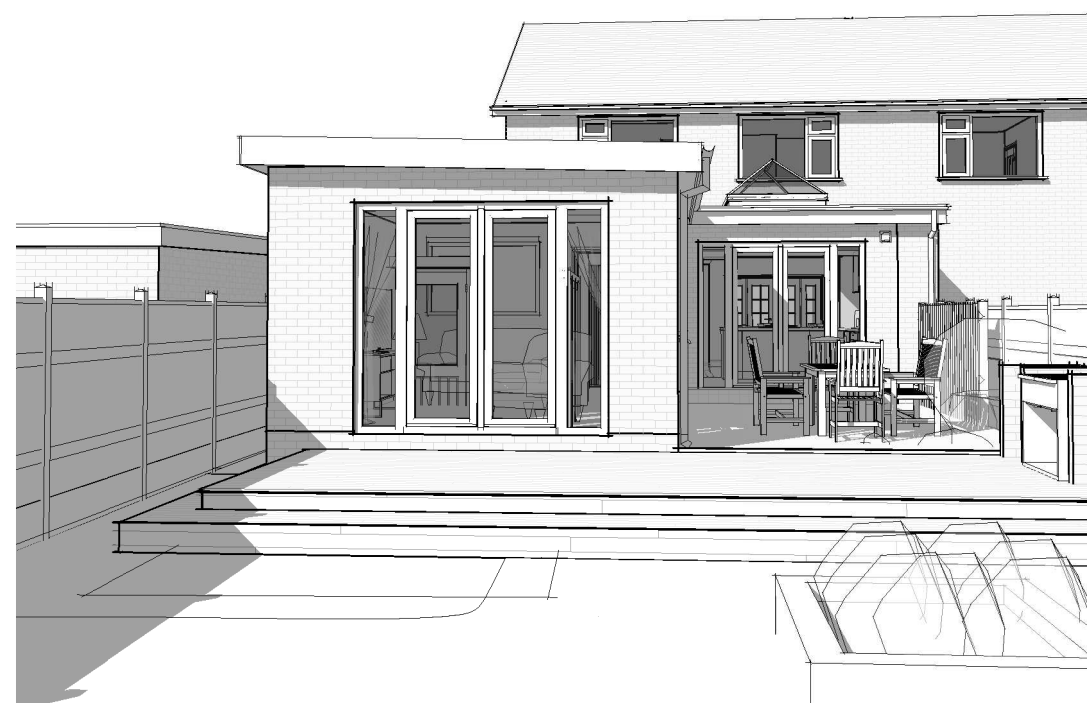

3D View Rear
Scale:



Front Elevation
Scale: 1 : 100



Side Elevation
Scale: 1 : 100



Rear Elevation
Scale: 1 : 100

View Animation at
<https://youtu.be/vqTm79GeUdl>

City Architectural Ltd.

R.I.B.A. Chartered Architects
22 Becketts Lane, Chester, CH3 5RN
Tel: 01244 341 662

info@cityarchitectural.co.uk
www.cityarchitectural.co.uk

Project: Extension and Alteration

Drawing: GA as Proposed

Client: Mr M Phillips

Sheet Size: A1L Scale: as shown at A1

Project / Drawing / Revision
0840 / PL03 / D