


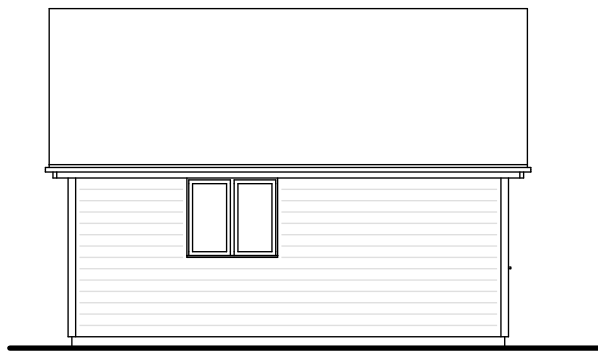


NORTH



EAST




SOUTH

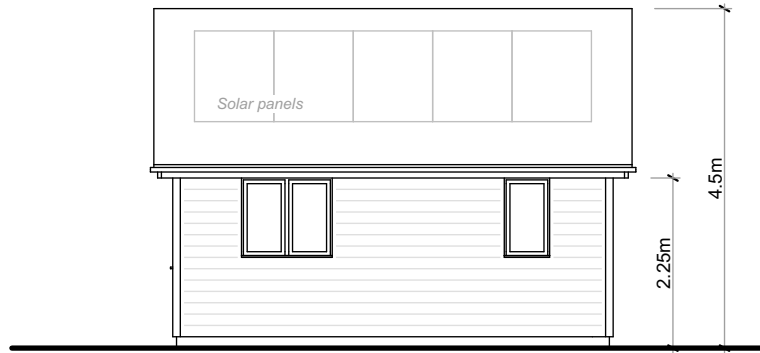

WEST


ELEVATIONS (1/100 @ A2)

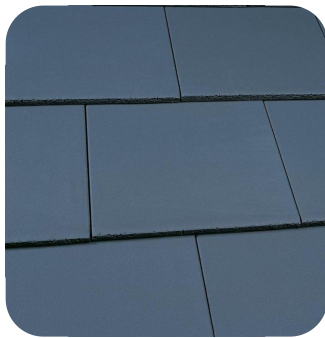

External walls to be clad in Softwood (Siberian Larch or similar) Featheredge Cladding.

Roof to be covered using Marley Edgemere slate effect interlocking concrete tiles dark grey in colour.


EXTRNAL MATERIALS FOR PROPOSED DAY ROOM / UTILITY BLOCK

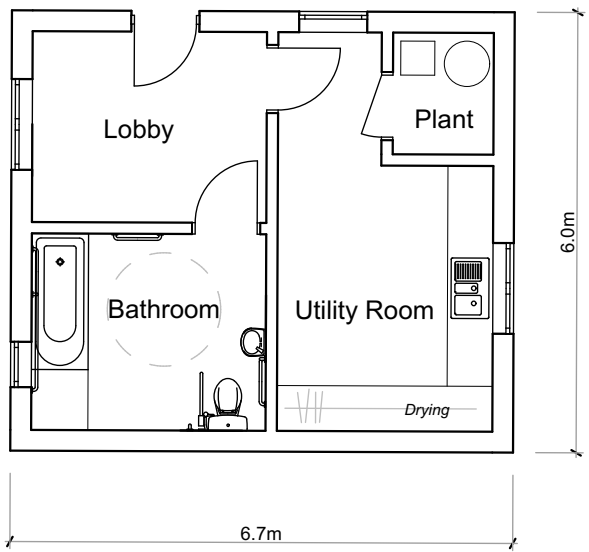

FLOOR PLAN (1/100 @ A2)

PROPOSED UTILITY BUILDING TO REPLACE EXISTING TOILET BLOCK

North

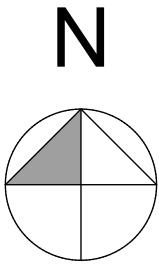

Scale



SITE PLAN AS PROPOSED (1/500 @ A2)



Key

Ecology

Proposed Bird Box
3 No. provided

Proposed Bat Box
3 No. provided

Lighting

Low level illuminated bollard (approx 1m high)
Collingwood BOL301 BOLLARD (or similar)

Trees and Hedgerows

New tree
Existing tree
New hedgerow
Existing hedgerow

Surfacing

Llynclys (or similar) compacted gravel
Tarmac entrance apron (verge crossing to the site shall be constructed to Highway Authority adoptable standards)
Grassland
Concrete

Notes

This planning application application proposes the replacement of an existing toilet block with a new Utility Building.

The External Lighting, Landscaping and Ecology for the site have all been approved under planning application reference P/2021/0640 and subsequent Discharge of Conditions application Reference P/2023/0528.

The replacement building has no effect on the approved details.

Rev A Utility building size reduced June 2024

Revision Description Date

BLEAZARD & GALLETTA LLP
BUILDING DESIGN AND CONSTRUCTION CONSULTANTS

Maypole Court, 2 High Street, Wem, Shropshire, SY4 5AA
Telephone: 01939 235 303 Fax: 01939 235 344
E-mail: info@bgbuildingconsultants.co.uk
Web: www.bgbuildingconsultants.co.uk

Project Location

Chapel Farm Meadows, Whitewell, Whitchurch, Wrexham, SY13 3AL

Project Description

Replacement of Existing Toilet Block with New Utility Block and Associated Works

Client

Mr G. Cartwright

Drawing

Utility Block and Site Plan As Proposed

Scale 1:100, 1:500, 1:3.96, 1:4.16 @ A2

Date July 2023

Drawing Number

3083 D 21A

THE COPYRIGHT OF THIS DRAWING IS VESTED IN BLEAZARD AND GALLETTA LLP AND CANNOT BE COPIED OR REPRODUCED IN WHOLE OR IN PART WITHOUT THEIR WRITTEN CONSENT. DO NOT SCALE FROM THIS DRAWING. REPORT ANY ERRORS IMMEDIATELY.