


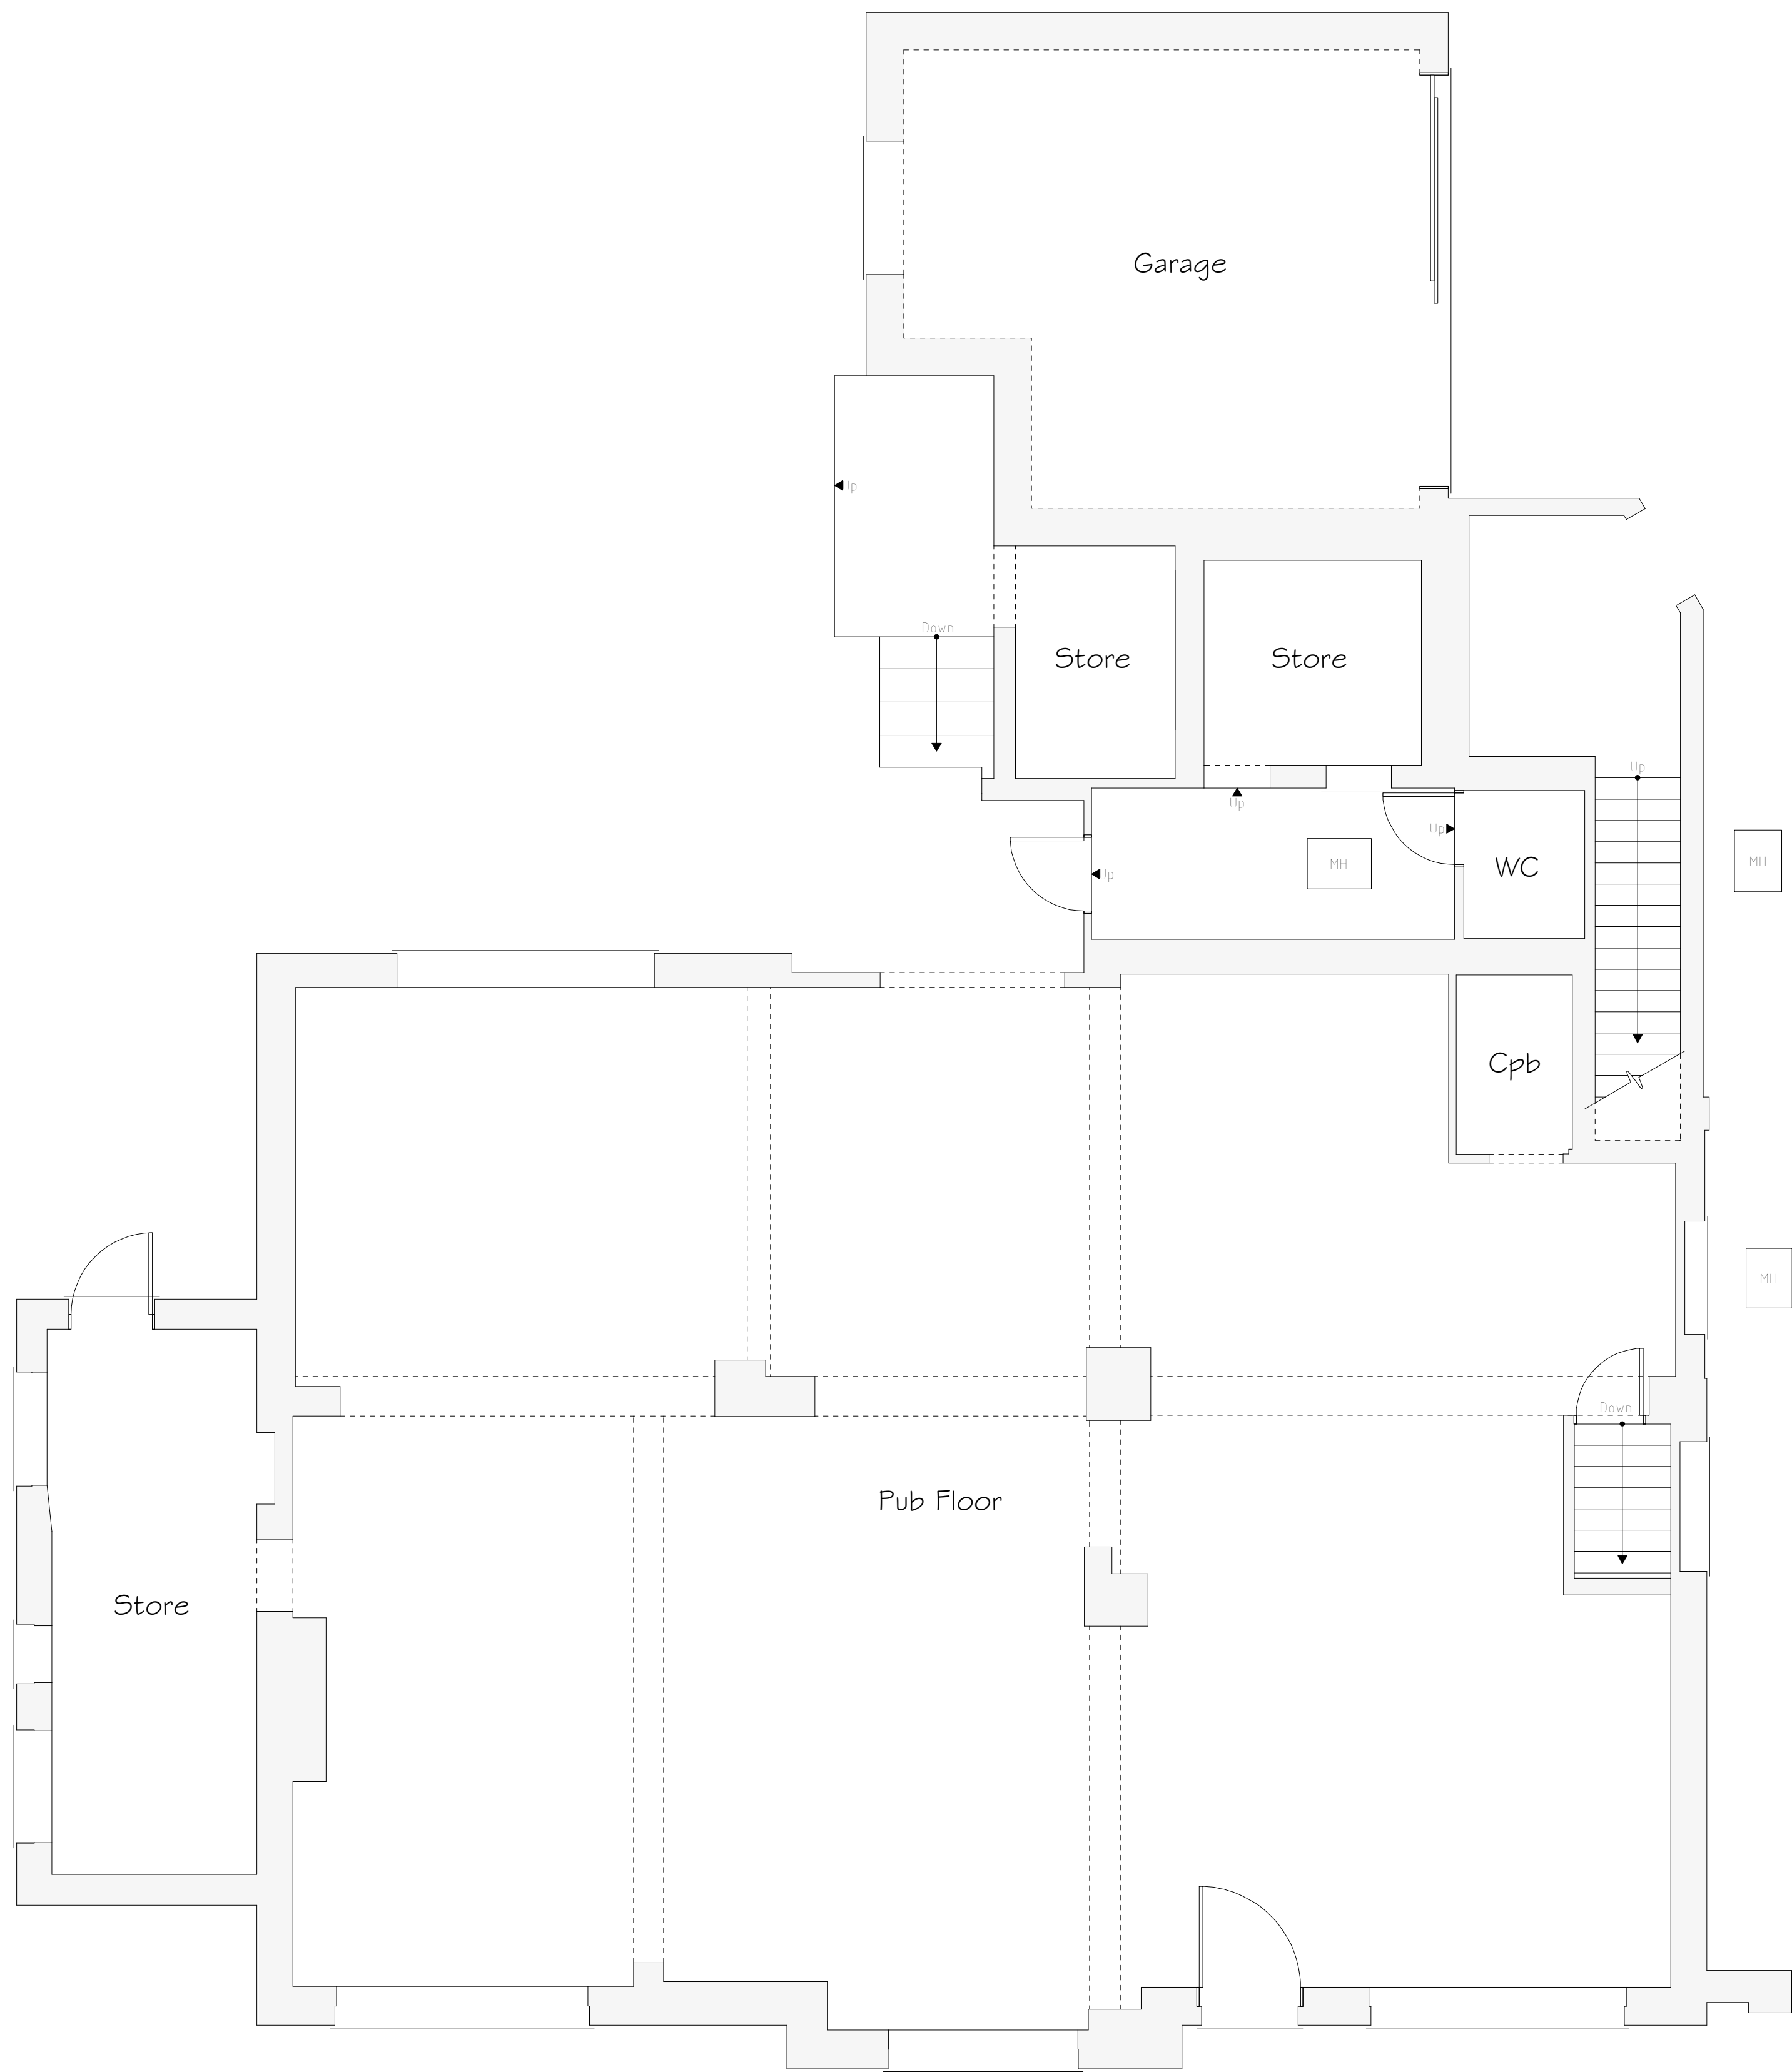

Ground Floor Plan 1:50



Front Elevation 1:100



Side Elevation 1:100



Rear Elevation 1:100



Side Elevation 1:100

| Services Key |          |                   |  |
|--------------|----------|-------------------|--|
| MH           | Existing | Man Hole Position |  |

| Rev | Date | Detail | Initial |
|-----|------|--------|---------|
|     |      |        |         |
|     |      |        |         |
|                                                                                                   |                                |
|---------------------------------------------------------------------------------------------------|--------------------------------|
| Project:<br>Proposed Alterations to,<br>Travellers Rest,<br>Kings Mill Road,<br>Wrexham, LL13 8NH |                                |
| Title:<br>Existing                                                                                | Scale: (A1)<br>1:50 &<br>1:100 |

|                          |                     |
|--------------------------|---------------------|
| Drawn By:<br>A.Valentine | Date:<br>April 2023 |
| Drawing No:<br>B169/001  | Sheet:<br>1 of 1    |



Office 3K4,  
Redwither Business Tower,  
Wrexham. LL13 9XT  
Tel: 01978 356500  
www.blueprintarchitectural.com  
© copyright all rights reserved