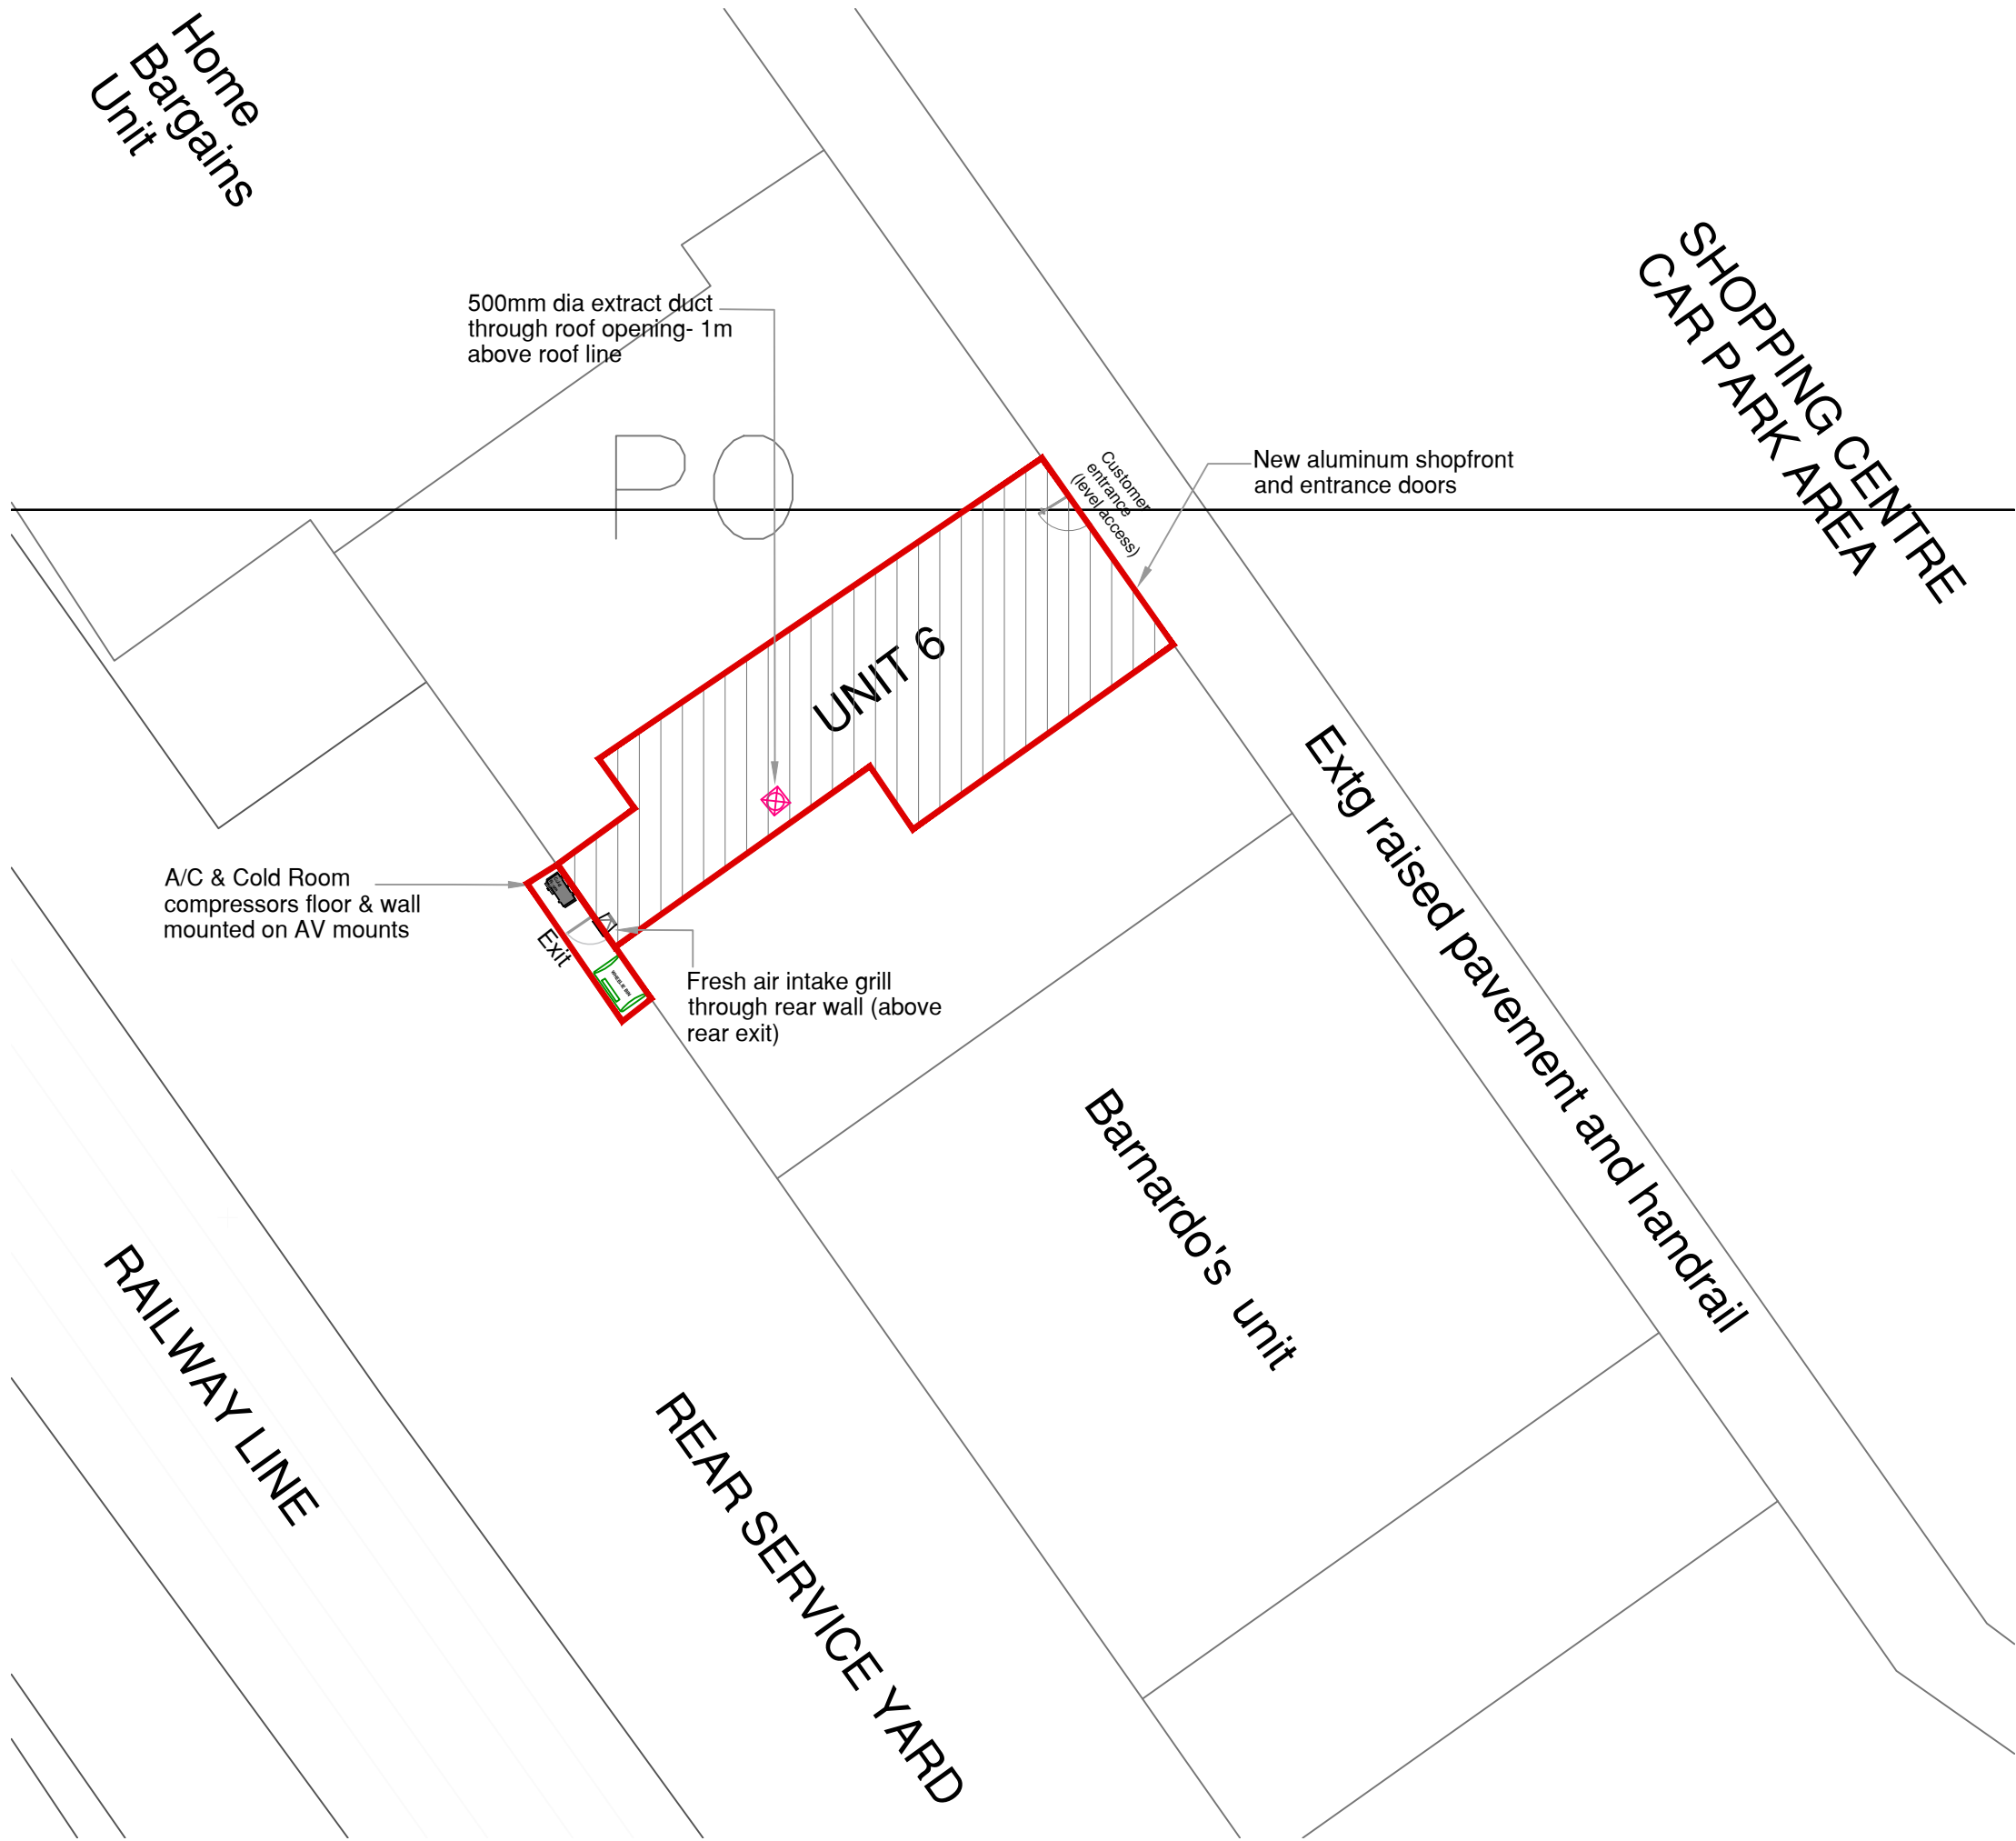


REV	AMENDMENT	DATE
NOTES:		
ANY DISCREPANCIES ON THIS DRAWING ARE TO BE NOTIFIED TO THE DESIGNER IMMEDIATELY		
 DELTABRAVO LIMITED DESIGN • CONSTRUCTION • SHOPFITTING • PROJECT MANAGEMENT Academy House London Road Camberley Surrey GU15 3HL		
CLIENT THE MSG GROUP		
PROJECT Unit 6, Gwersyllt SC Wrexham, LL11 4NT		
TITLE BLOCK SITE PLAN		
SCALE @ A3 1:200	DRAWN BY CR	DATE 24.7.22
DRAWING No DB474-A5-BP		REVISION