

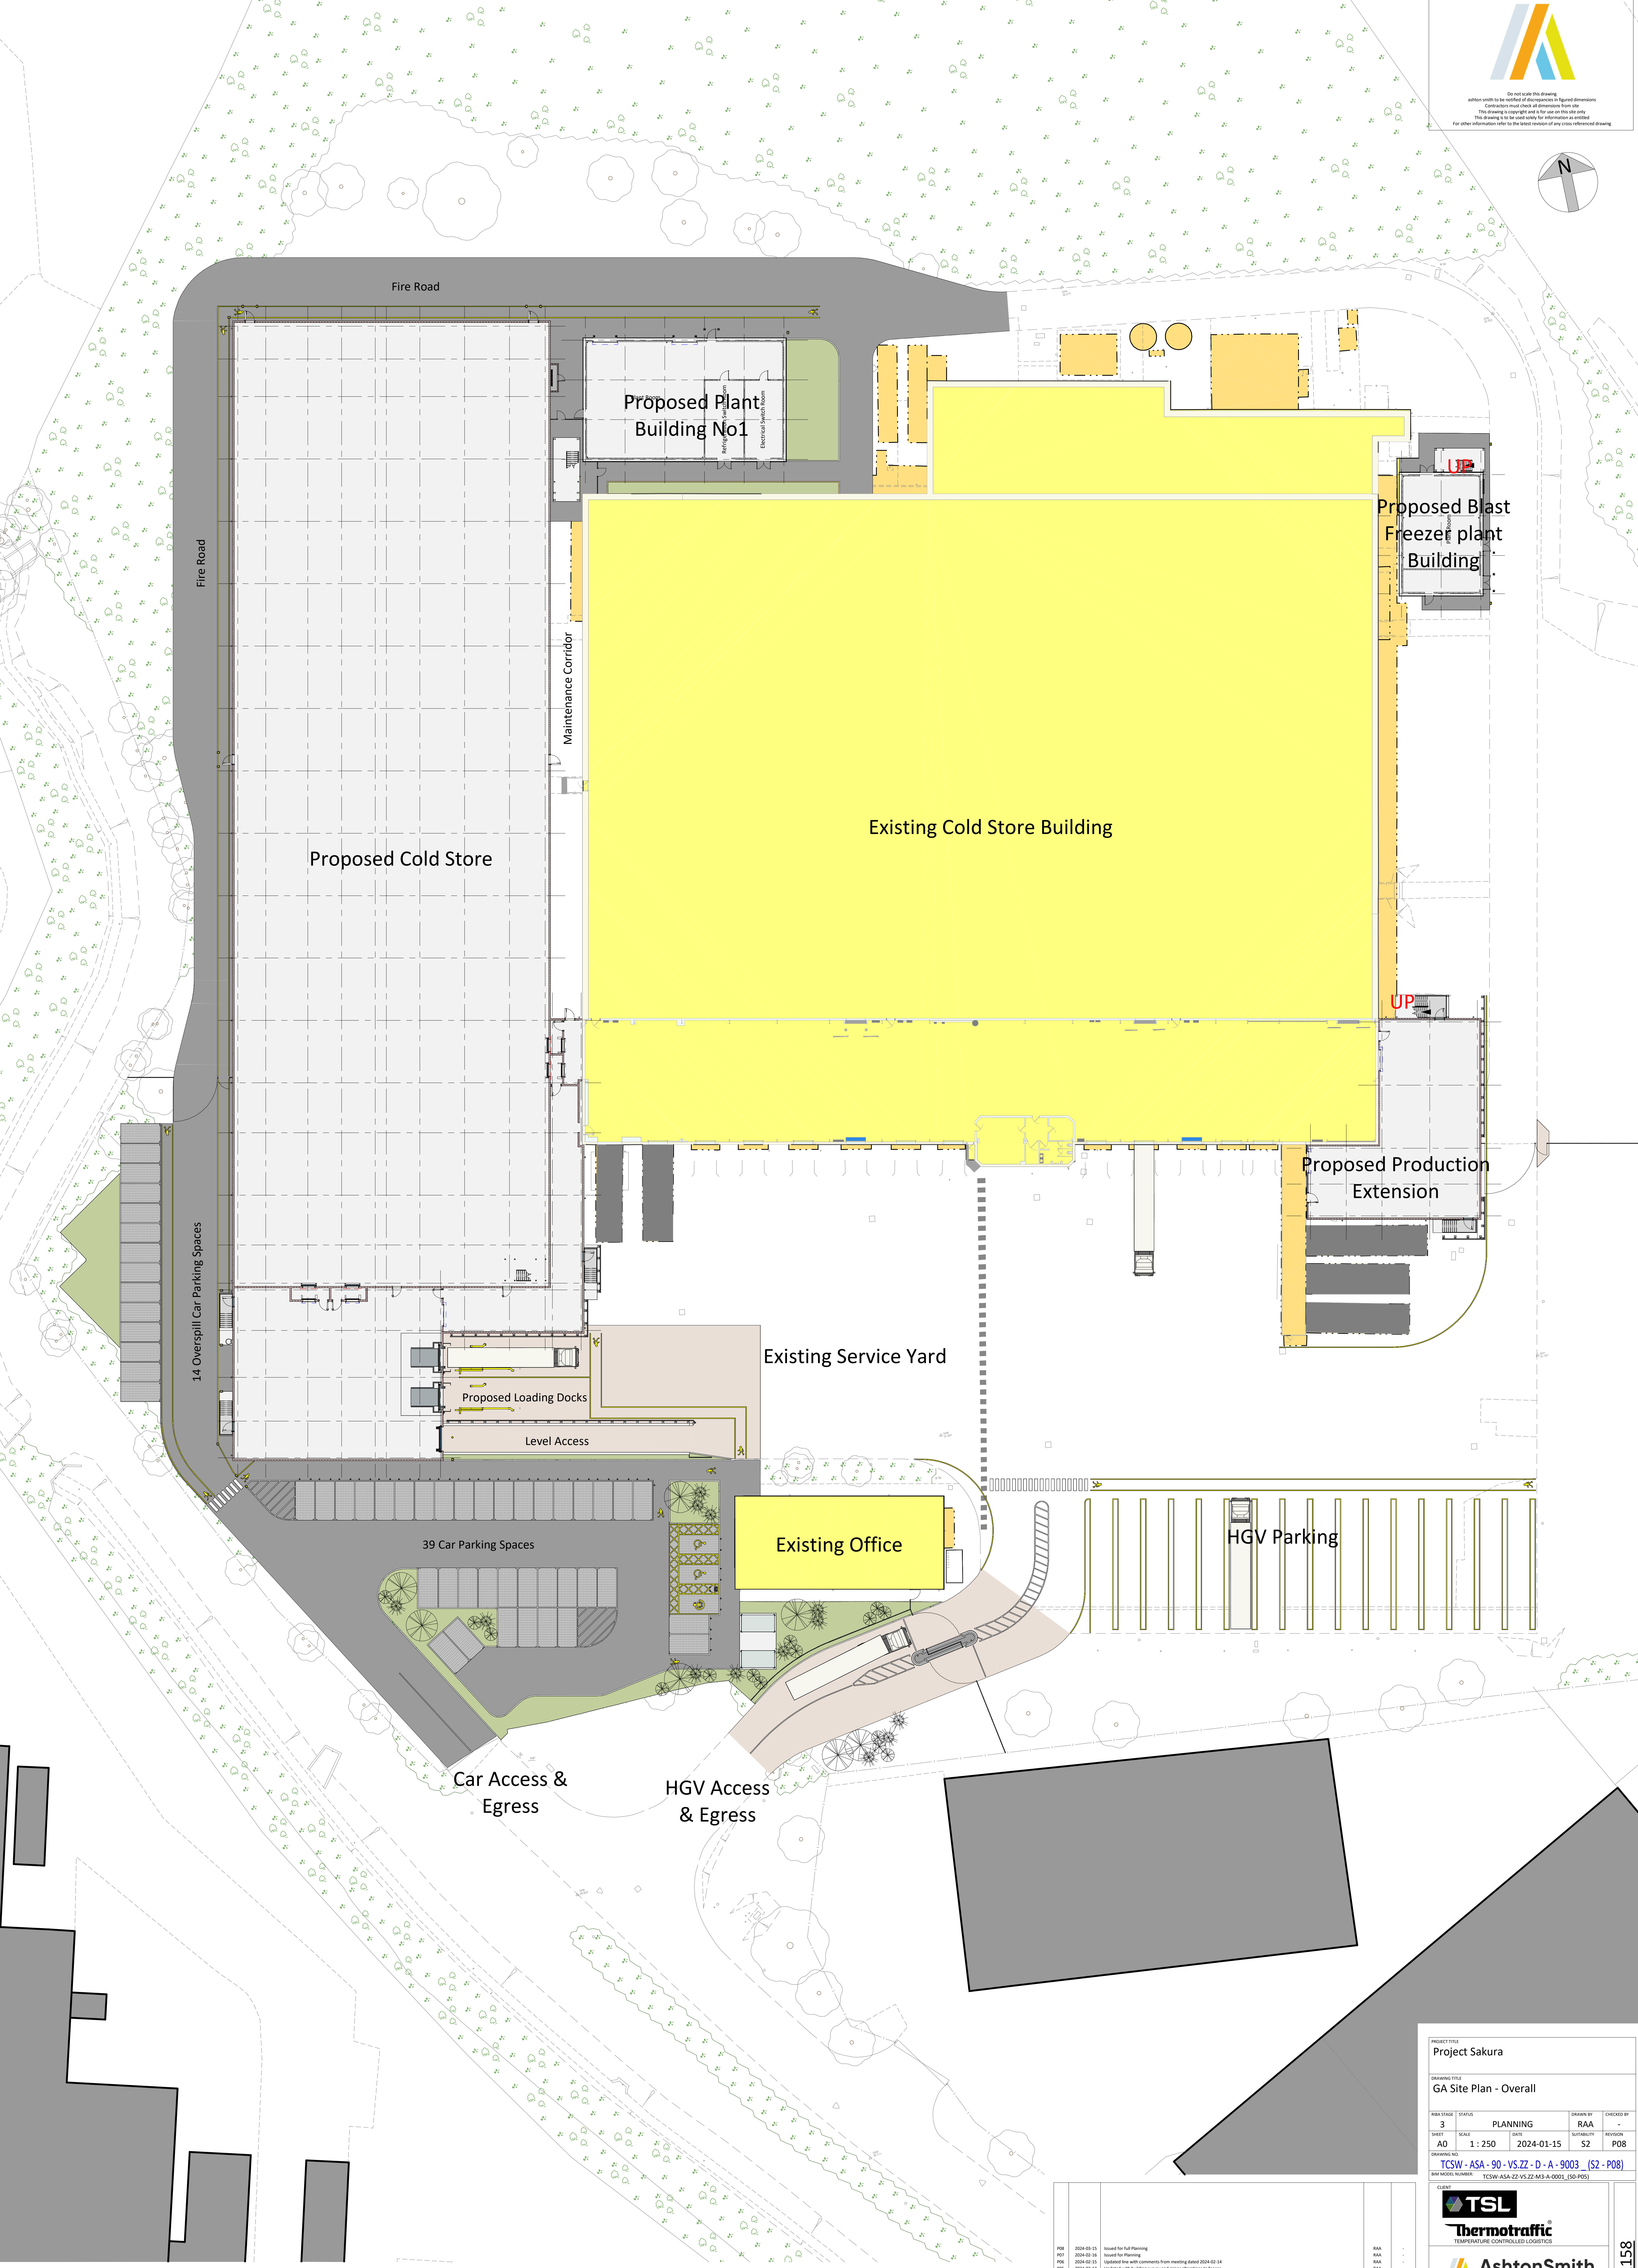


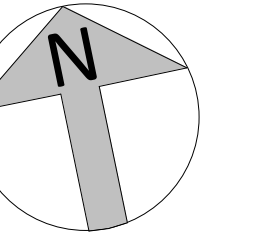

1 GA Site Plan - Overall
1 : 250

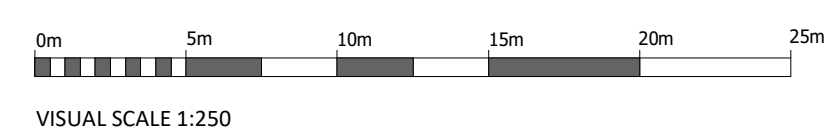

REV	DATE	DESCRIPTION	DRAWN BY	CHECK BY
P08	2024-01-15	Issued for Full Planning	RAA	
P07	2024-02-16	Issued for Planning	RAA	
P06	2024-03-15	Updated for comments from meeting dated 2024-02-14	RAA	
P05	2024-03-12	Updated with building survey and minor alterations to fences	RAA	
P04	2024-02-05	Refined, services and additional details added	RAA	
P03	2024-01-30	Site layout updated	RAA	
P02	2024-01-18	Site layout updated	RAA	
P01	2024-01-18	Initial Drawing Issue	RAA	

PROJECT TITLE
Project Sakura

DRAWING TITLE
GA Site Plan - Overall

3
A0

STATUS
PLANNING

SCALE
1 : 250

DATE
2024-01-15

SHEET
S2

REVISION
P08

DRAWING NO.
TCSW - ASA - 90 - VS-ZZ - D - A - 9003 (S2 - P08)

BRW DESIGN NUMBER
TCSW-ASA-ZZ-VS-ZZ-M3-A-0001 (S0-P05)

TSL
Thermotrafic
TEMPERATURE CONTROLLED LOGISTICS

AshtonSmith
Beyond Design

Ashton Smith, Solihull House, 316 Victoria Avenue, Birmingham, North Yorkshire, HG2 1EL
Tel: 01423 52882 Fax: 01423 56554
www.ashton-smith.co.uk

JOB NO.
21158