



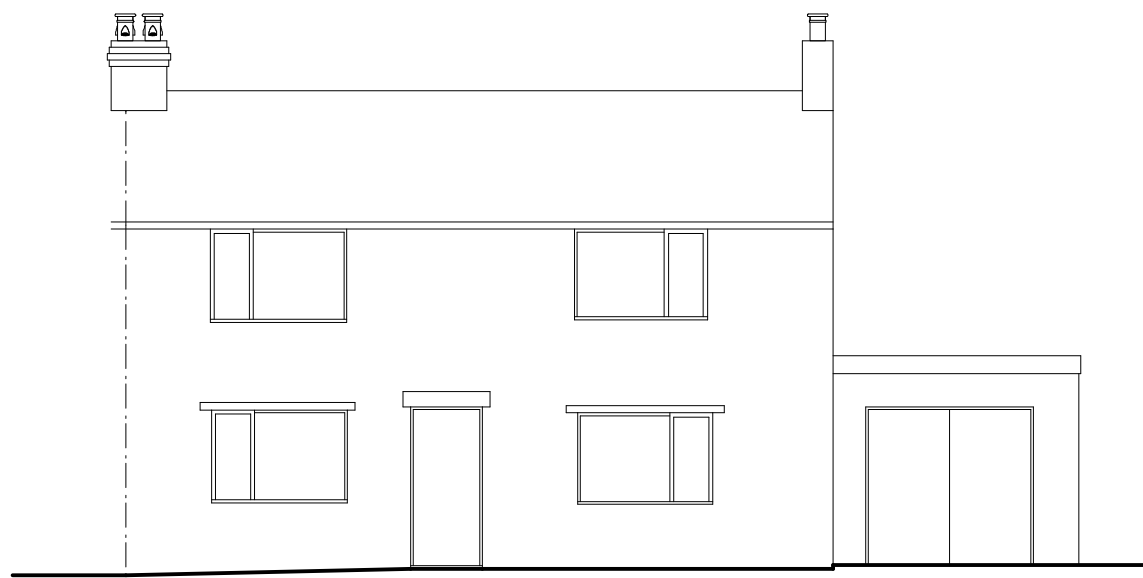


Front Elevation 1:100

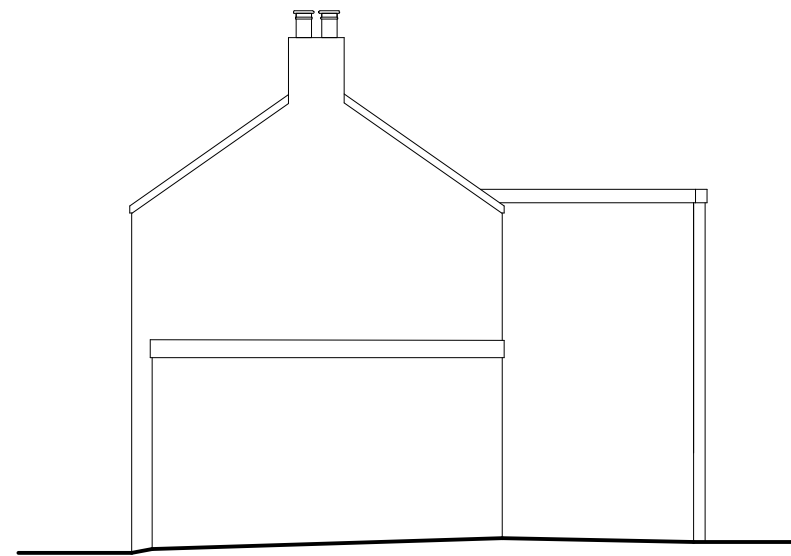


Side Elevation 1:100



Rear Elevation 1:100

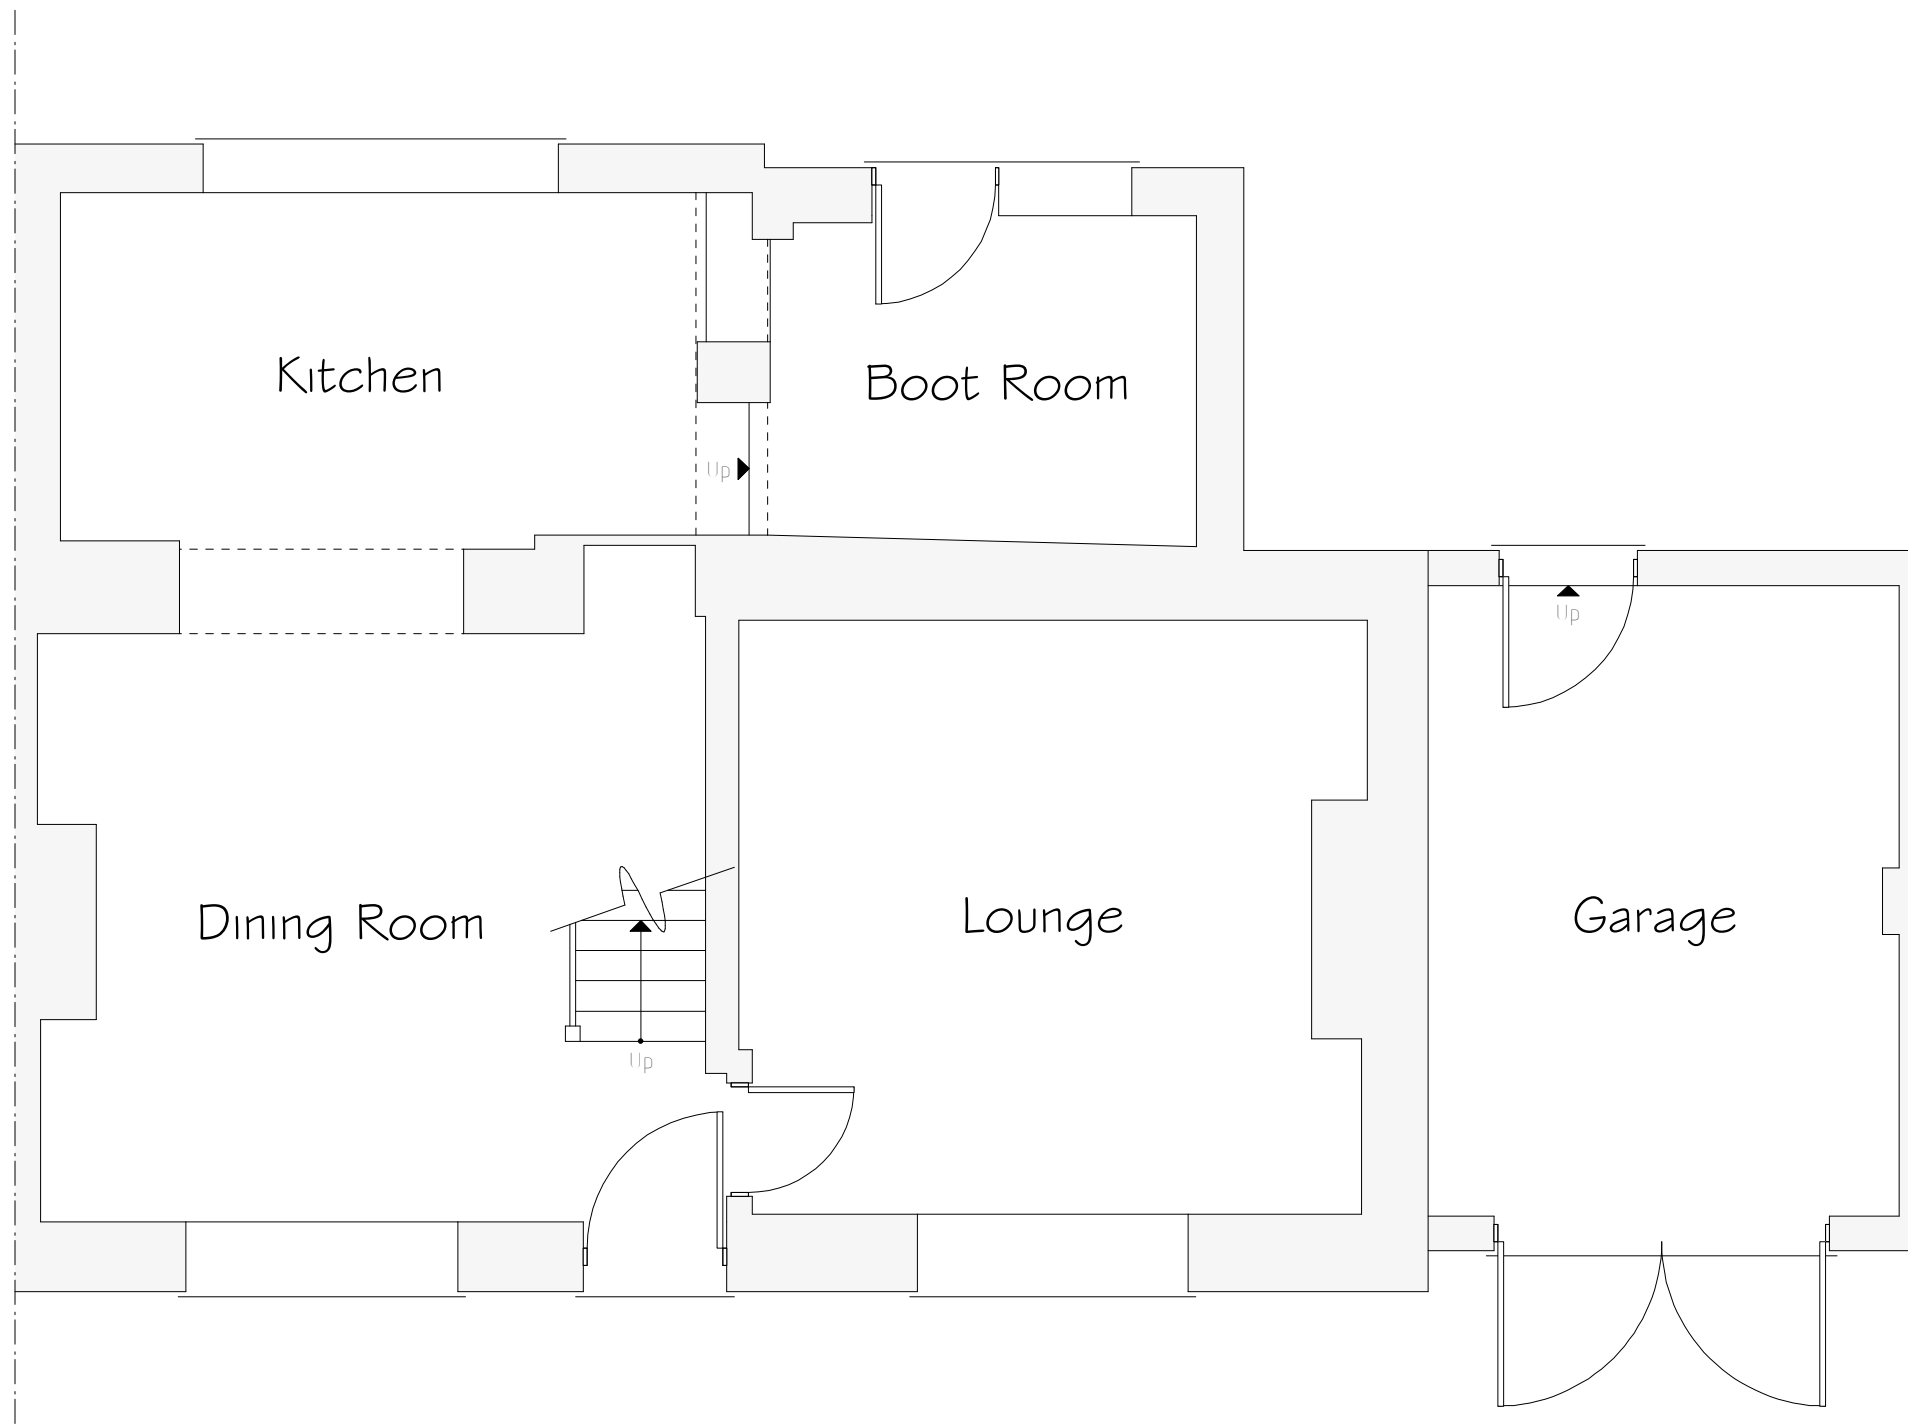

Ground Floor Plan 1:50

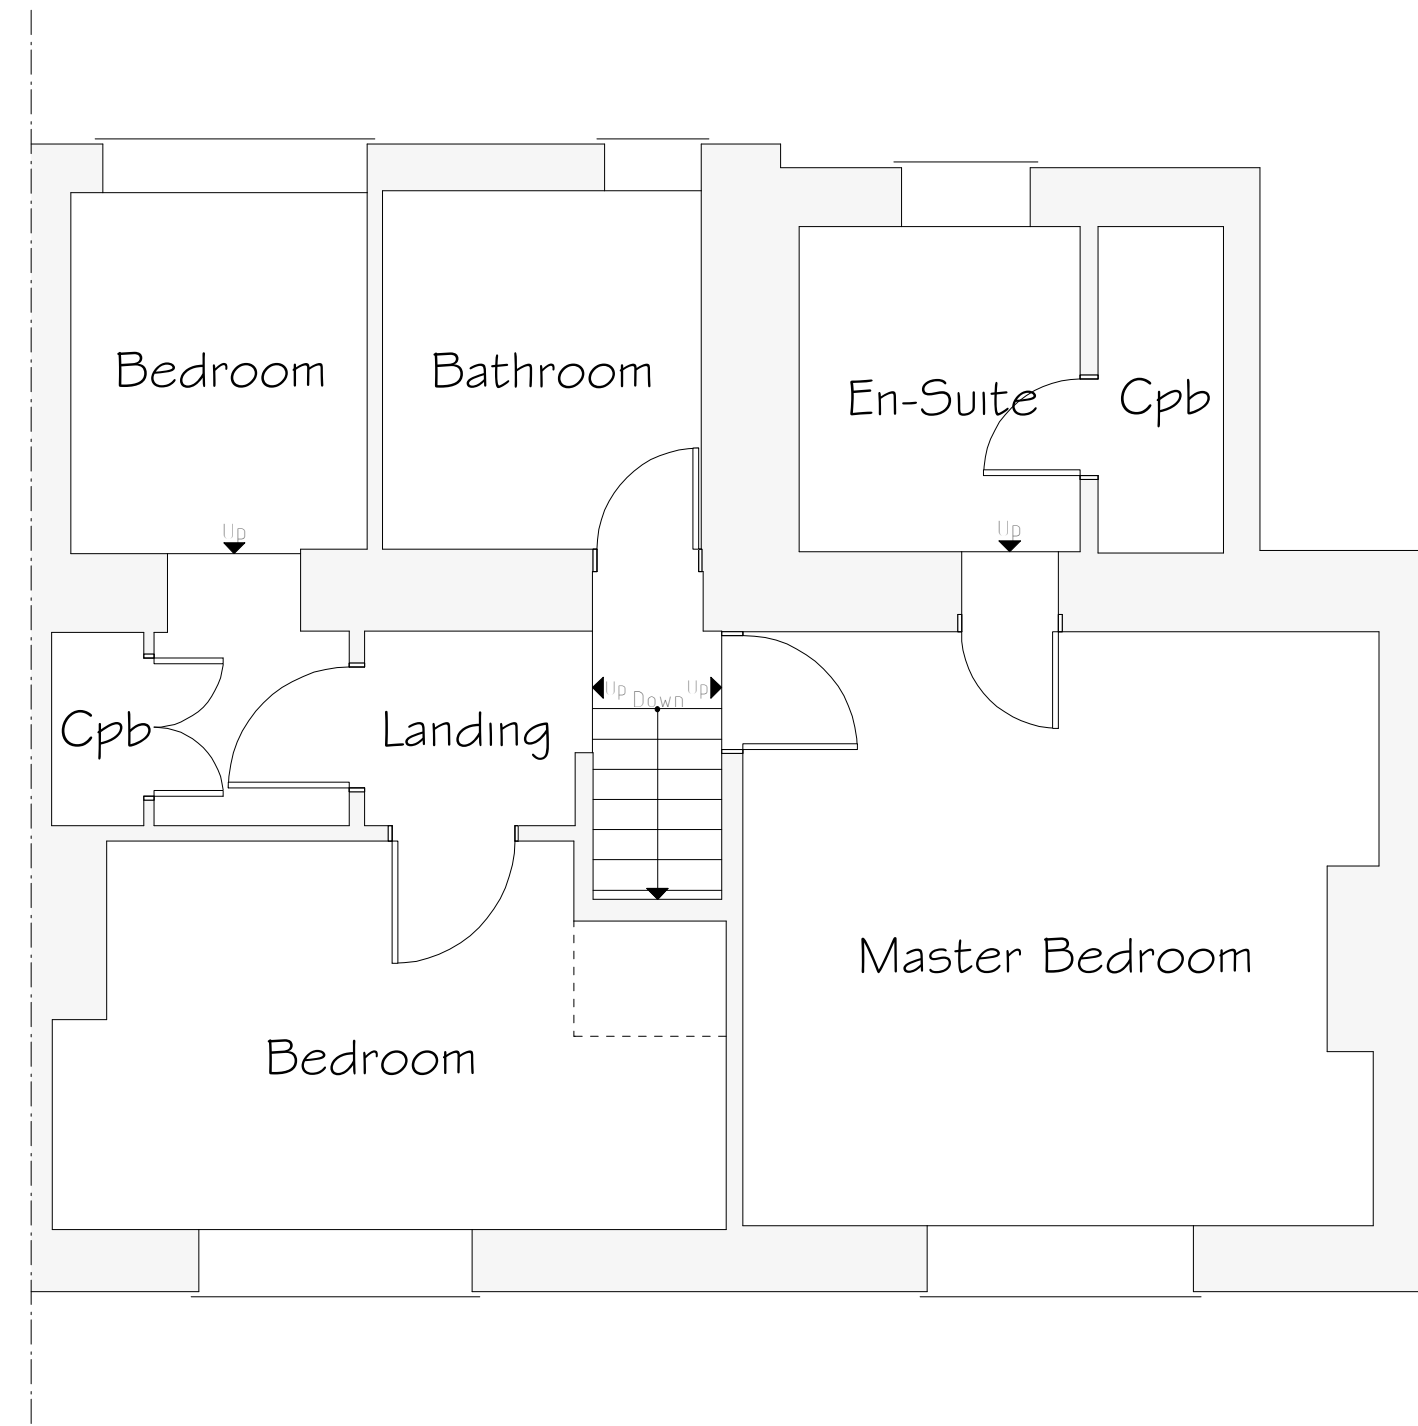

First Floor Plan 1:50

Rev	Date	Detail	Initial

Project: Proposed Extension
10 Daisy Road
Brynteg
Wrexham
LL11 6LH

Title: Existing
Scale: (A2)
1:50 &
1:100

Drawn By: L. Fowles
Date: Nov 2023

Drawing No: J189/001
Sheet: 1 of 1

blueprint
architectural services

LABC partner

Office 3K4,
Redwither Business Tower,
Wrexham. LL13 9XT
Tel: 01978 356500
www.blueprintarchitectural.com
© copyright all rights reserved