
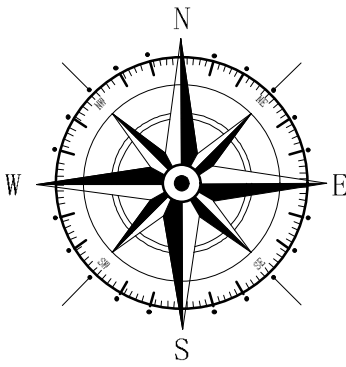


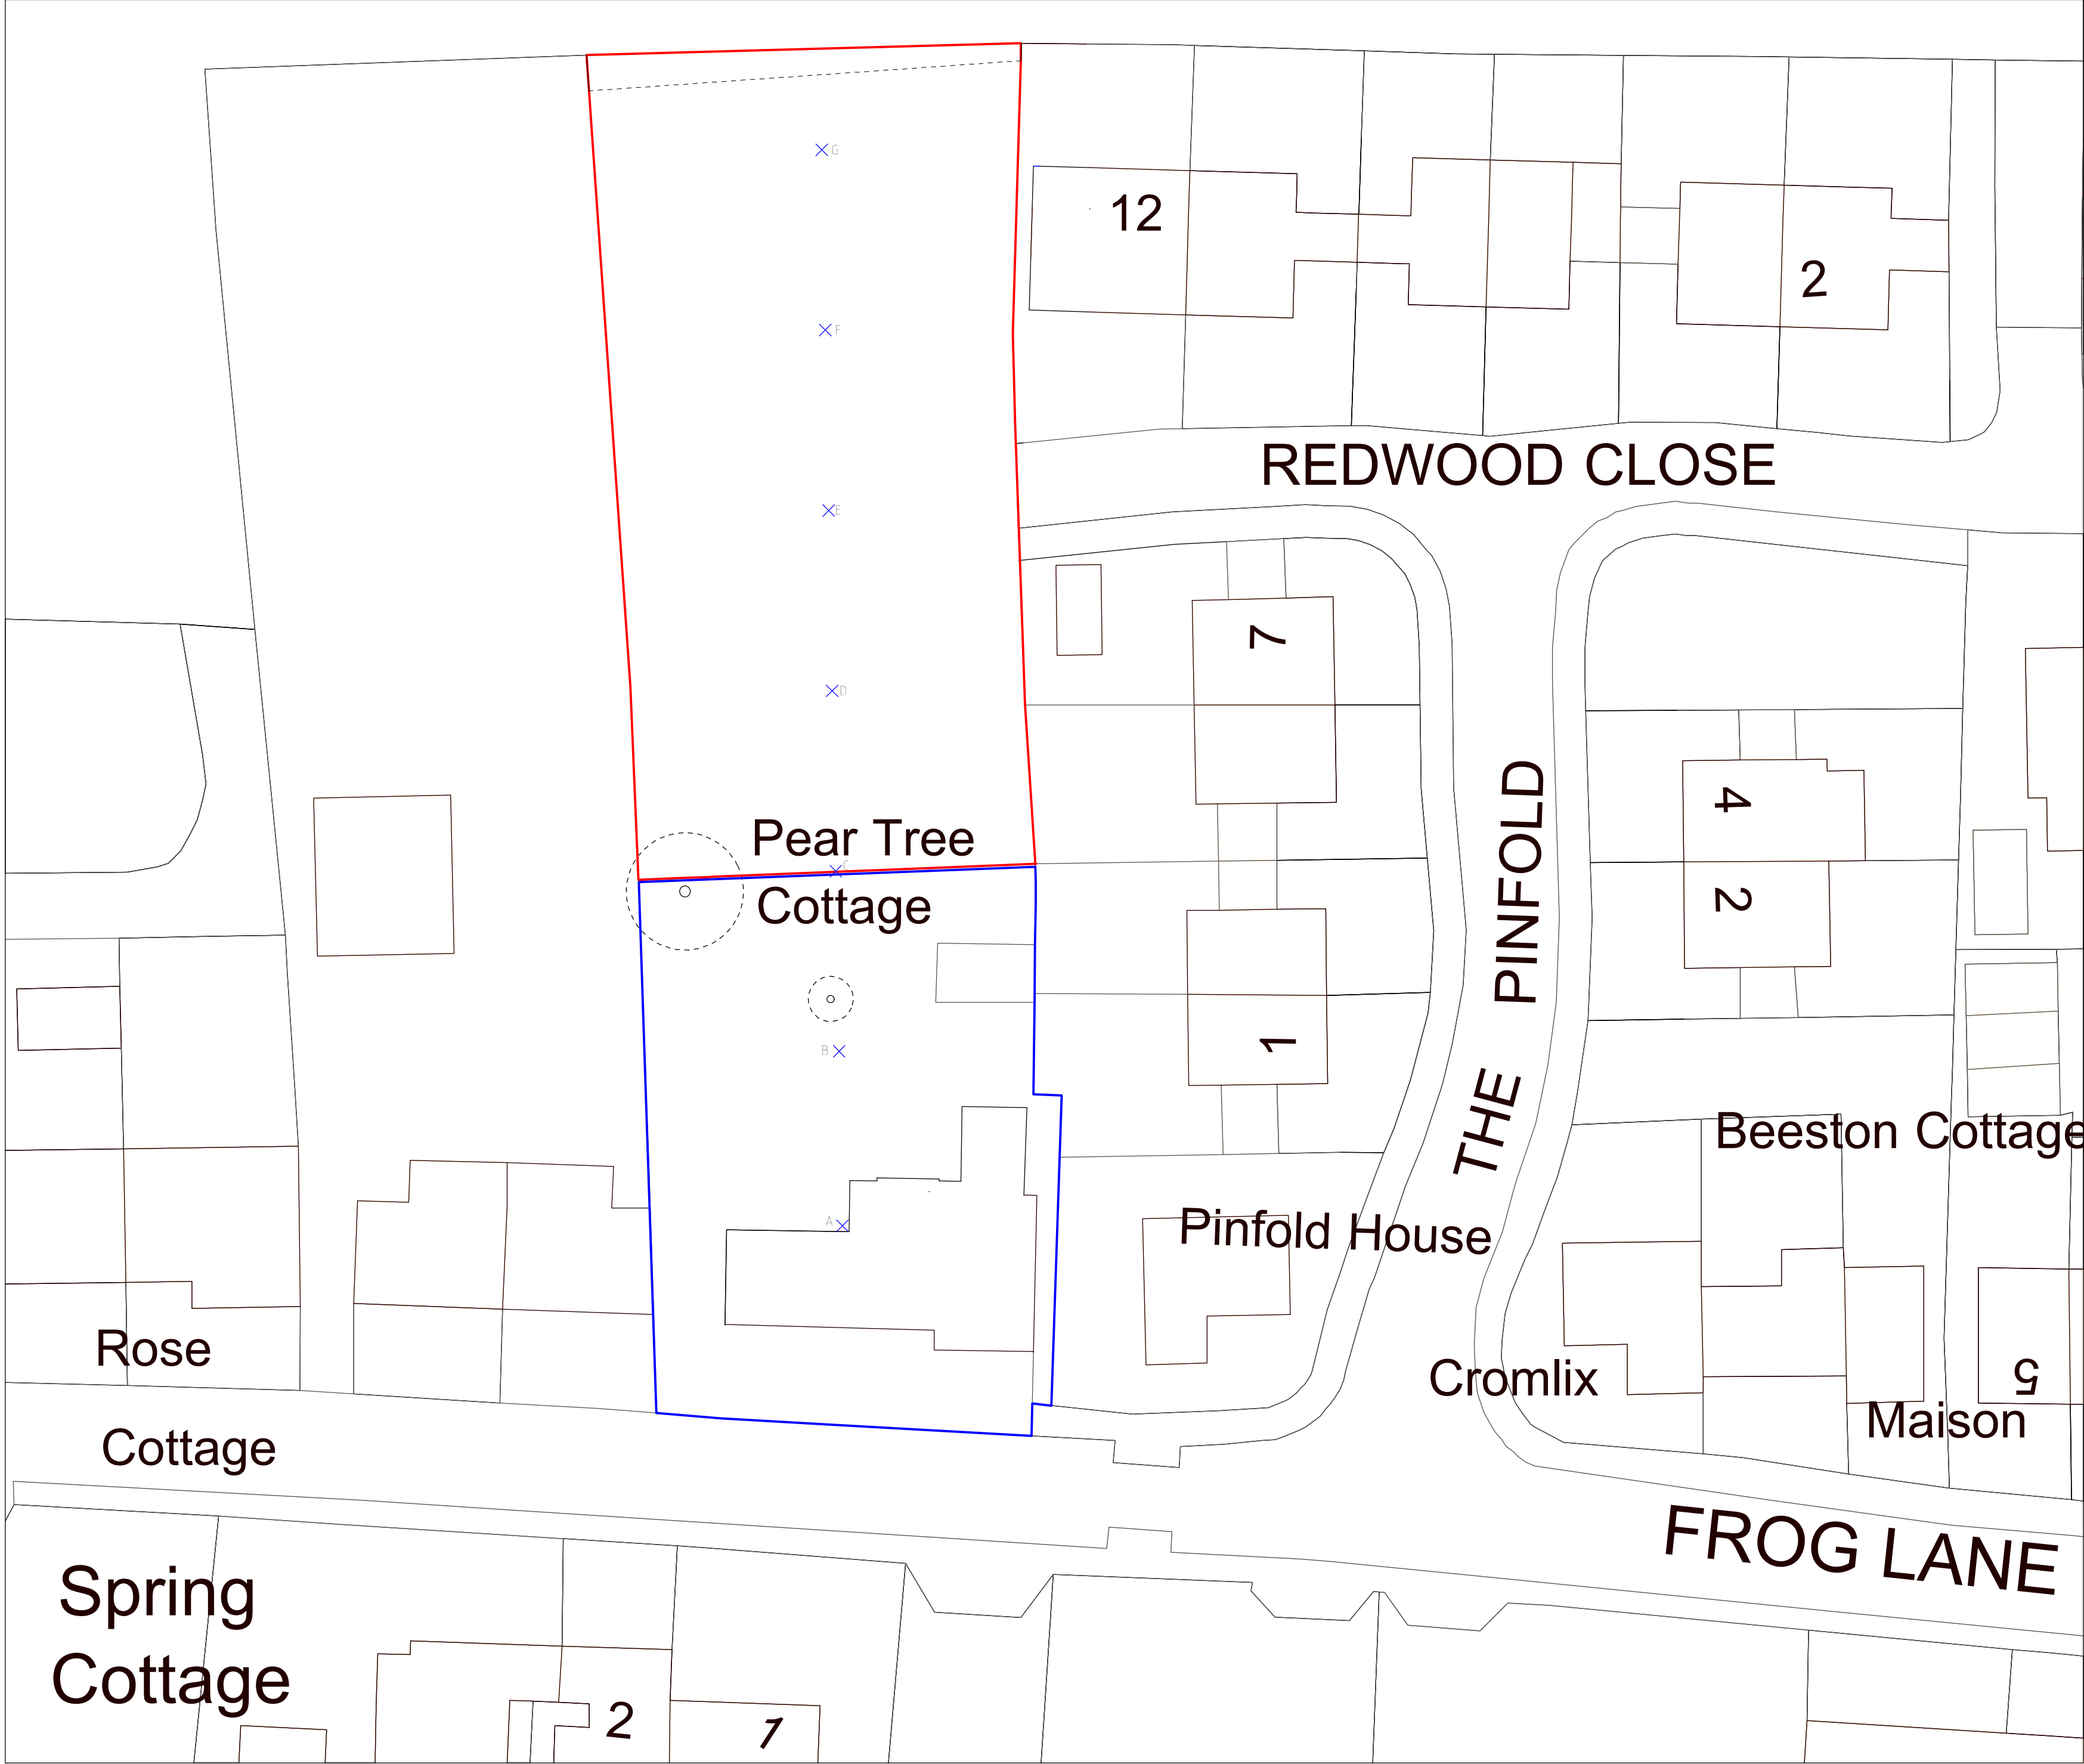

Key	
	Surrounding Buildings
	Application Site
	Land owned by applicant

Point	Level
A	10.000
B	10.080
C	10.006
D	9.880
E	9.726
F	9.795
G	9.828

Rev	Date	Detail	Initial

Project: Proposed residential development on land to the rear of Pear Tree Cottage, Frog Lane, Holt, Wrexham.	
Title: Existing: Site Plan	Scale: (A2) 1:250

Drawn By: D.J.Edwards	Date: Aug 2021
Drawing No: BC152/001	Sheet: 1 of 1

Office 3K4,
Redwither Business Tower,
Wrexham. LL13 9XT
Tel: 01978 356500
www.blueprintarchitectural.com
© copyright all rights reserved