



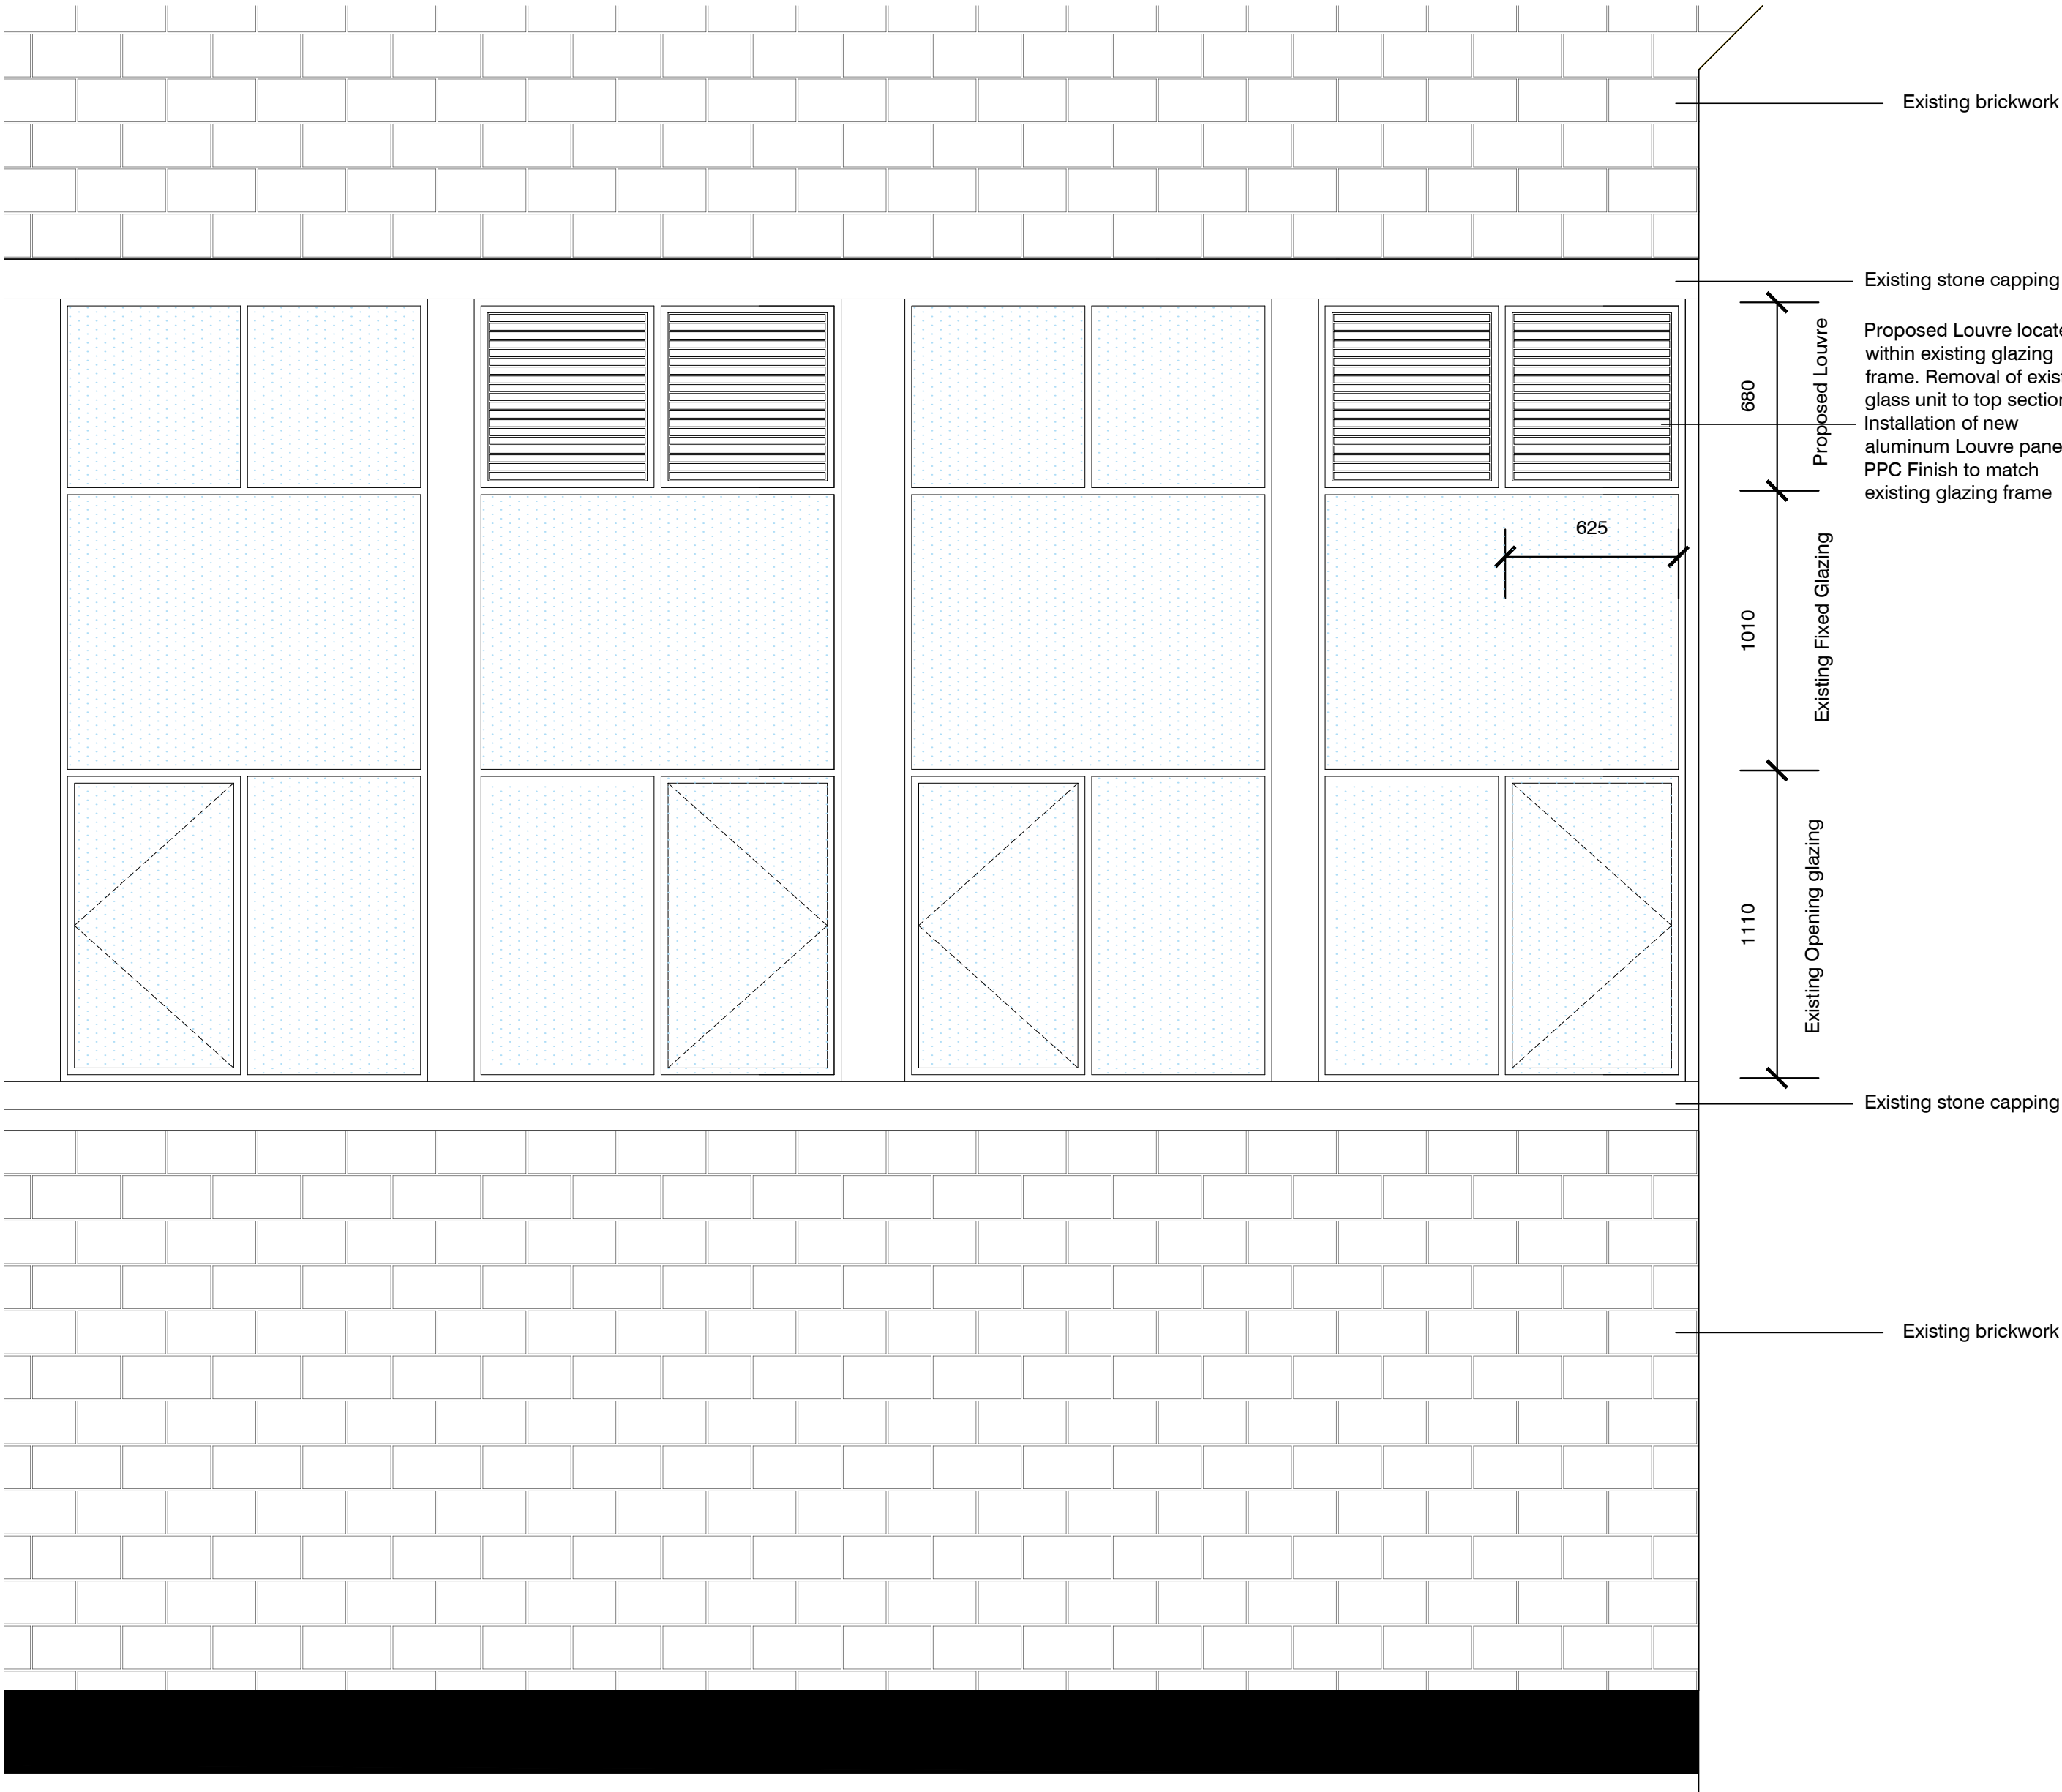

Bay Louvre detail
Scale 1:20

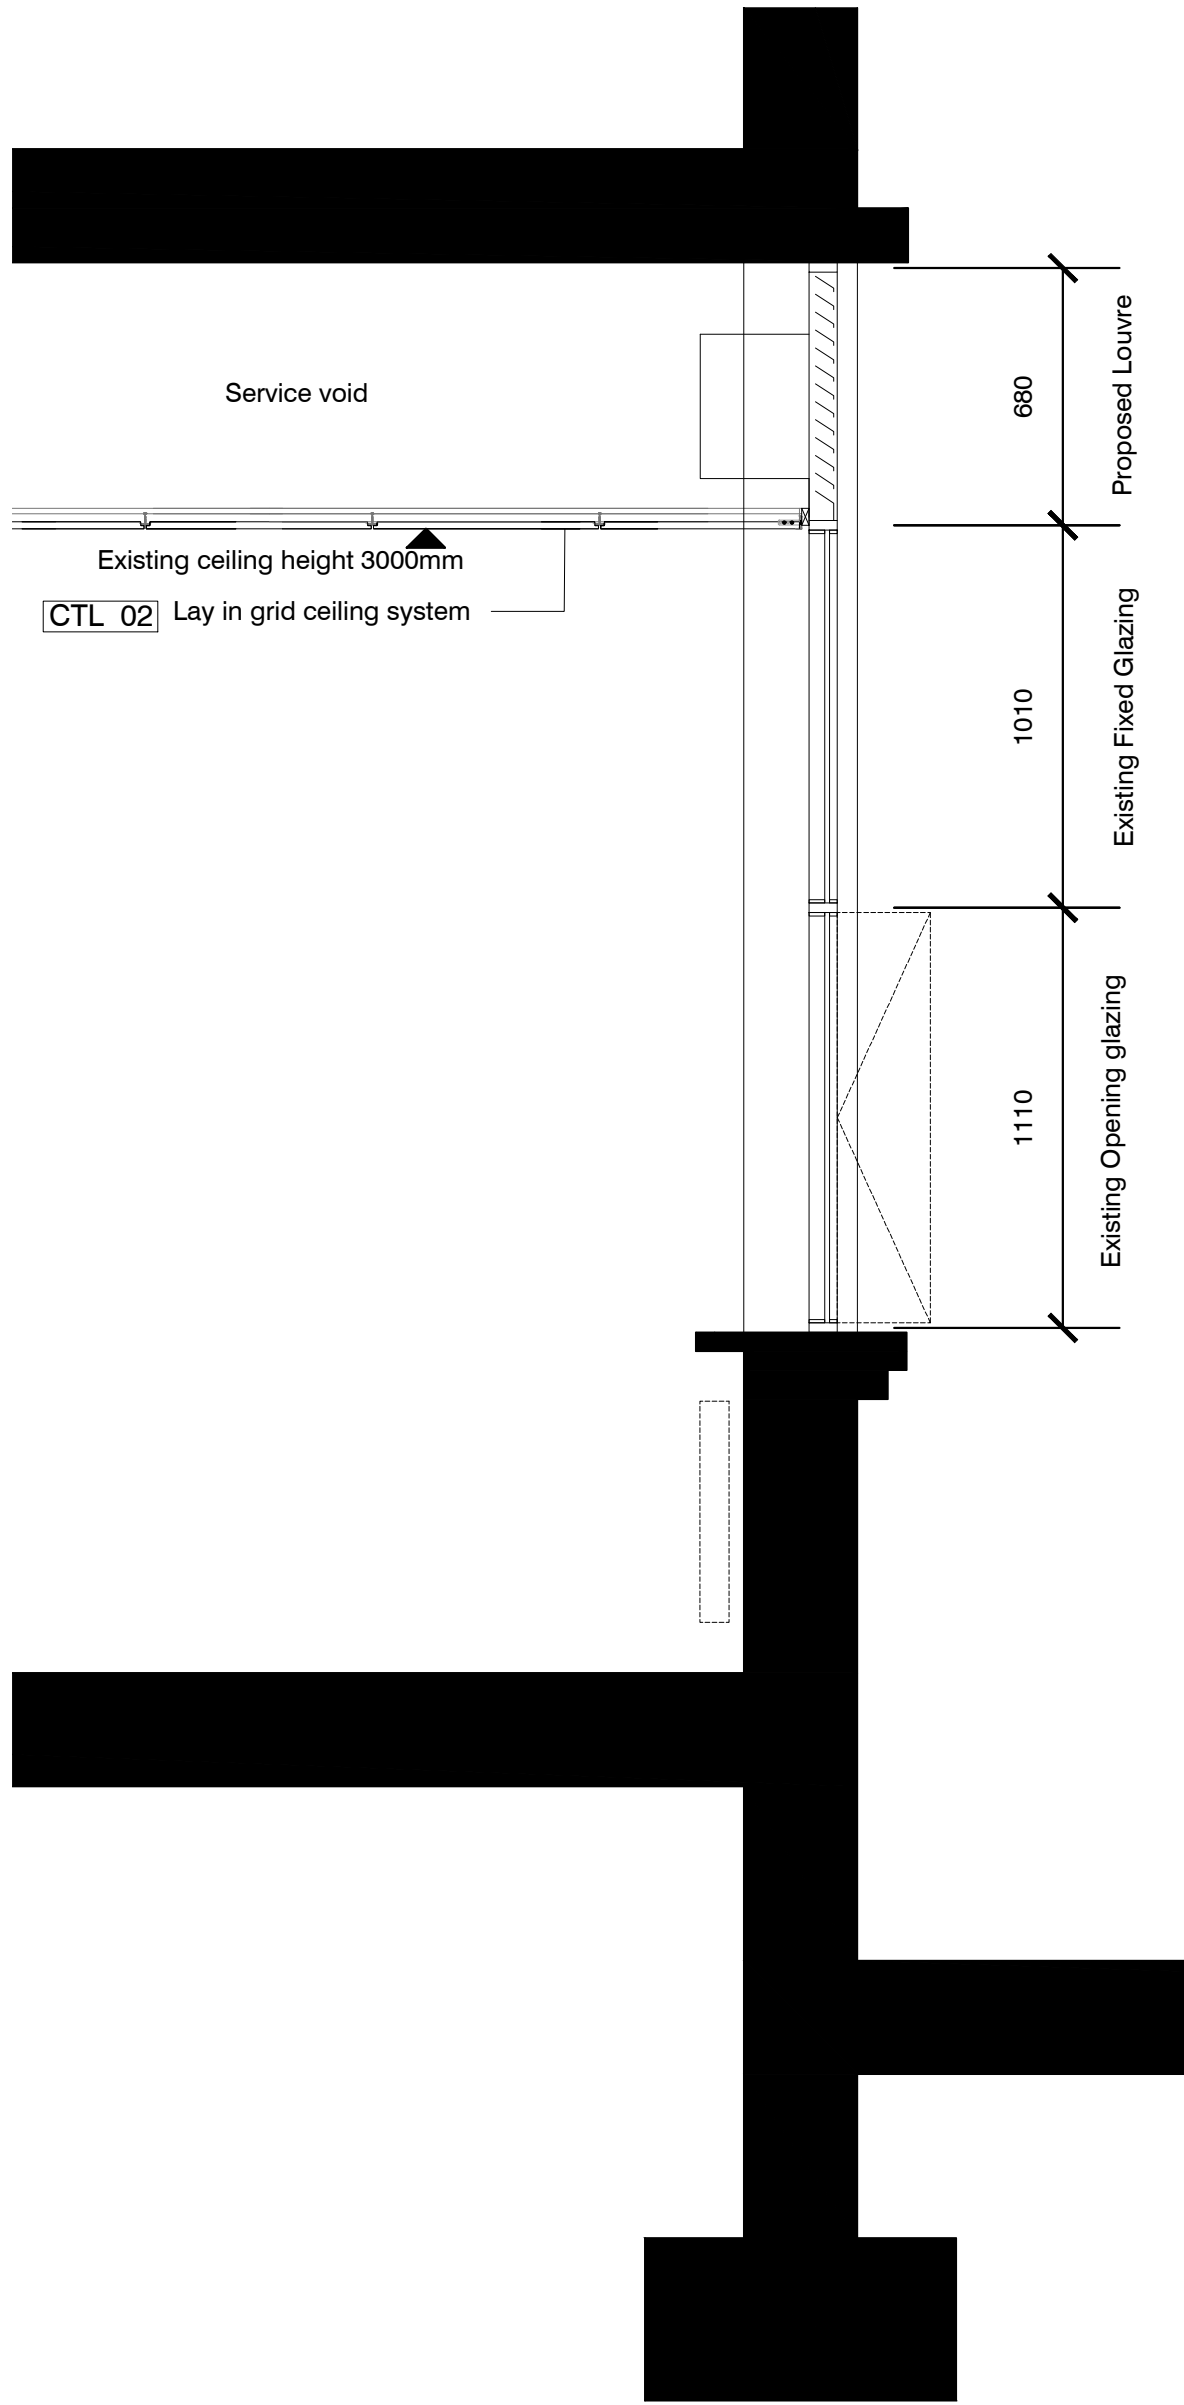

Bay Louvre Section
Scale 1:20



Existing view
Scale NTS



Proposed Louvre view
Scale NTS

GENERAL NOTES: DAY Architectural Ltd accepts no responsibility for any costs, losses or claims whatsoever arising from these drawings, specifications and related documents unless there is full compliance with the Client or any unauthorised user of the following: 1 All boundaries, dimensions and levels are to be checked on site before construction and any discrepancies reported to the Architect / Designer. 2 Partial Service: Any discrepancies with site or other information is to be advised to the Architect / Designer and direction and / or approval is to be sought before the implementation of the 3 Block and site plans are reproduced under license from the Ordnance Survey. 4 Do not scale this drawing. 5 For the purpose of coordination, all relevant parties must check this information prior to implementation and report any discrepancies to the Architect / Designer.					GENERAL NOTES: All details shown indicatively subject to detailed design by specialist manufacturer. Samples to be submitted for approval.					CLIENT WREXHAM UNIVERSITY					DRAWING External Elevations - Grilles				
															SCALE 1:50				
															PAPER SIZE A1				
															DATE 09.02.2022				
															DRAWN BY JAB				
															DAY DRAWING No. AE-21-001				
															REVISION P1				
															PROJECT No. 1297-21				
															DRAWING STATUS PLANNING				
															Information contained on this drawing is the sole copyright of DAY Architectural Ltd. and is not to be reproduced without their permission.				
REV					DESCRIPTION					DATE					REV BY				
															CHKD BY				