





Front Elevation
1 : 100

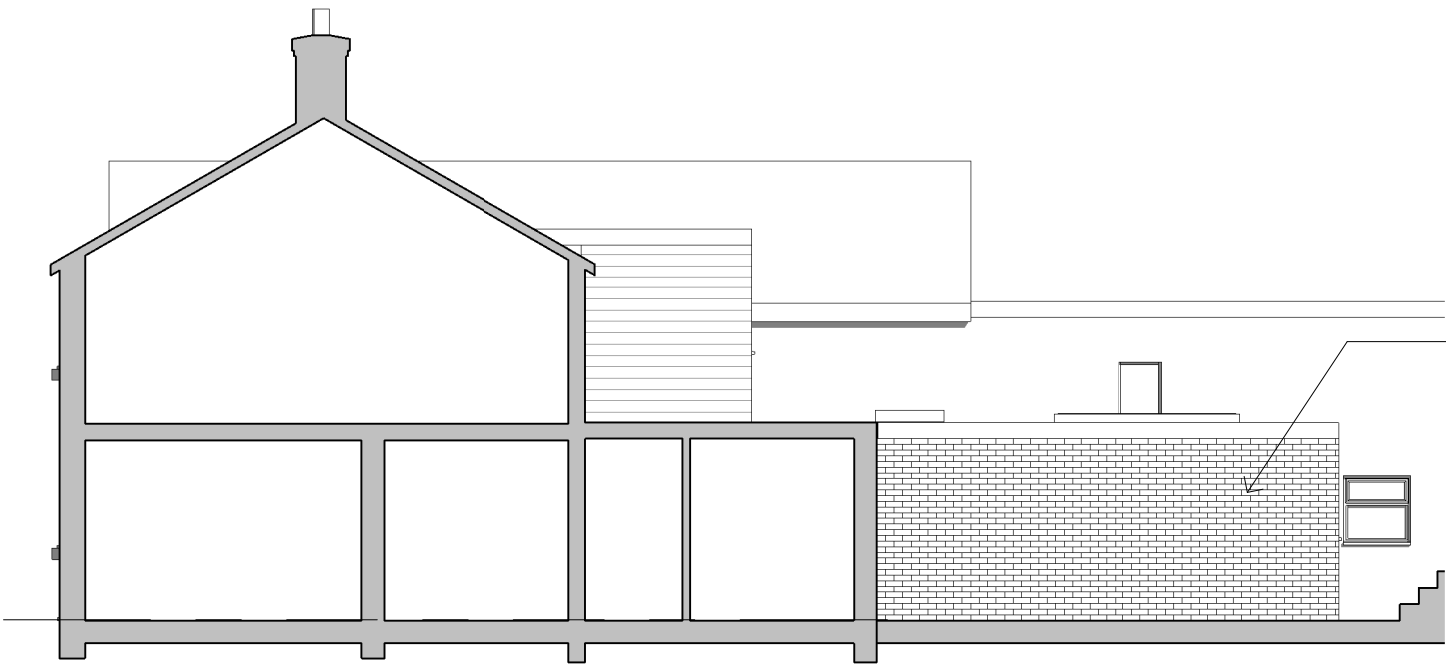


Side Elevation
1 : 100

Brickwork finish to
party wall with
trellis provided to
neighbours side

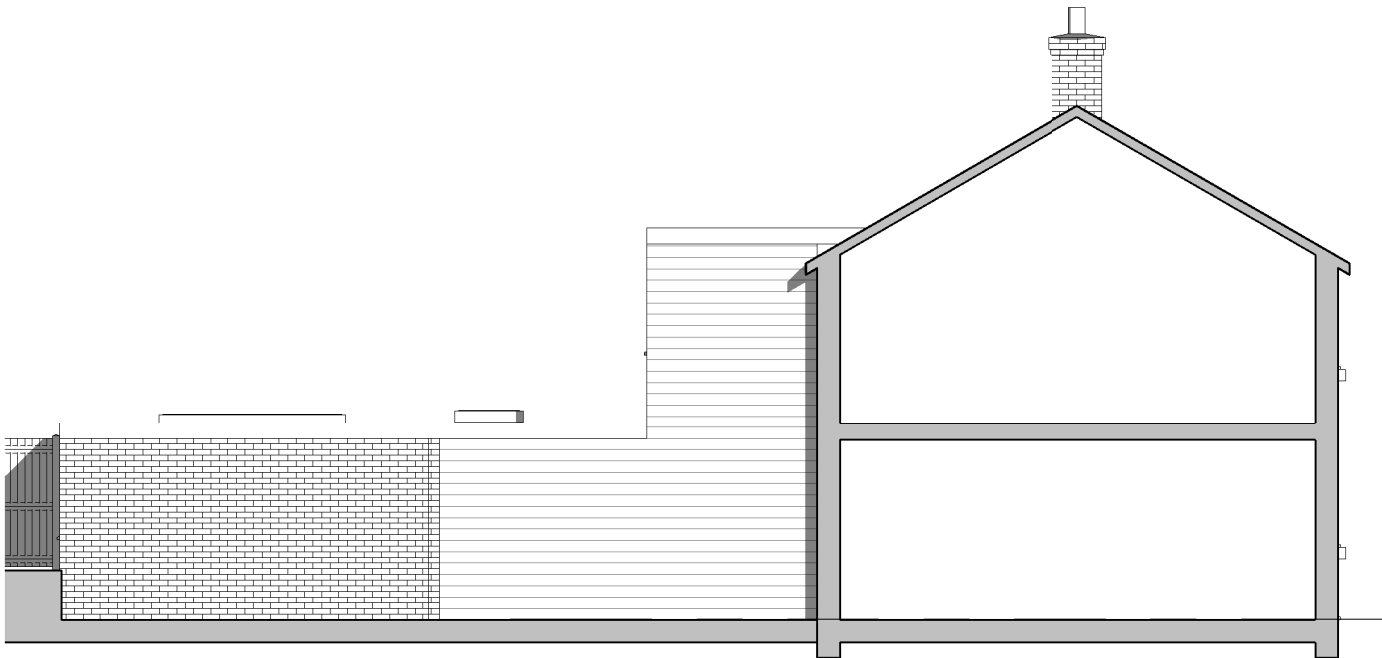

Side Elevation
1 : 100

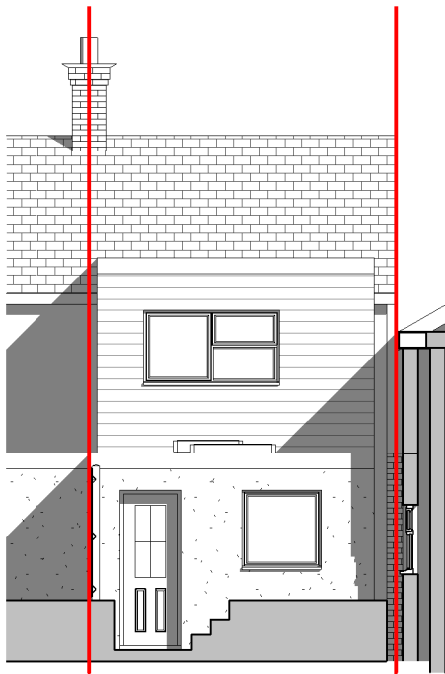

Rear Elevation
1 : 100

A	Amendments to suit Planning		19.08
REV	DESCRIPTION	BY	DATE



OFF THE WALL
ARCHITECTURAL SERVICES

OFF THE WALL - Architectural Services
1 The Woodlands, Chester Road,
Gresford, Wrexham LL12 8NU

@ offthewall_architectural
07772 113 971
cathy@offthewallarchitectural.com

Partnered with
LABC
Registered
Architects

CLIENT:	Chapel Cottage Dentist
ADDRESS:	Chapel Cottage Dentist 5 Chapel Lane Gresford

STAGE:				Planning Application							
TITLE:								Proposed Elevations			
SCALE AT A3:				DATE:		DRAWN:		CHECKED:			
1 : 100				18.05.2021		CO		CO			
PROJECT NO:				DRAWING NO:				REVISION:			
OTW1185				PL02				A			