



The Builder is to check and verify all building and site dimensions, levels and sewer invert levels prior to commencement of work.do not scale off this drawing, work to figured dimensions only.
This drawing must be read and checked with all structural and relevant specialist drawings.
The builder is to comply in all aspects with the current Building Regulations and latest codes of practice.


Ordnance Survey Ltd paper mapping licence / customer account number 100060636.

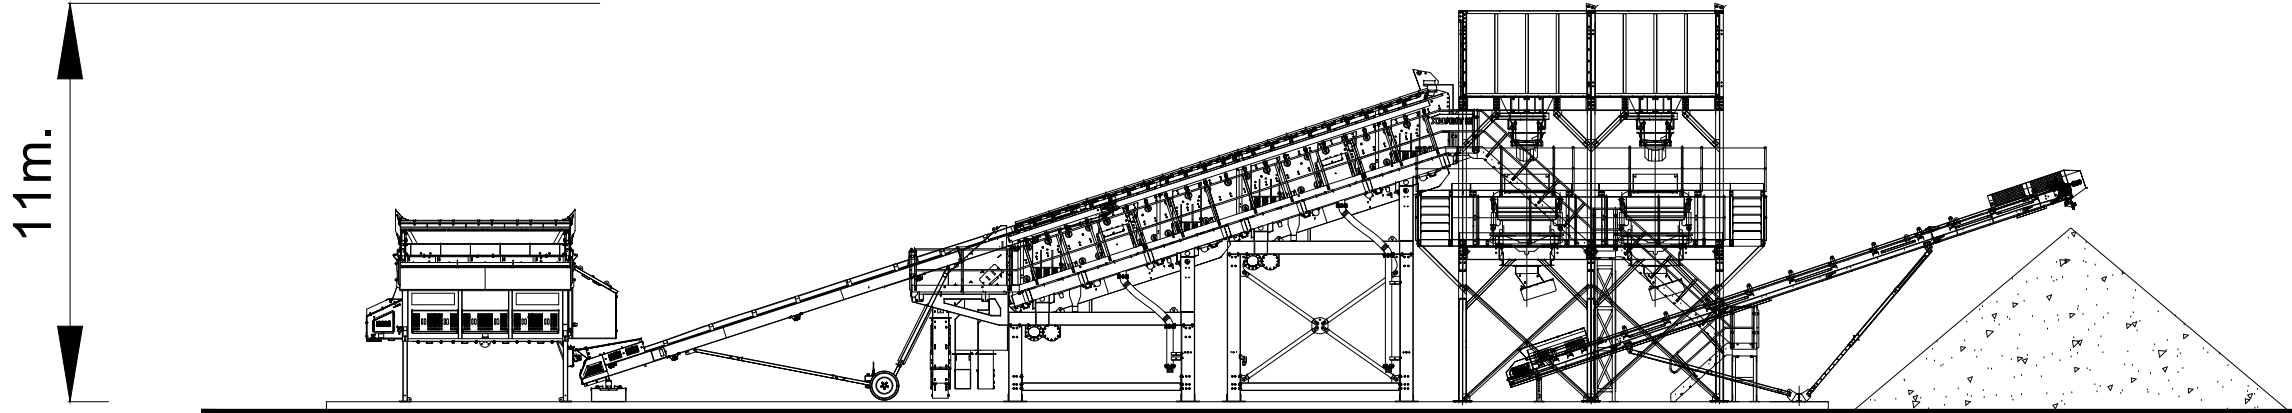


North West elevation.
Scale 1:200

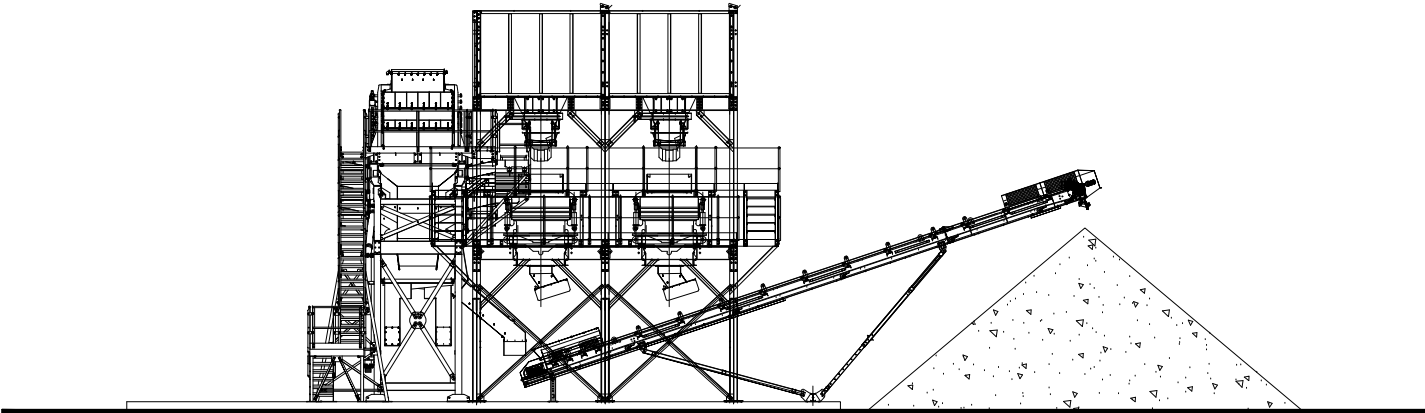


North East elevation.
Scale 1:200

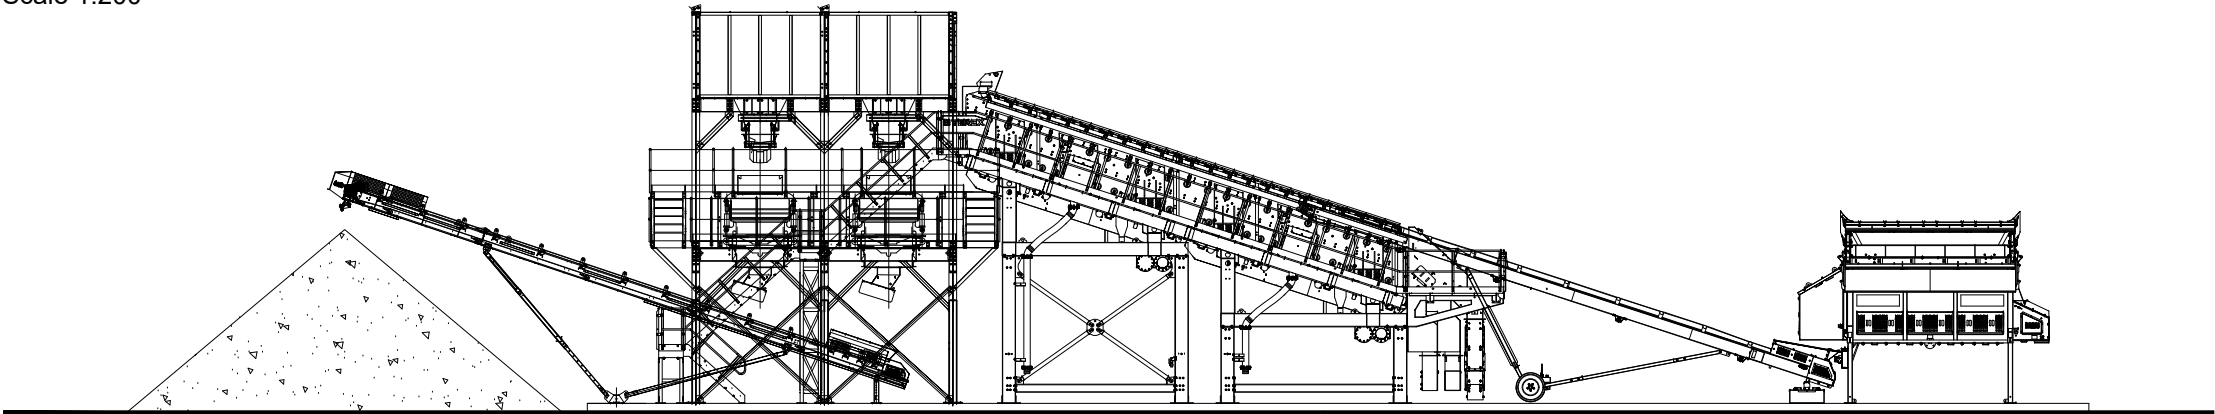


South East elevation.
Scale 1:200

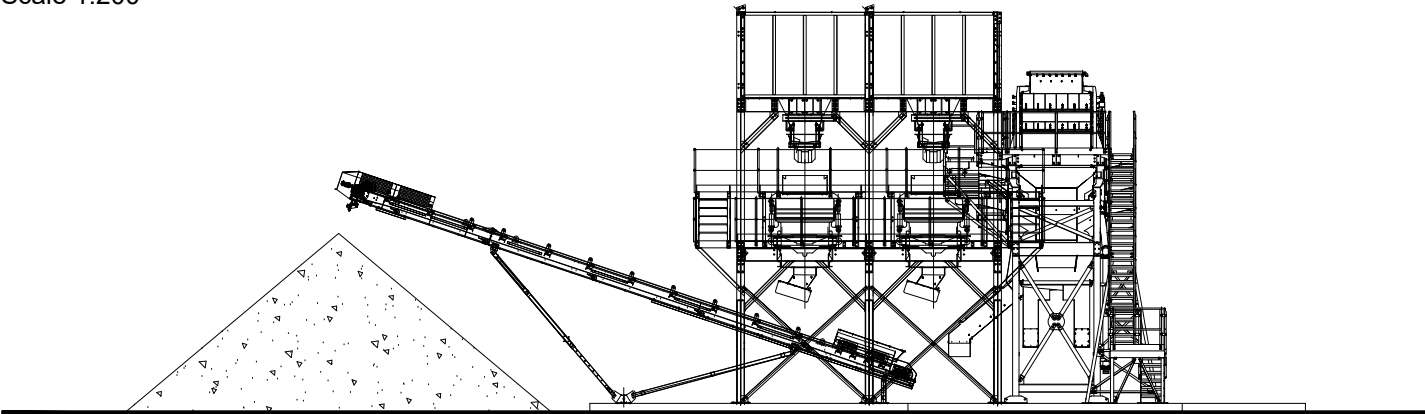

South West elevation.
Scale 1:200

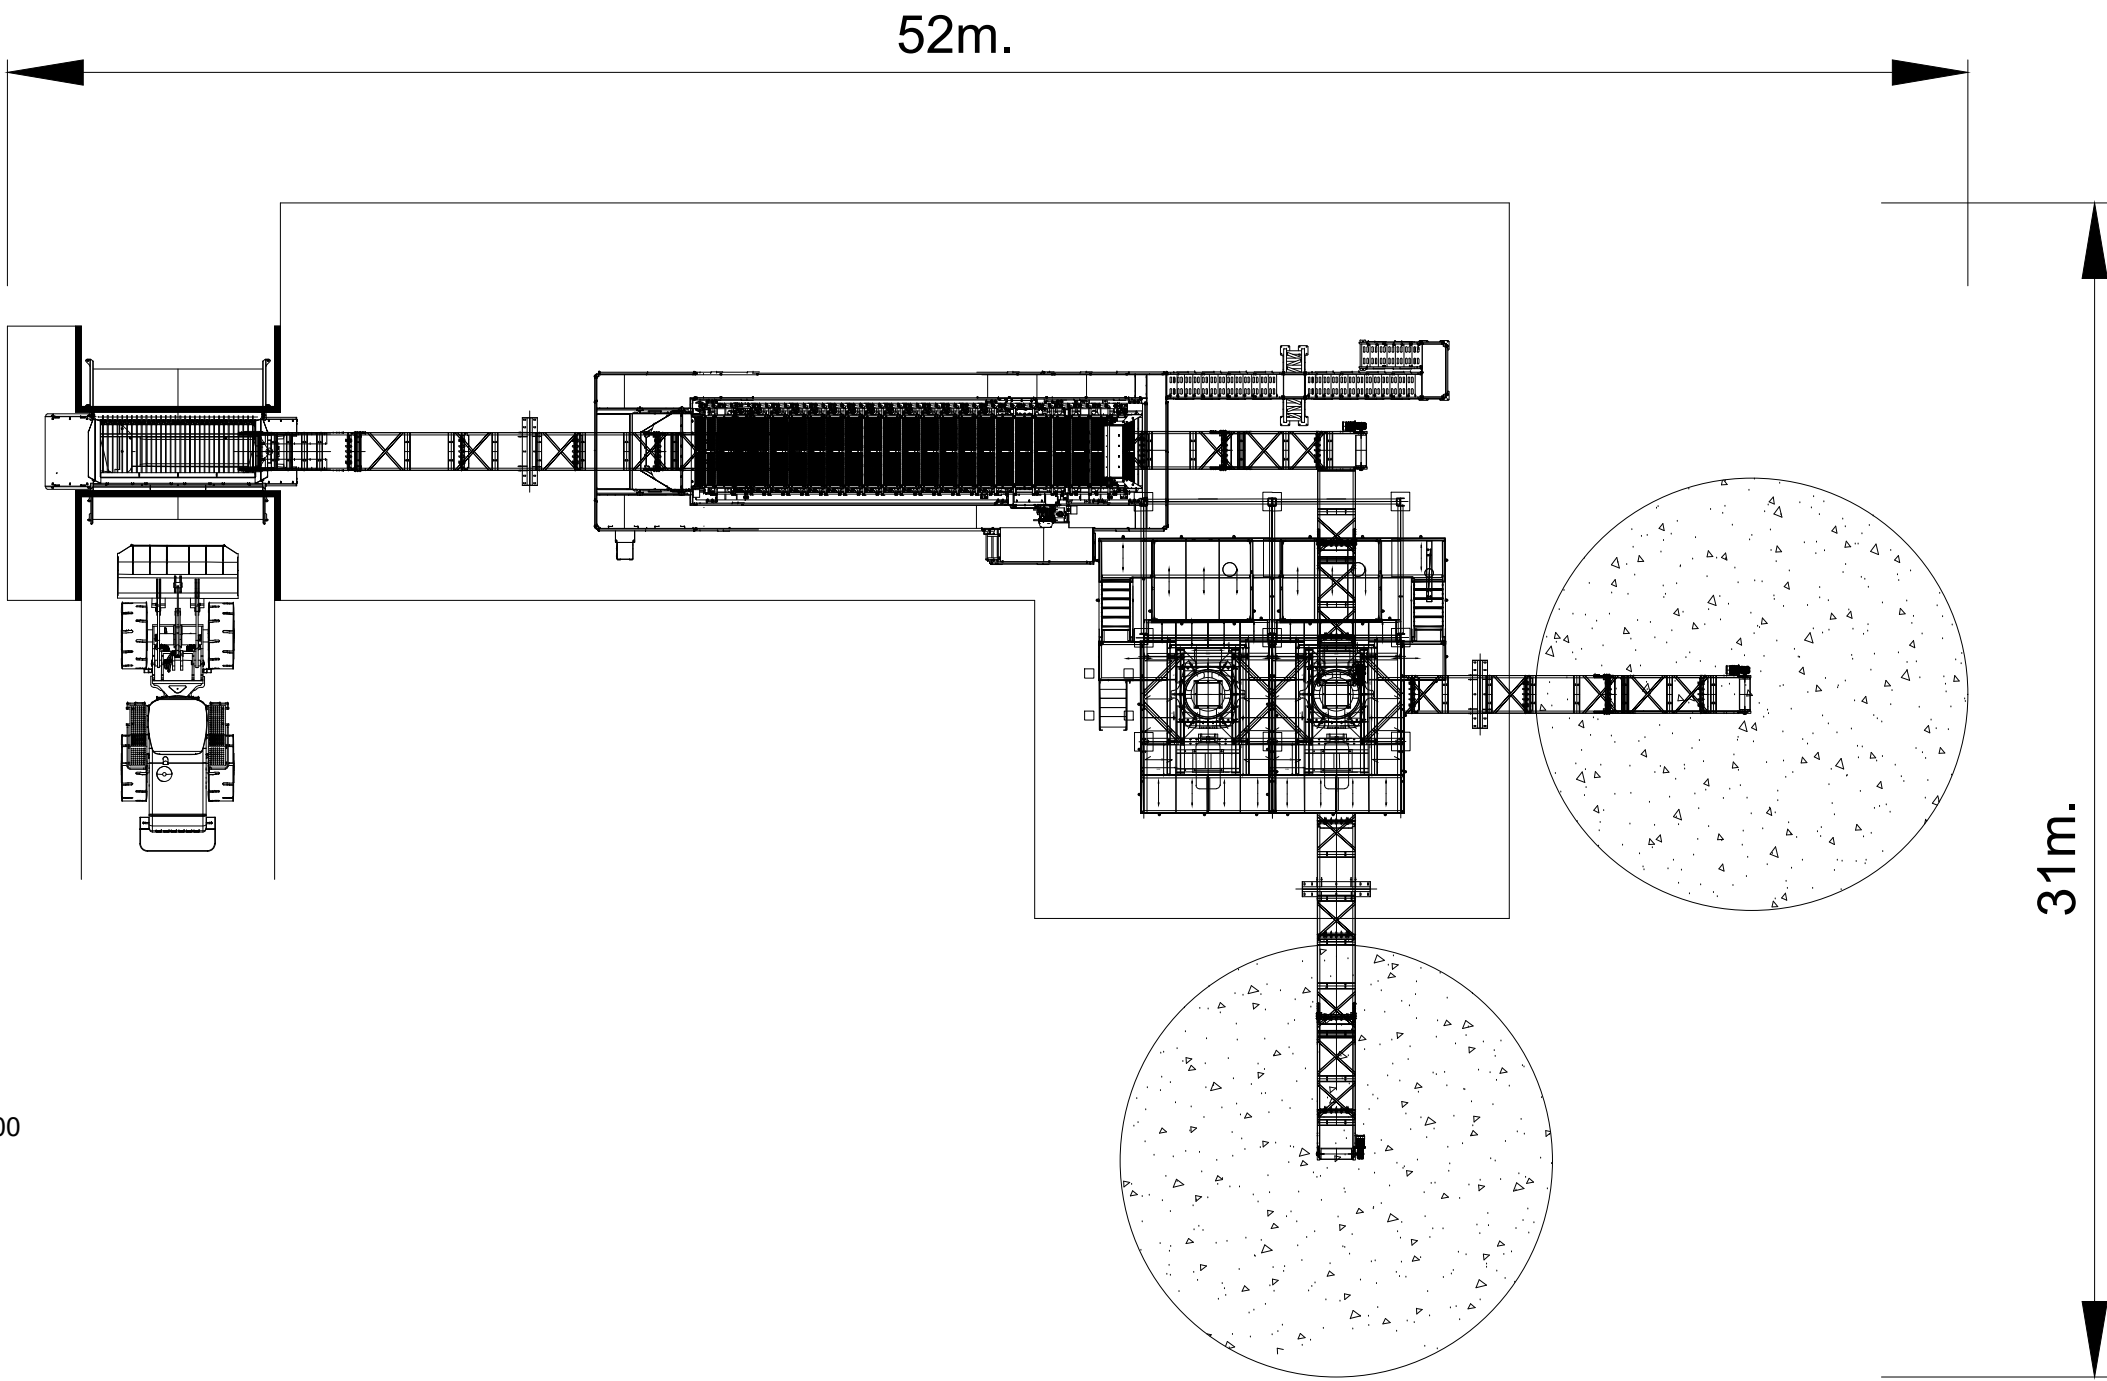

Plan.
Scale 1:200

 

Project: **Bersham Colliery, Wrexham.**

Drawings: **Plant.**

Draw No: **600 / 224 / 02**

Scale: **1:200 @ A2**

Date: **Jan 24**

NOTE: USE ONLY DIMENSIONS SHOWN IN ALDERS PLAN.

PT

ALDER MILL

SHEPPY ROAD
WATFORD, Herts
WD17 8JF
TEL: 01827 718888
FAX: 01827 718111