



front elevation 1:100

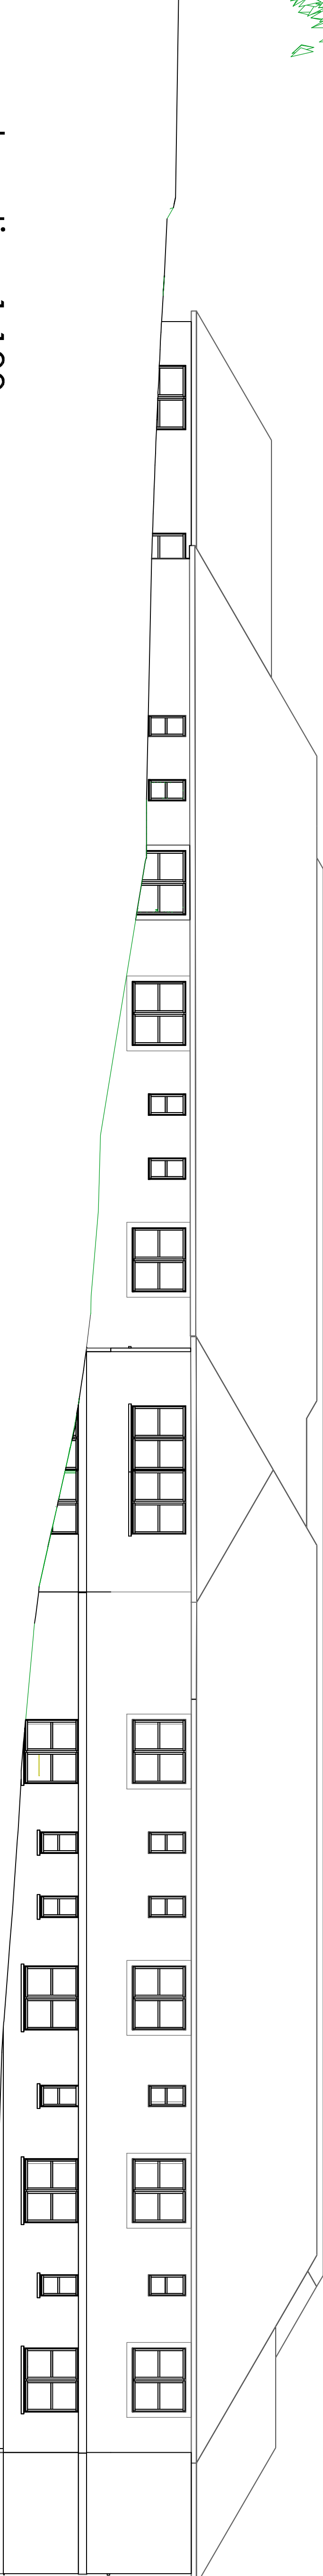

rear elevation 1:100

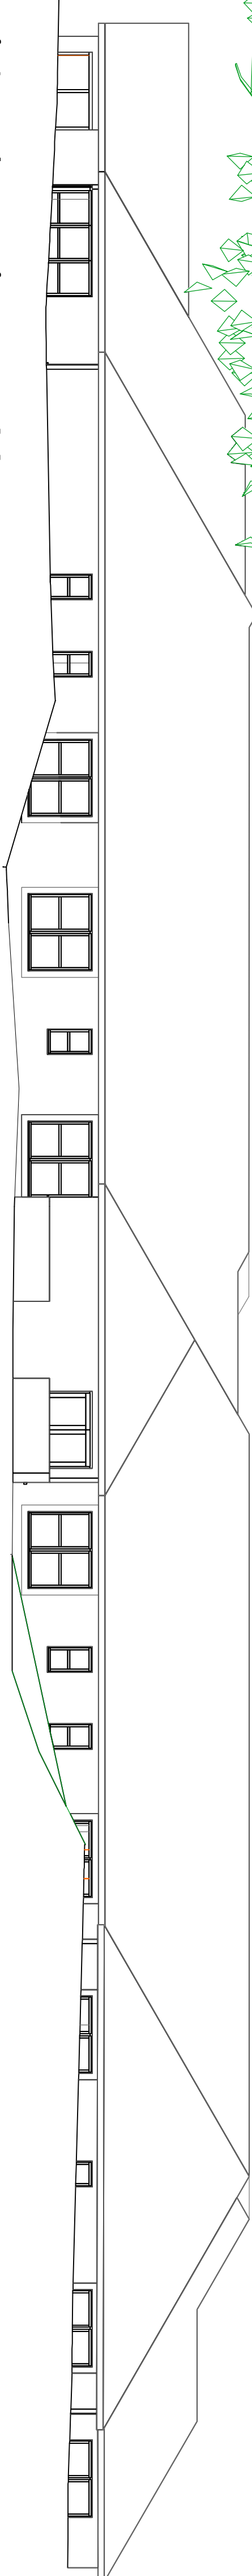

side elevation 1:100



WYNN ROGERS
Architectural Services
Studio 3, Rosemary Lane, Danby, LL14 3JT
01745 812100 Email: consult@wynn-rogers.co.uk
www.wynn-rogers.co.uk

PROJECT
Pen y Don
Pendine, Wrexham
Elevation
Elevations relative to
external ground level
CIBT
Mr and Mrs M Kreft

PROJECT NO
2434
DRAWN
16
SCALE
1:100
DATE
Dec 2020
PAPER
A1

DRAWING NO
7