


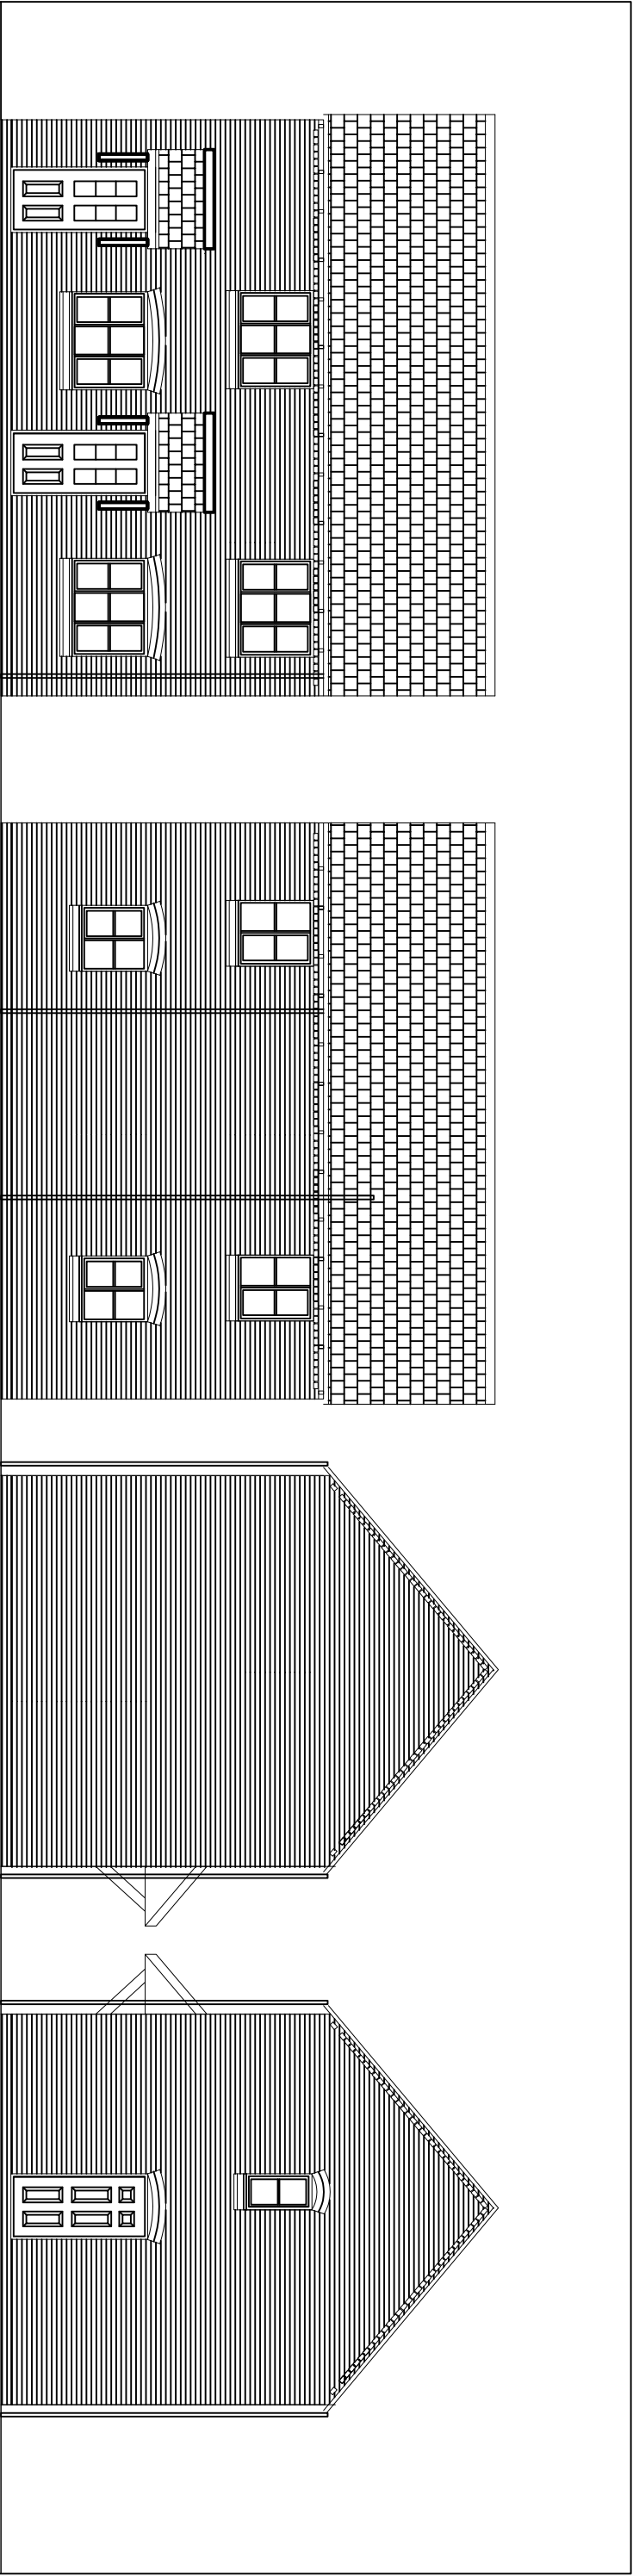


Front Elevation


Rear Elevation

Side Elevation

Side Elevation

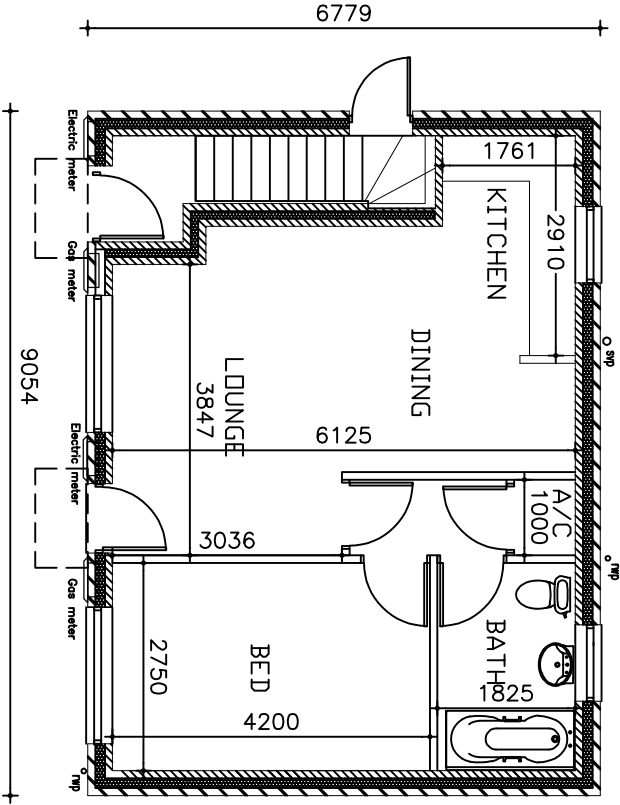

Ground Floor Plan

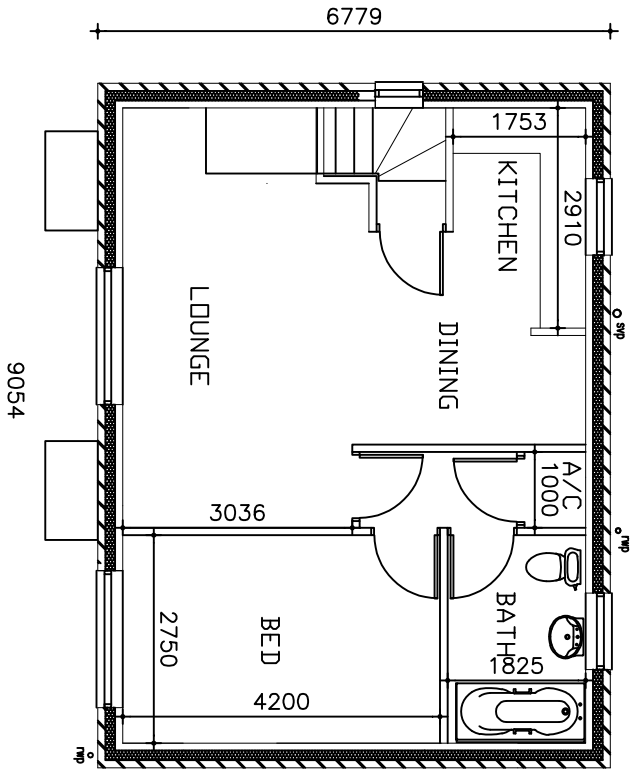

First Floor Plan

CARTWRIGHT Architectural & planning services		
Sunnyside, Hollinwood, Wixall, Shropshire, SY13 2NL Telephone and Fax No. 01948 880123 or 07917672498 E-mail – robert.cartwright6@btinternet.com		
CLIENT  SG ESTATES AWARD WINNING HOUSING DEVELOPER S G Estates Ltd, Unit 1, Rhosddu Industrial Estate, Old Rhosrobin, Rhosrobin, Wrexham LL11 4YL Tel. 01978 263169		
CONTRACT Flat Type F PLANS & ELEVATIONS Total 51.5 sqm - 554 sqft		
CONTRACT Land at Llay New Road Rhosrobin, Wrexham LL11 2UB		
SCALE: 1:100	DWG No.	
DATE: August 2021	PHTD Fa	