


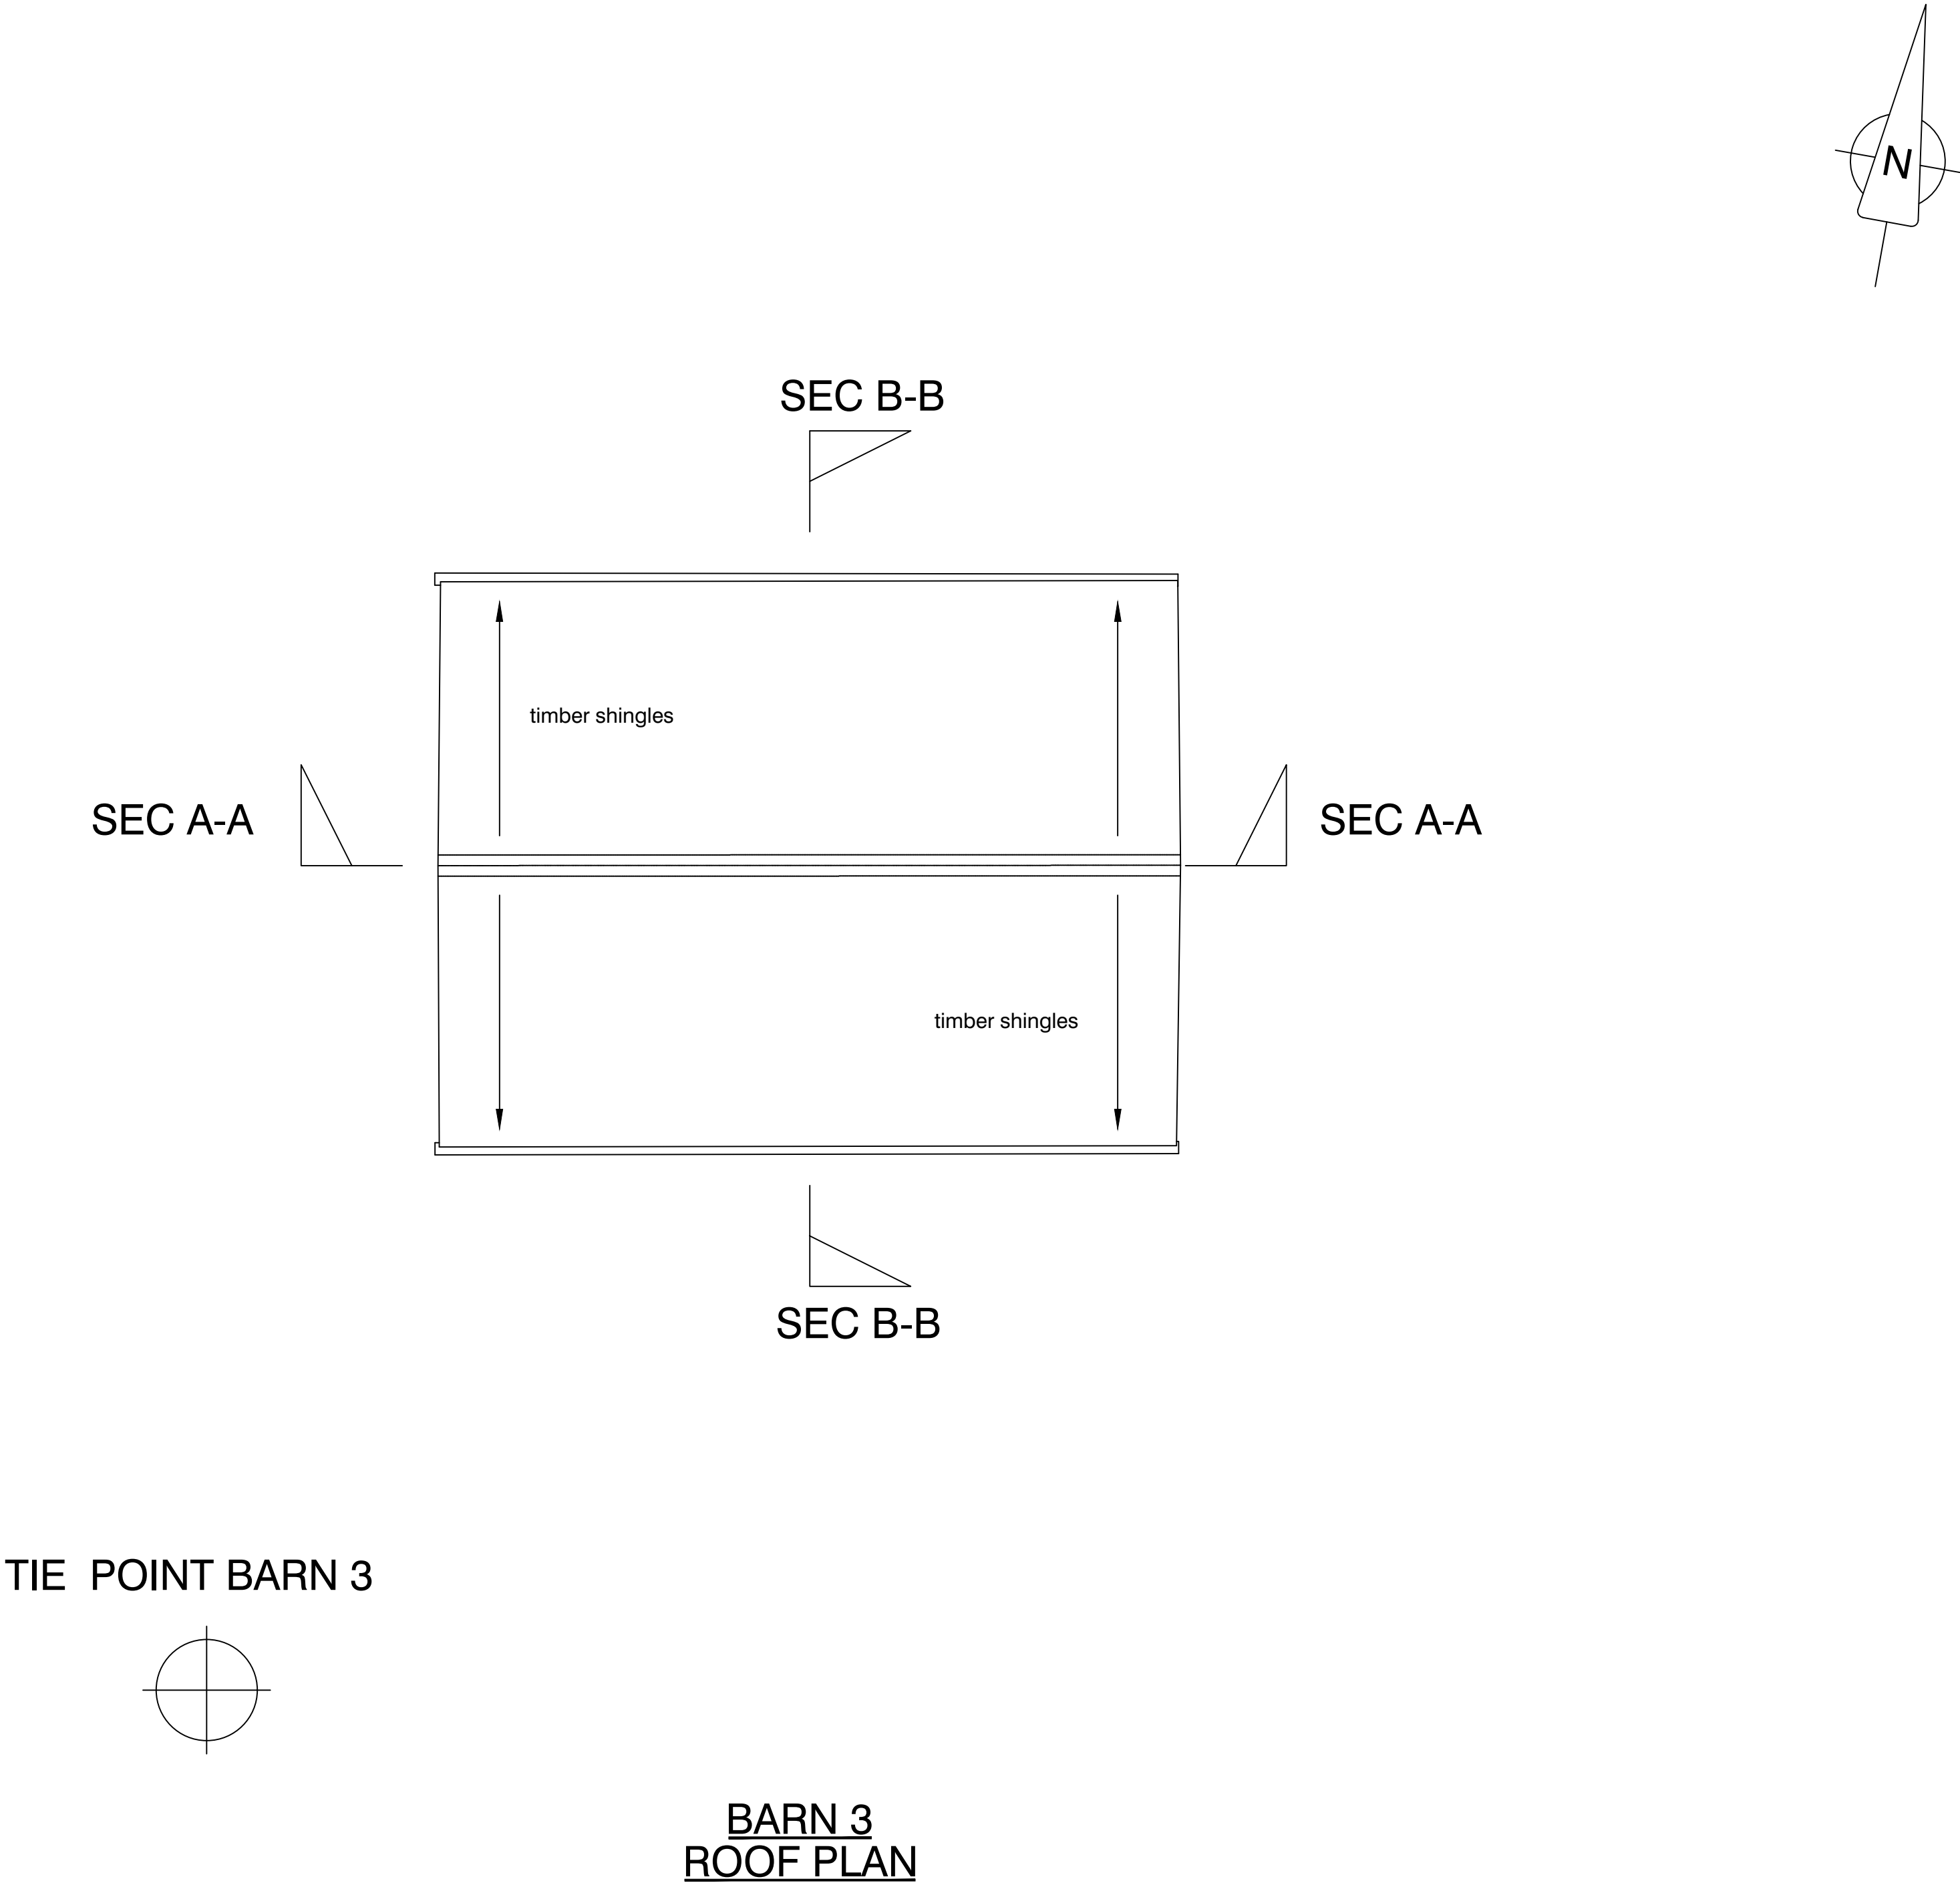

Symbol & Abbreviation Key.

SANITARY (INDICATIVE ONLY)

	WC
	BIDET
	URINAL
	WASH HAND BASIN
	SINK
	SLUICE
	SINK & DRAINER
	SHOWER TRAY
	BATH

ANNOTATION

ah 1.99	ARCH HEIGHT
spr 1.78	SPRINGER HEIGHT
bh 2.43	BEAM HEIGHT TO UNDERSIDE
u/s 2.43	UNDERSIDE
dh 1.99	DOOR HEIGHT
f-c 1.55	FLOOR TO CILL HEIGHT
c-h 0.89	CILL TO HEAD HEIGHT
ch 2.83	CEILING HEIGHT
hc 1.89	HIGHEST / LOWEST POINT OF SLOPING CEILING
huc 2.83	SUSPENDED CEILING HEIGHT

OTHER ABBREVIATIONS

a/c	AIR CONDITIONING UNIT
bl	BOILER
ck	COOKER
cbd	CUPBOARD
elec	ELECTRICS
fb ↗	FLOOR BOARDS (SYMBOL INDICATES BOARD DIRECTION)
fp	FIREPLACE
pr	PIPE RISER
rad	RADIATOR
rl	ROOF LIGHT
rscd	ROLLER SHUTTER DOOR
tk	TANK

Notes.

Levels related to Topographical Survey 210704.

Rev	Details of Revision			Drawn	Date

Surveyed	Drawn	Date	Checked	Date	Approved	Date
JDB	JDB	30/09/2021	GD	06/10/21	GD	06/10/21

Heritage Matters

Title.

Barn 3: Proposed Roof Plan
BETTISFIELD HALL
BETTISFIELD
WHITCHURCH
SY13 2LB

Dwg No. BF333	Sheet 1 of 1	
Scale 1/50	A2 Sheet	Rev. -