




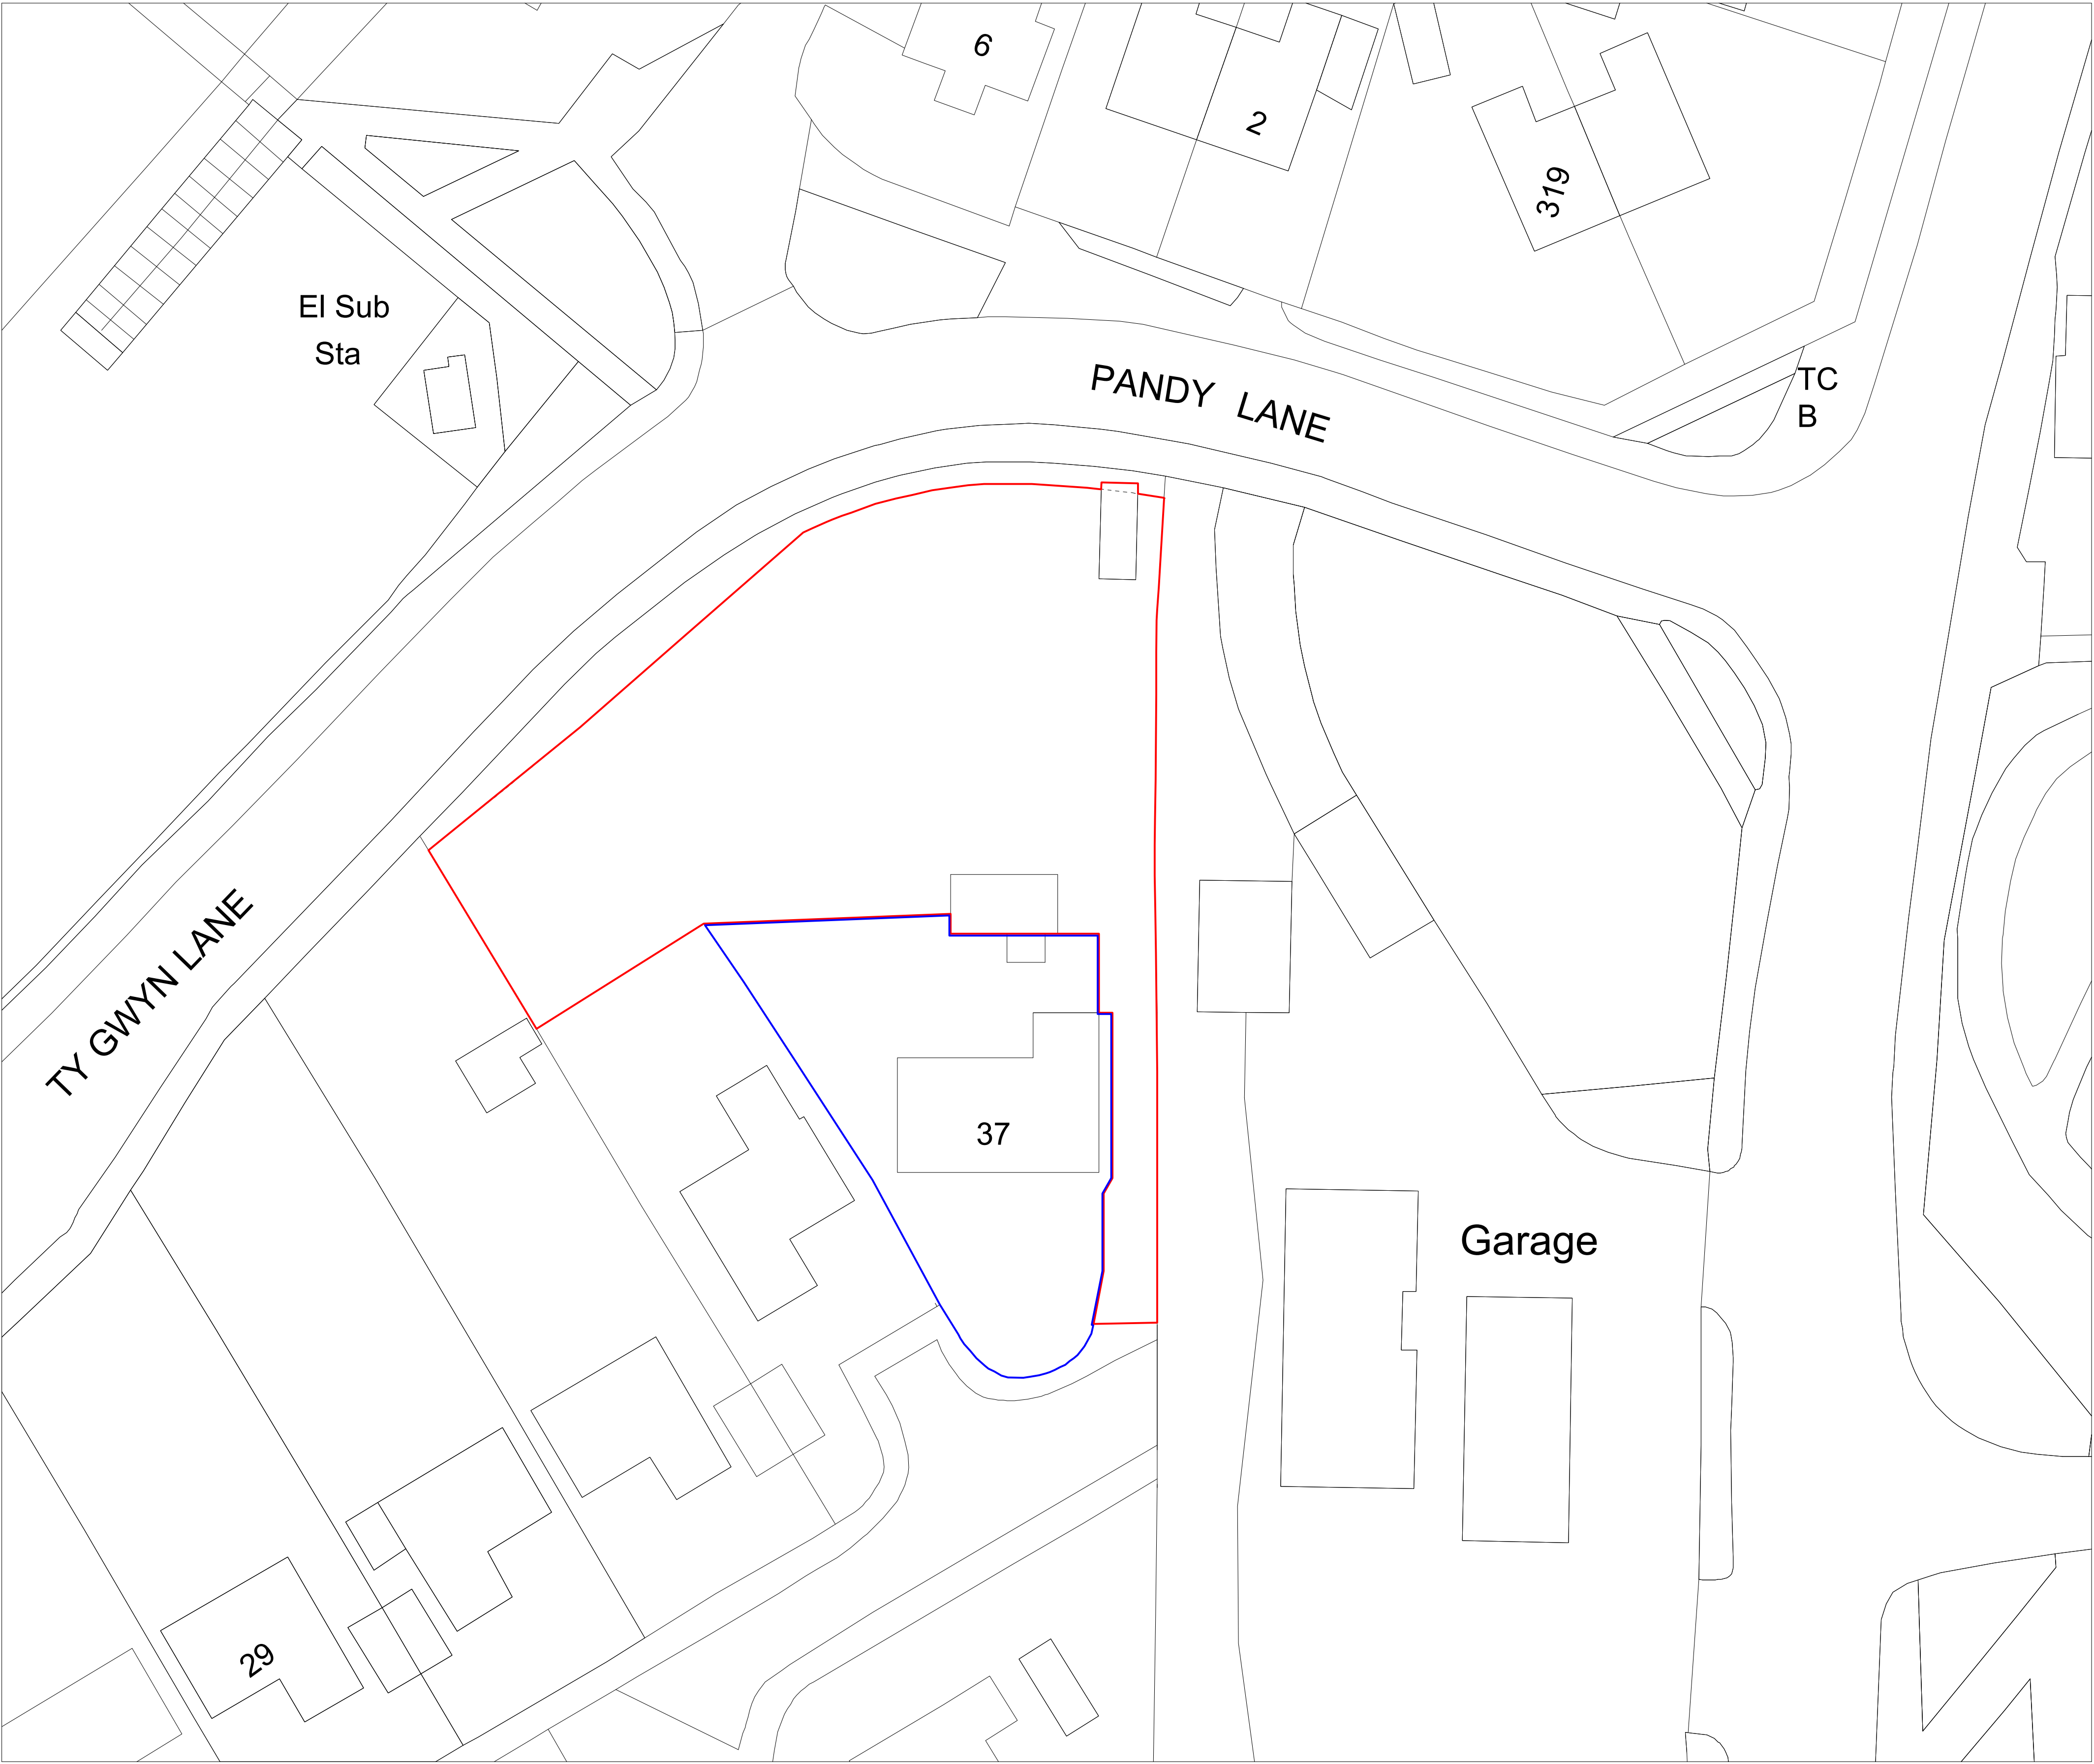

Site Plan 1:250

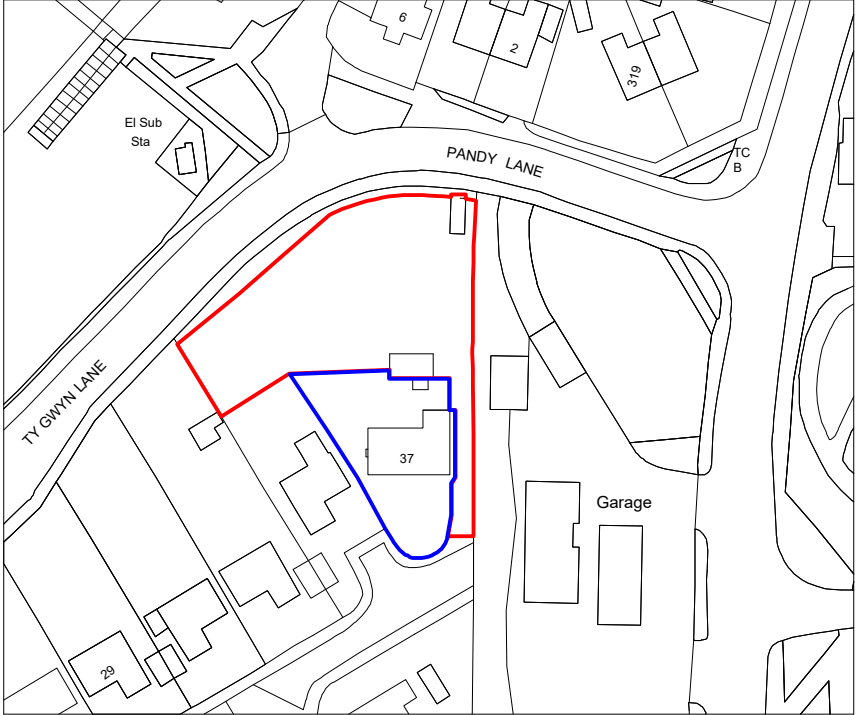

Location Plan 1:1250

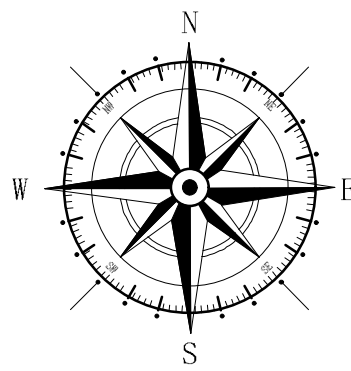

Key	
—	Application site
—	Land owned by Applicant

Rev	Date	Detail	Initial

Project: Proposed Residential Development at 37 Hampshire Drive, Acton, Wrexham LL11 2US	
Title: Existing: Site # Location Plan	Scale: (A1) 1:250 # 1:1250
Drawn By: D.J.Edwards	Date: March 2020
Drawing No: H124/001	Sheet: 1 of 1

Office 3K4,
Redwither Business Tower,
Wrexham. LL13 9XT
Tel: 01978 356500
www.blueprintarchitectural.com
© copyright all rights reserved

LABC