



"Copyright in this drawing remains with the designer. Responsibility is not accepted for errors made by others in scaling from this drawing. All construction information should be taken from figured dimensions only. Check all dimensions on site. In case of any discrepancy, refer query to the designer."

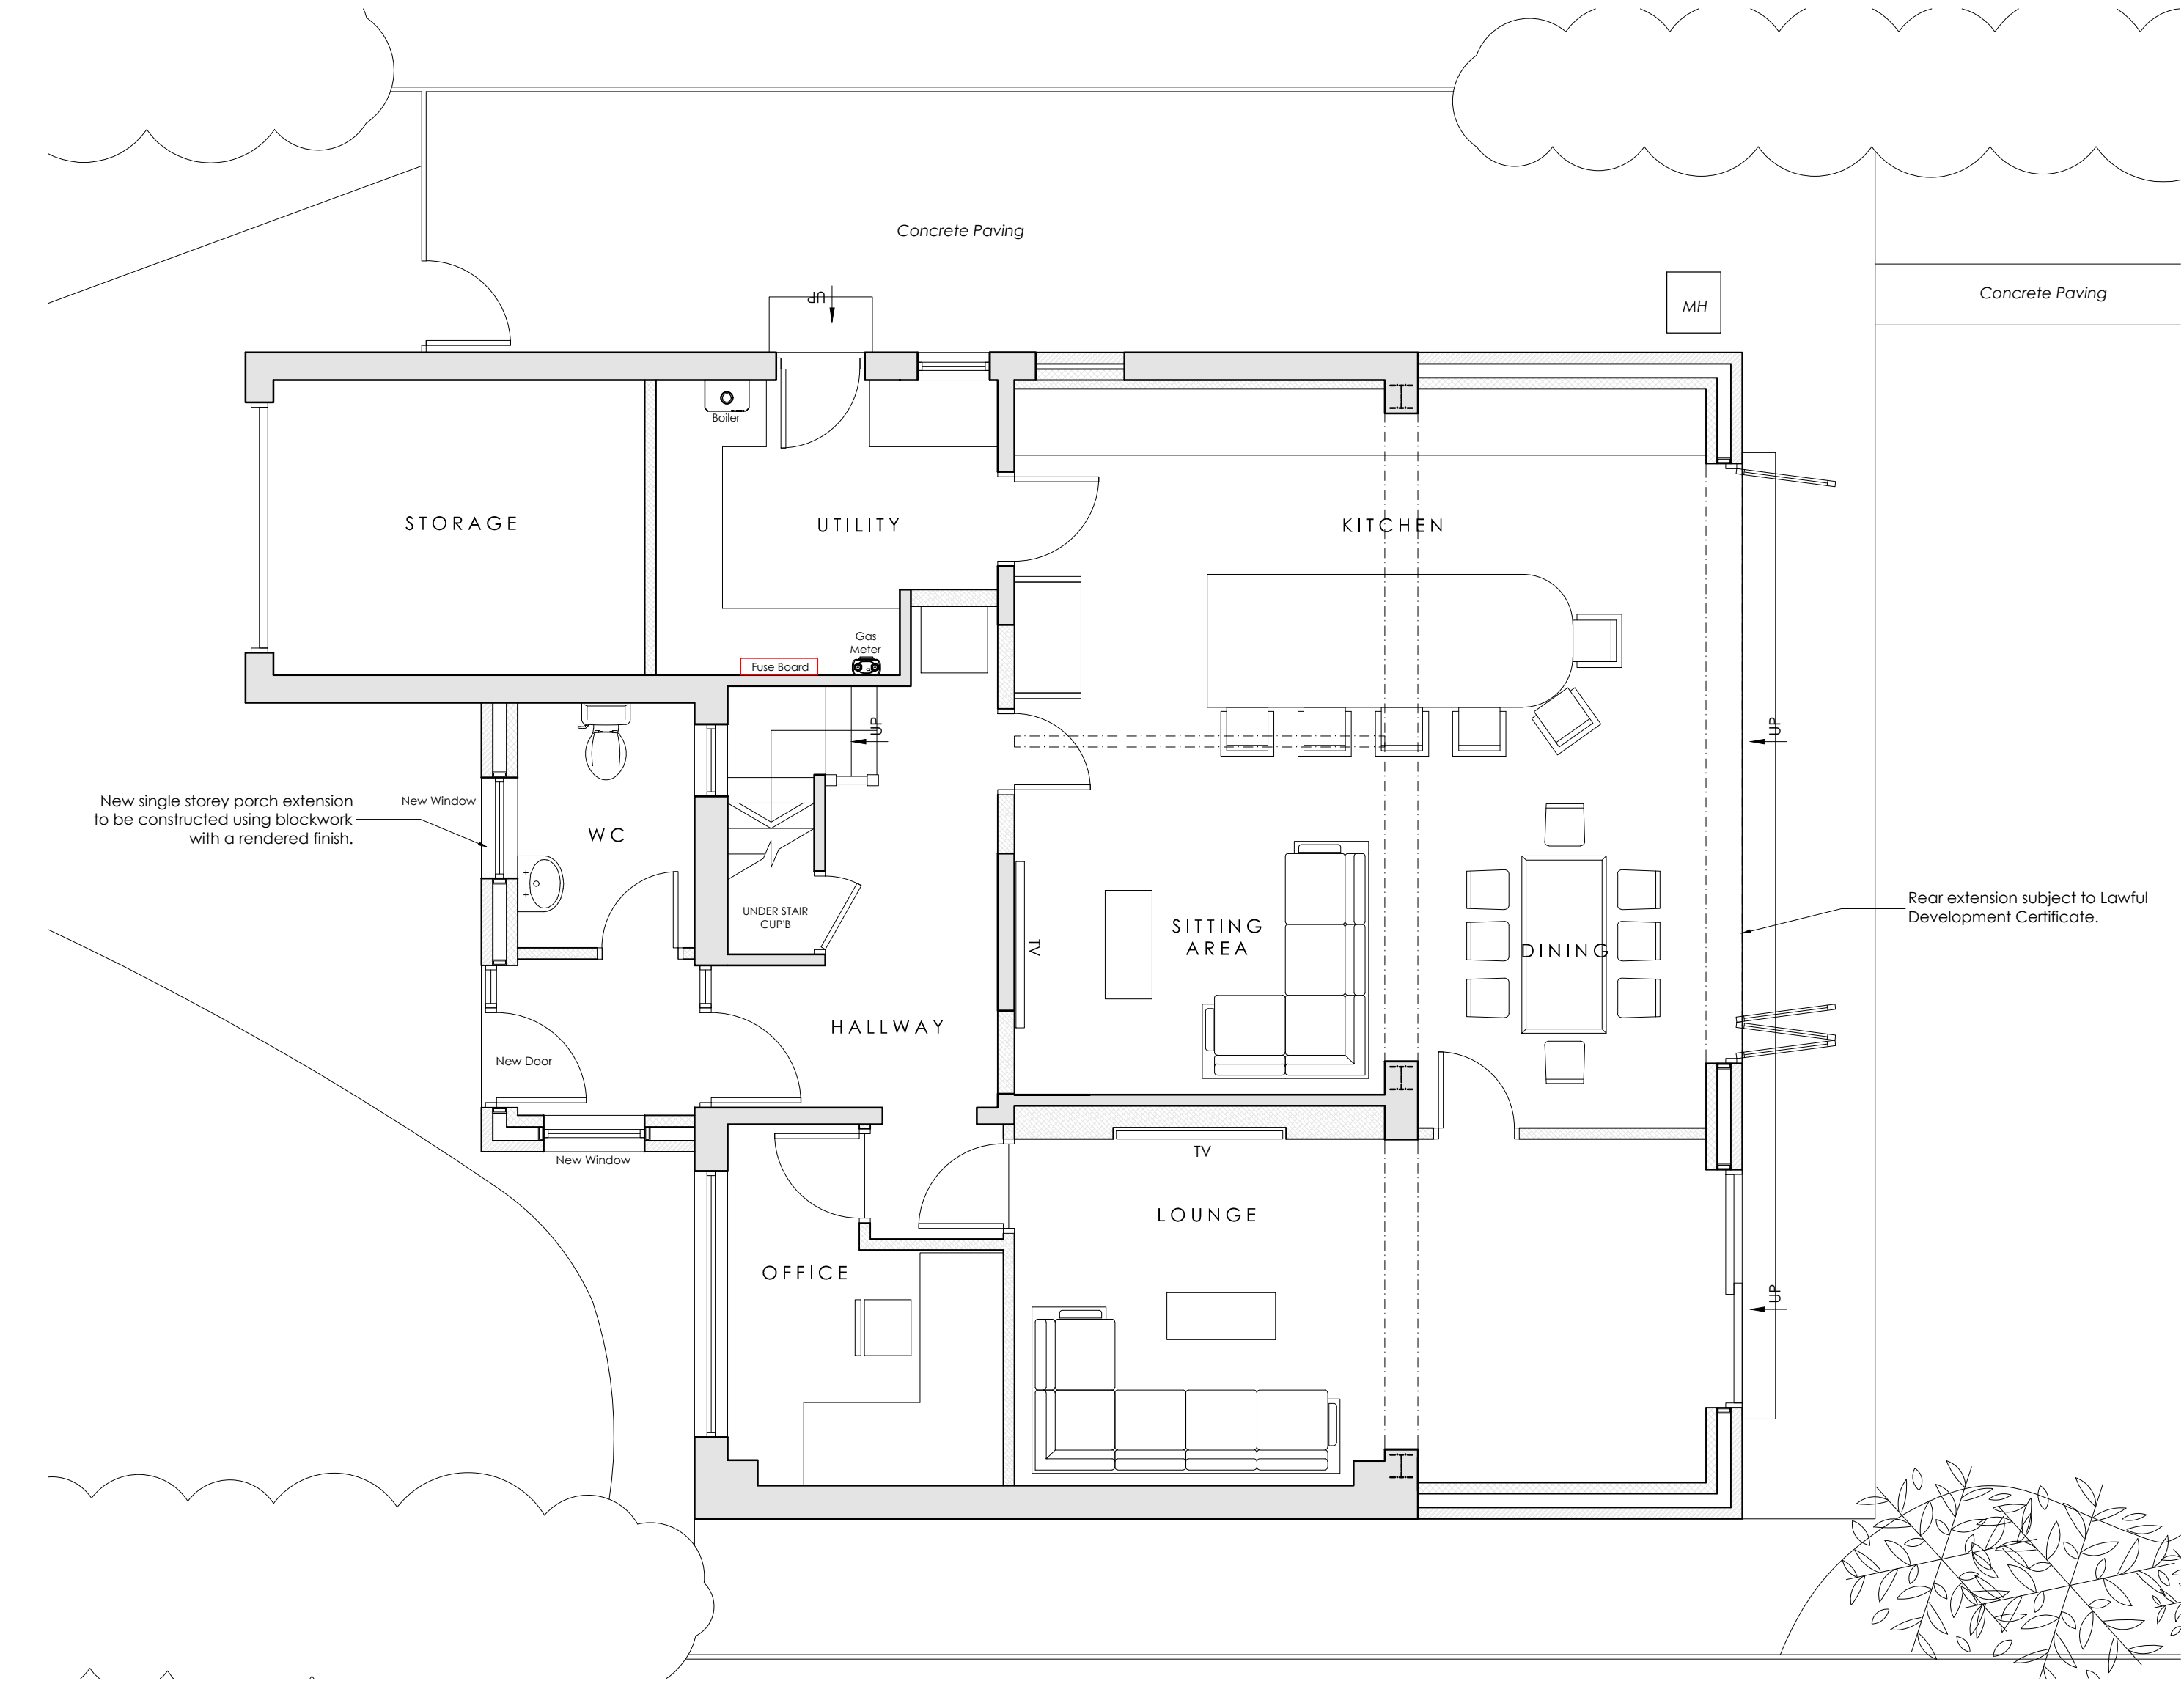

GROUND FLOOR PLAN AS PROPOSED

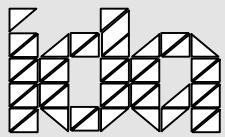

0161 428 0310
office@inventiveda.com
www.inventiveda.com
@inventiveda

Rev	Description	By	Date
INVENTIVE DESIGN ASSOCIATES ARCHITECTURE & INTERIOR DESIGN			
Abney Hall, Manchester Road, Cheadle, SK8 2PD Company Reg No: 9251414			
39 Meadow View, Marford, Wrexham LL12 8LS			
PROPOSED GF PLAN			
DRAWN	JW	DATE	04-01-24
SCALE	1:50@A1	REV.	-
		DRAWING NO. 23139 - 401	