



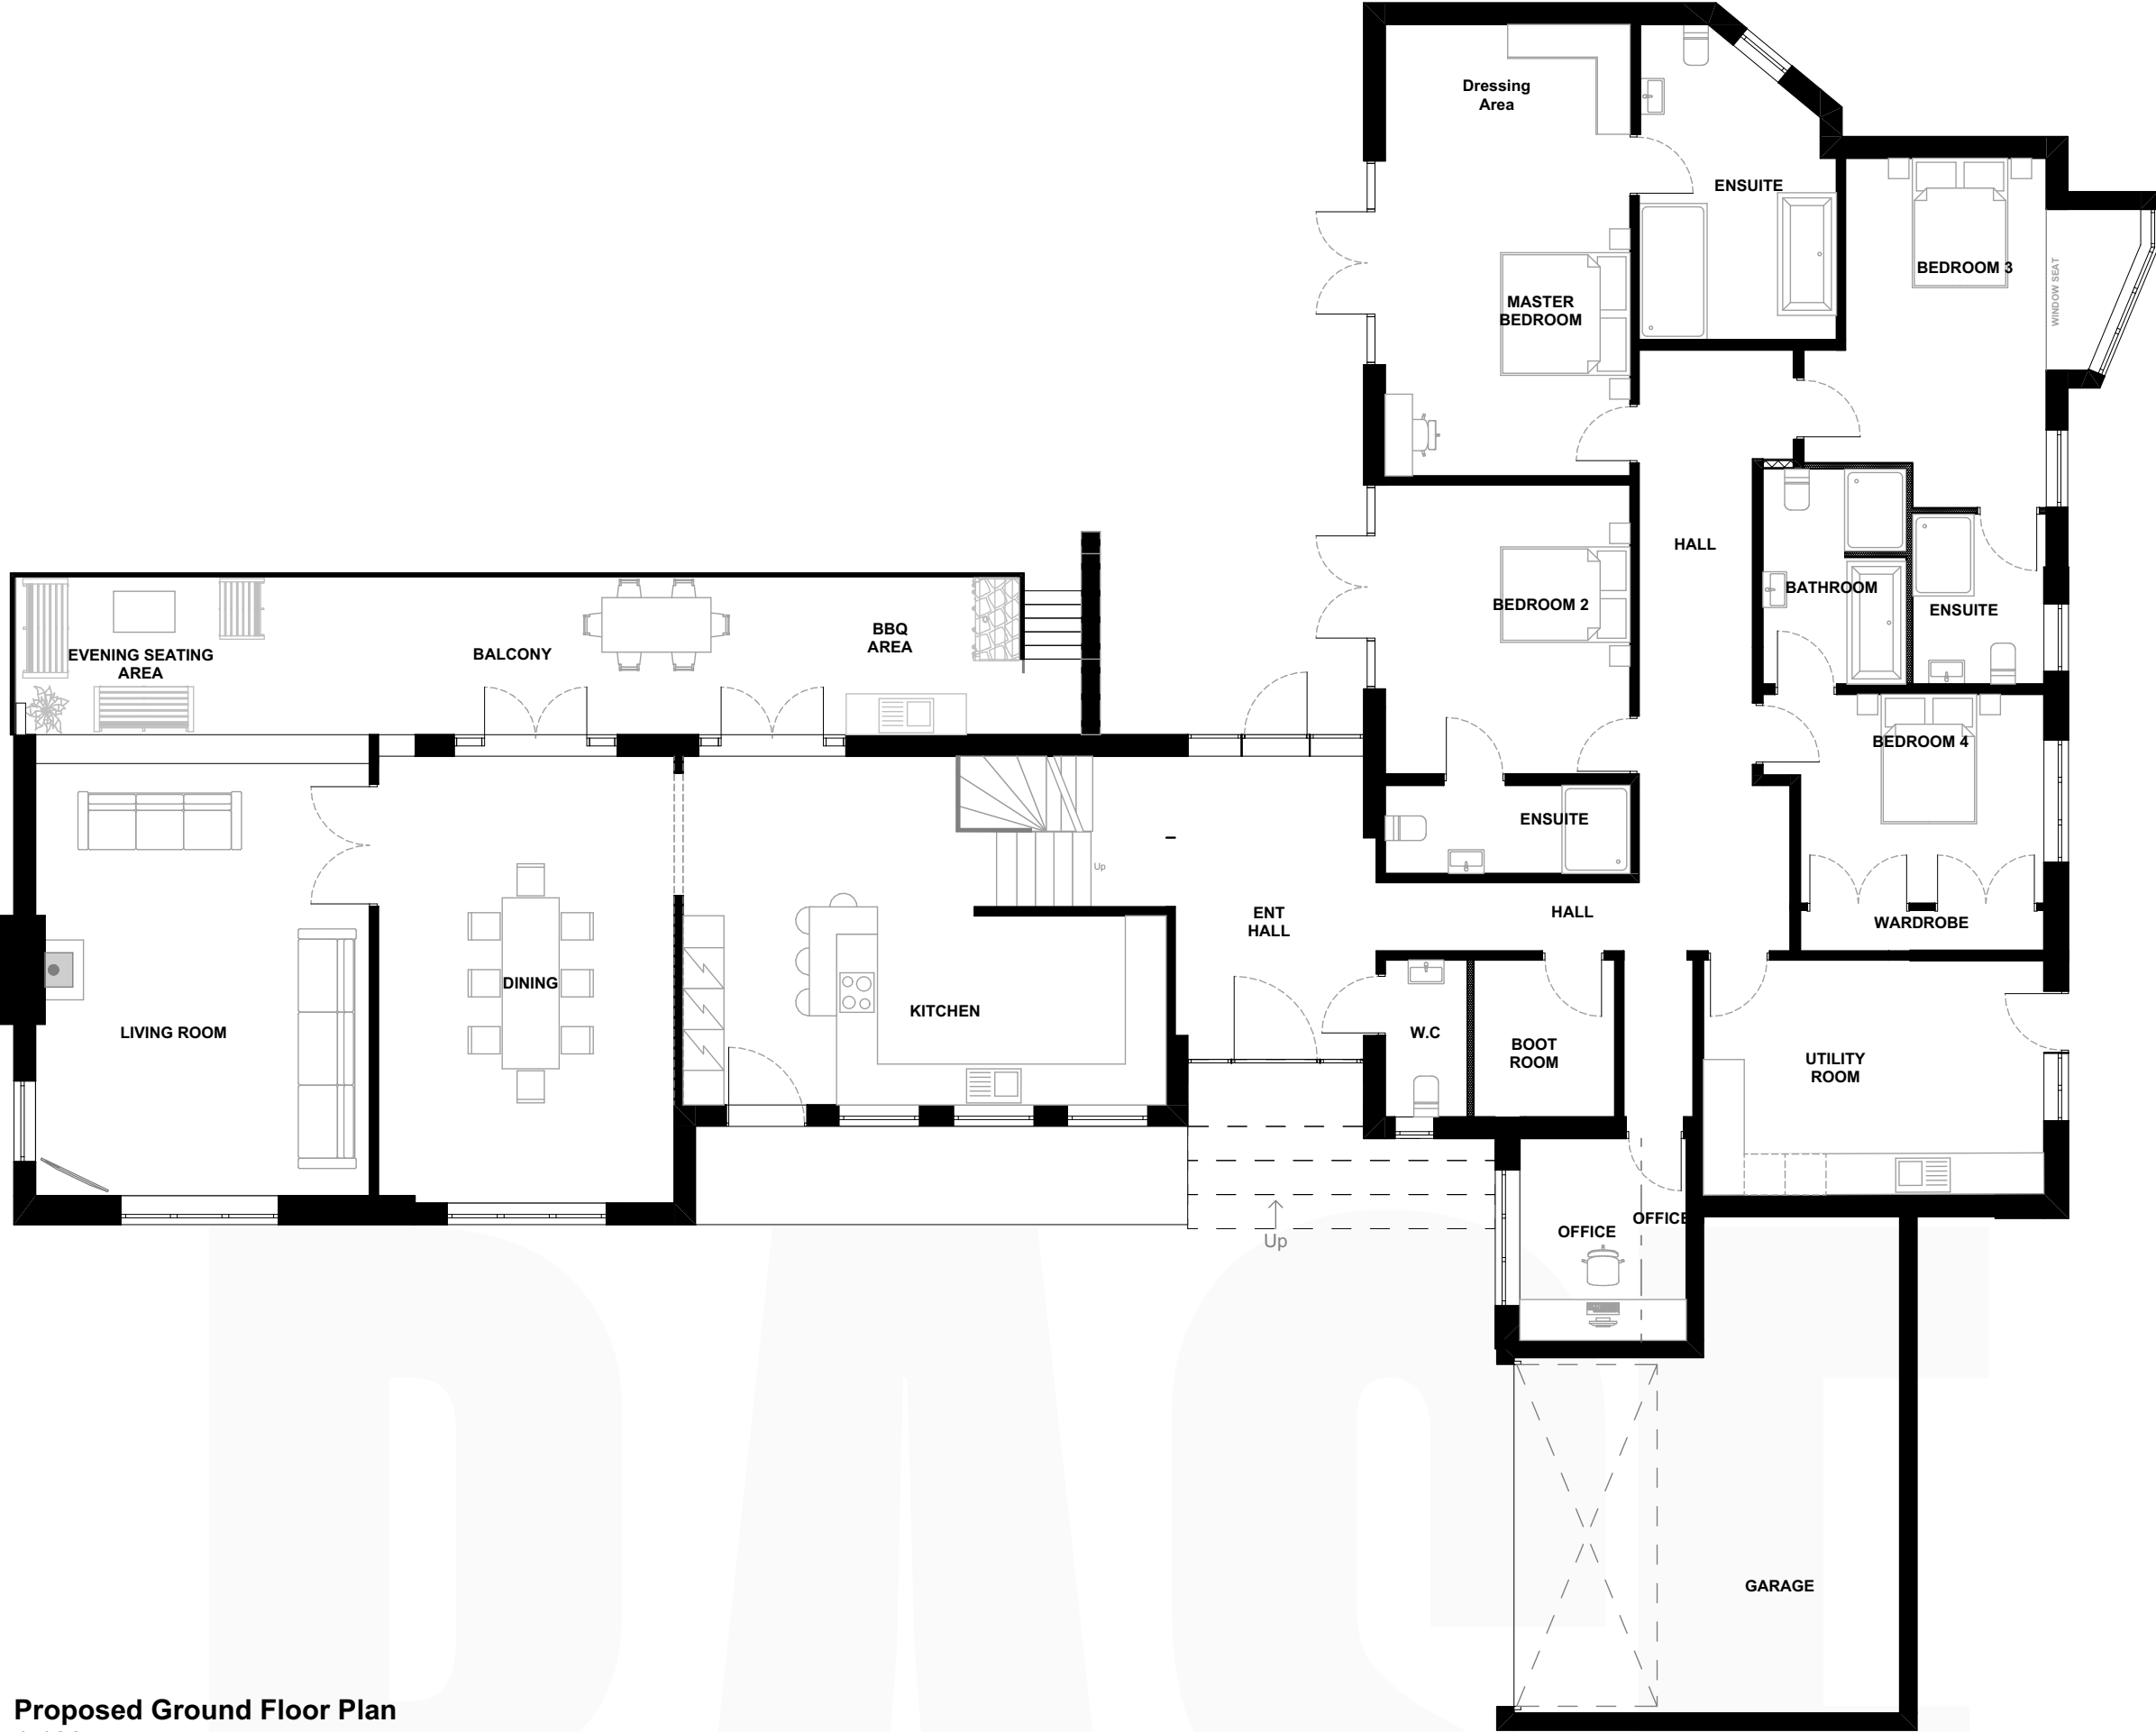

Proposed Ground Floor Plan
1:100

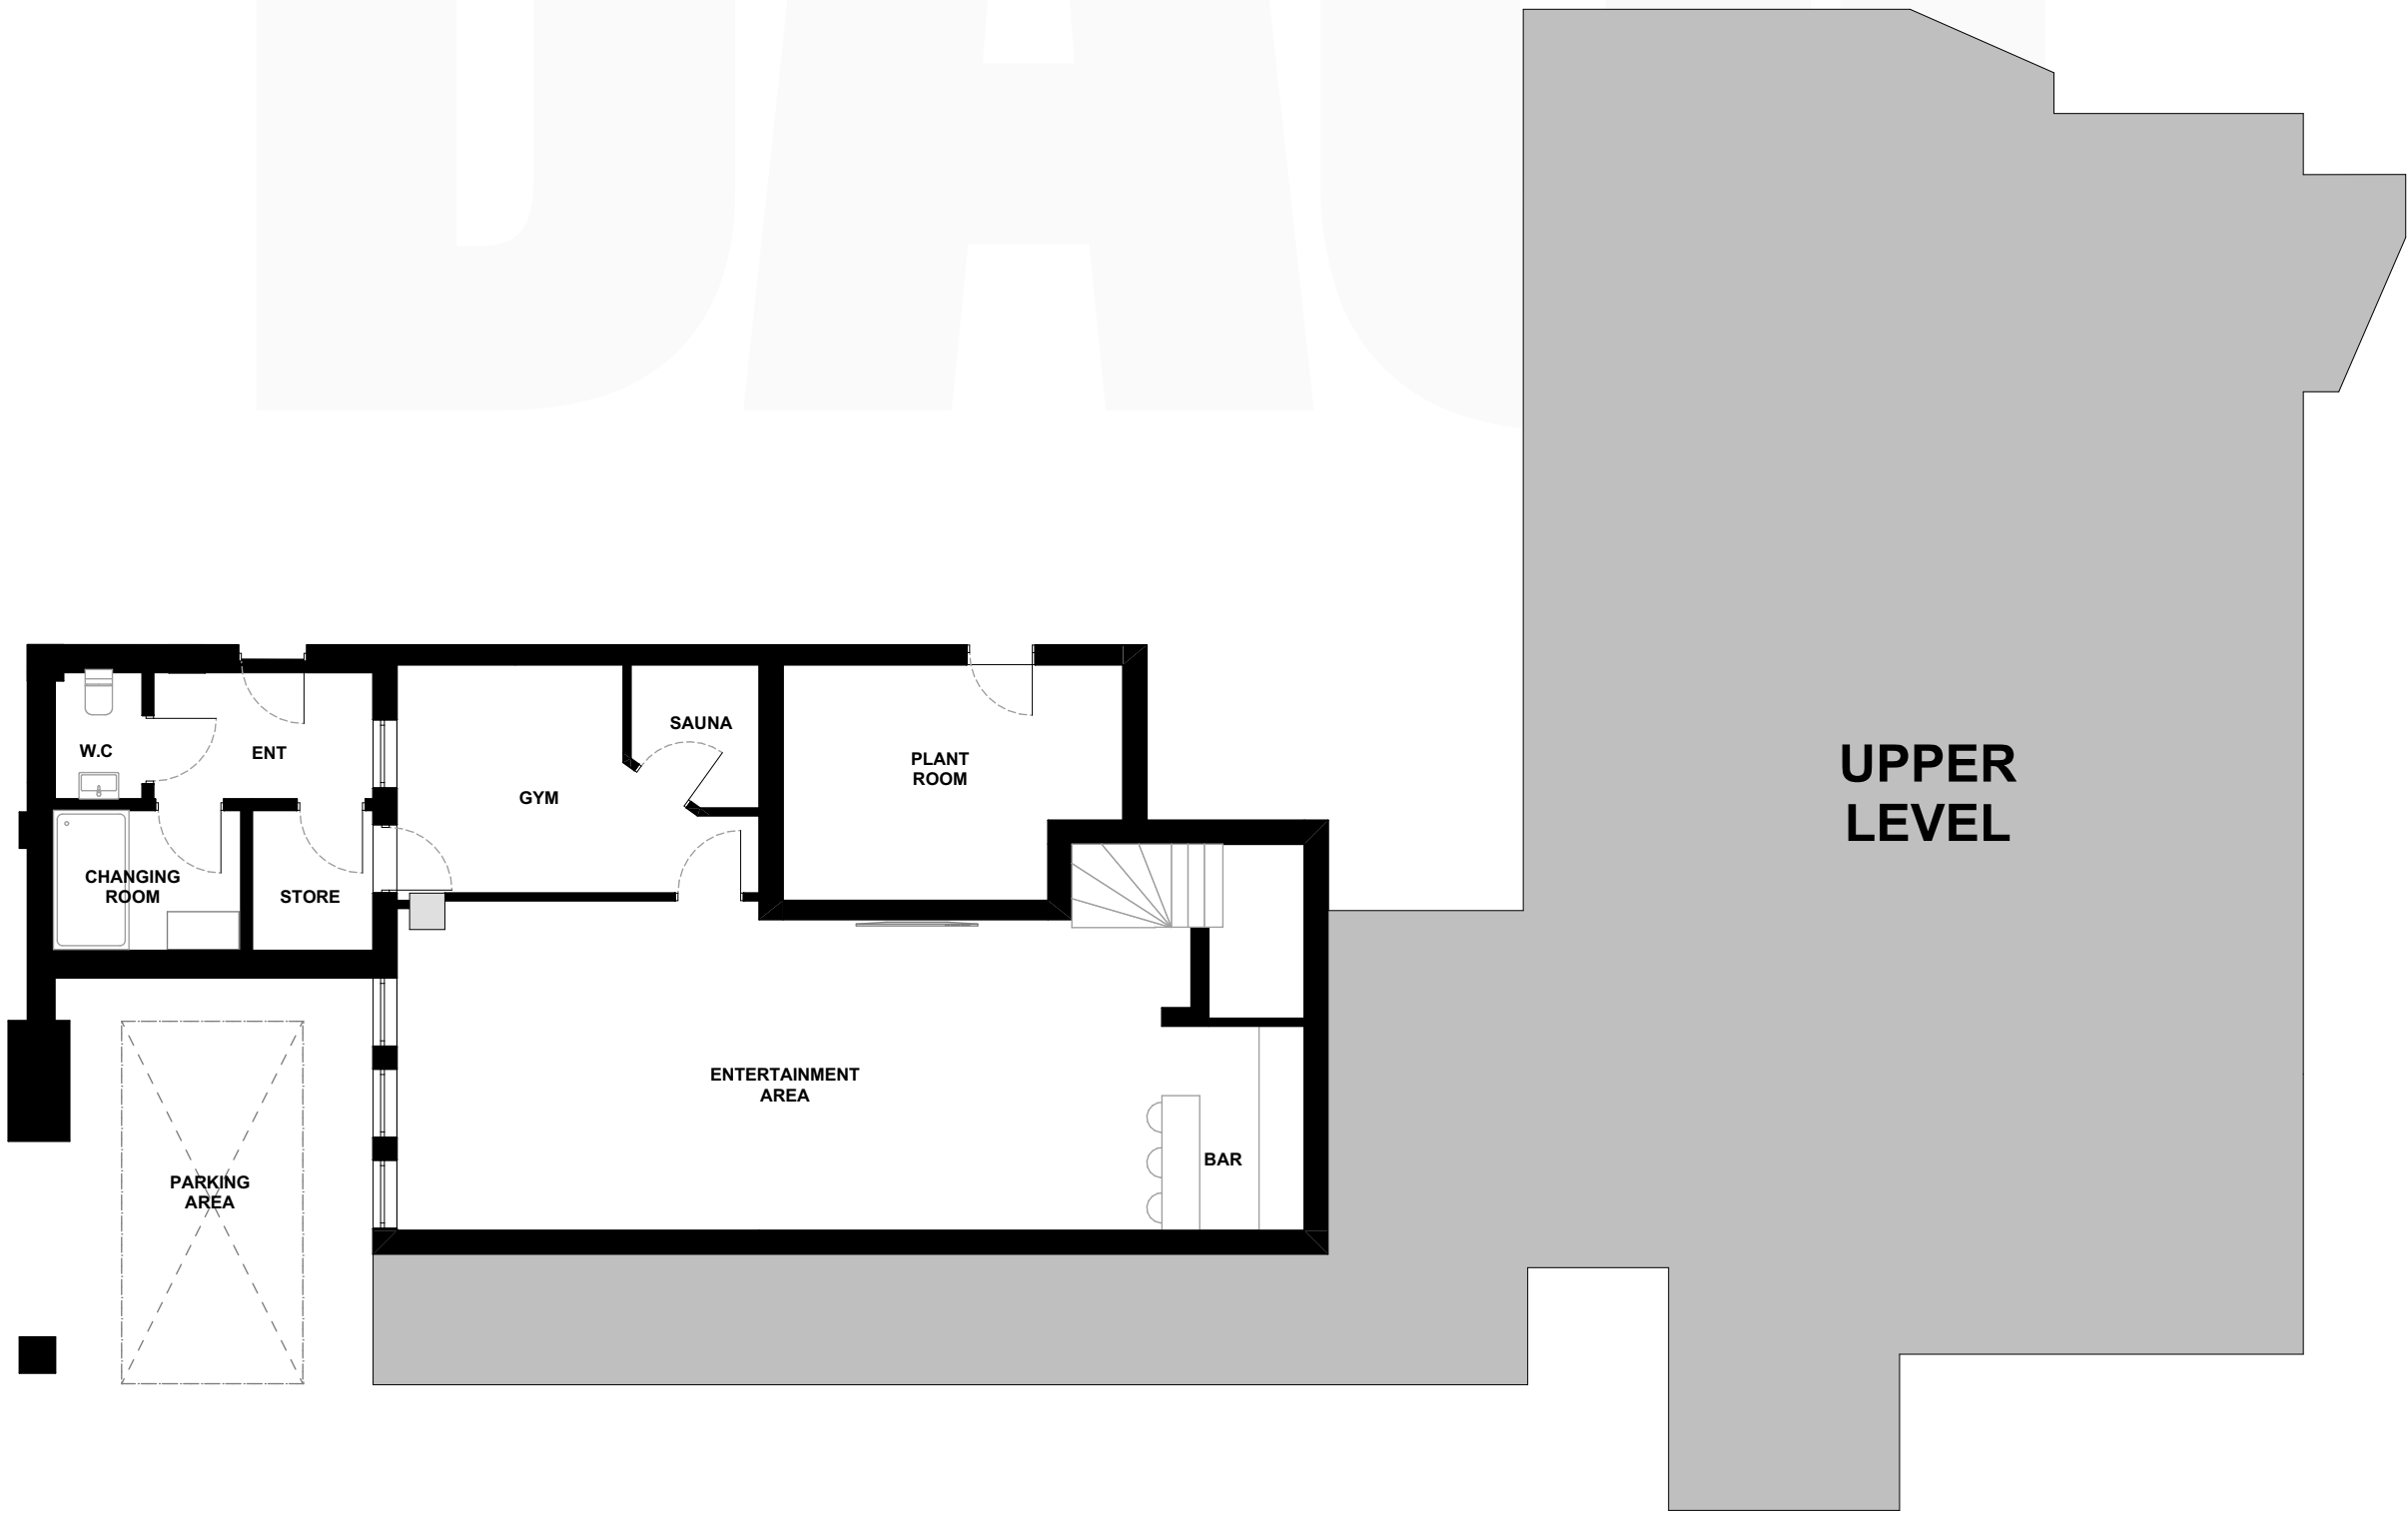

Proposed Undercroft Floor Plan
1:100

Rev.	Revision Description.	
By.		
Chk.		
Scale. 1:100 @ A1		Drawn by. JMW
Date. 24.04.2024		Chk. BGE
Project Title Pine Ridge - Replacement Dwelling		
Client Mr P Roberts		
Drawing Title Proposed Floor Plans		
Project No. BA3010	Drawing No. PL-003	Rev.

This drawing is the property of base Architecture & Design Ltd. It shall not be copied or scanned, in part or whole, without prior consent of base Architecture and Design. Do not scale this drawing.