
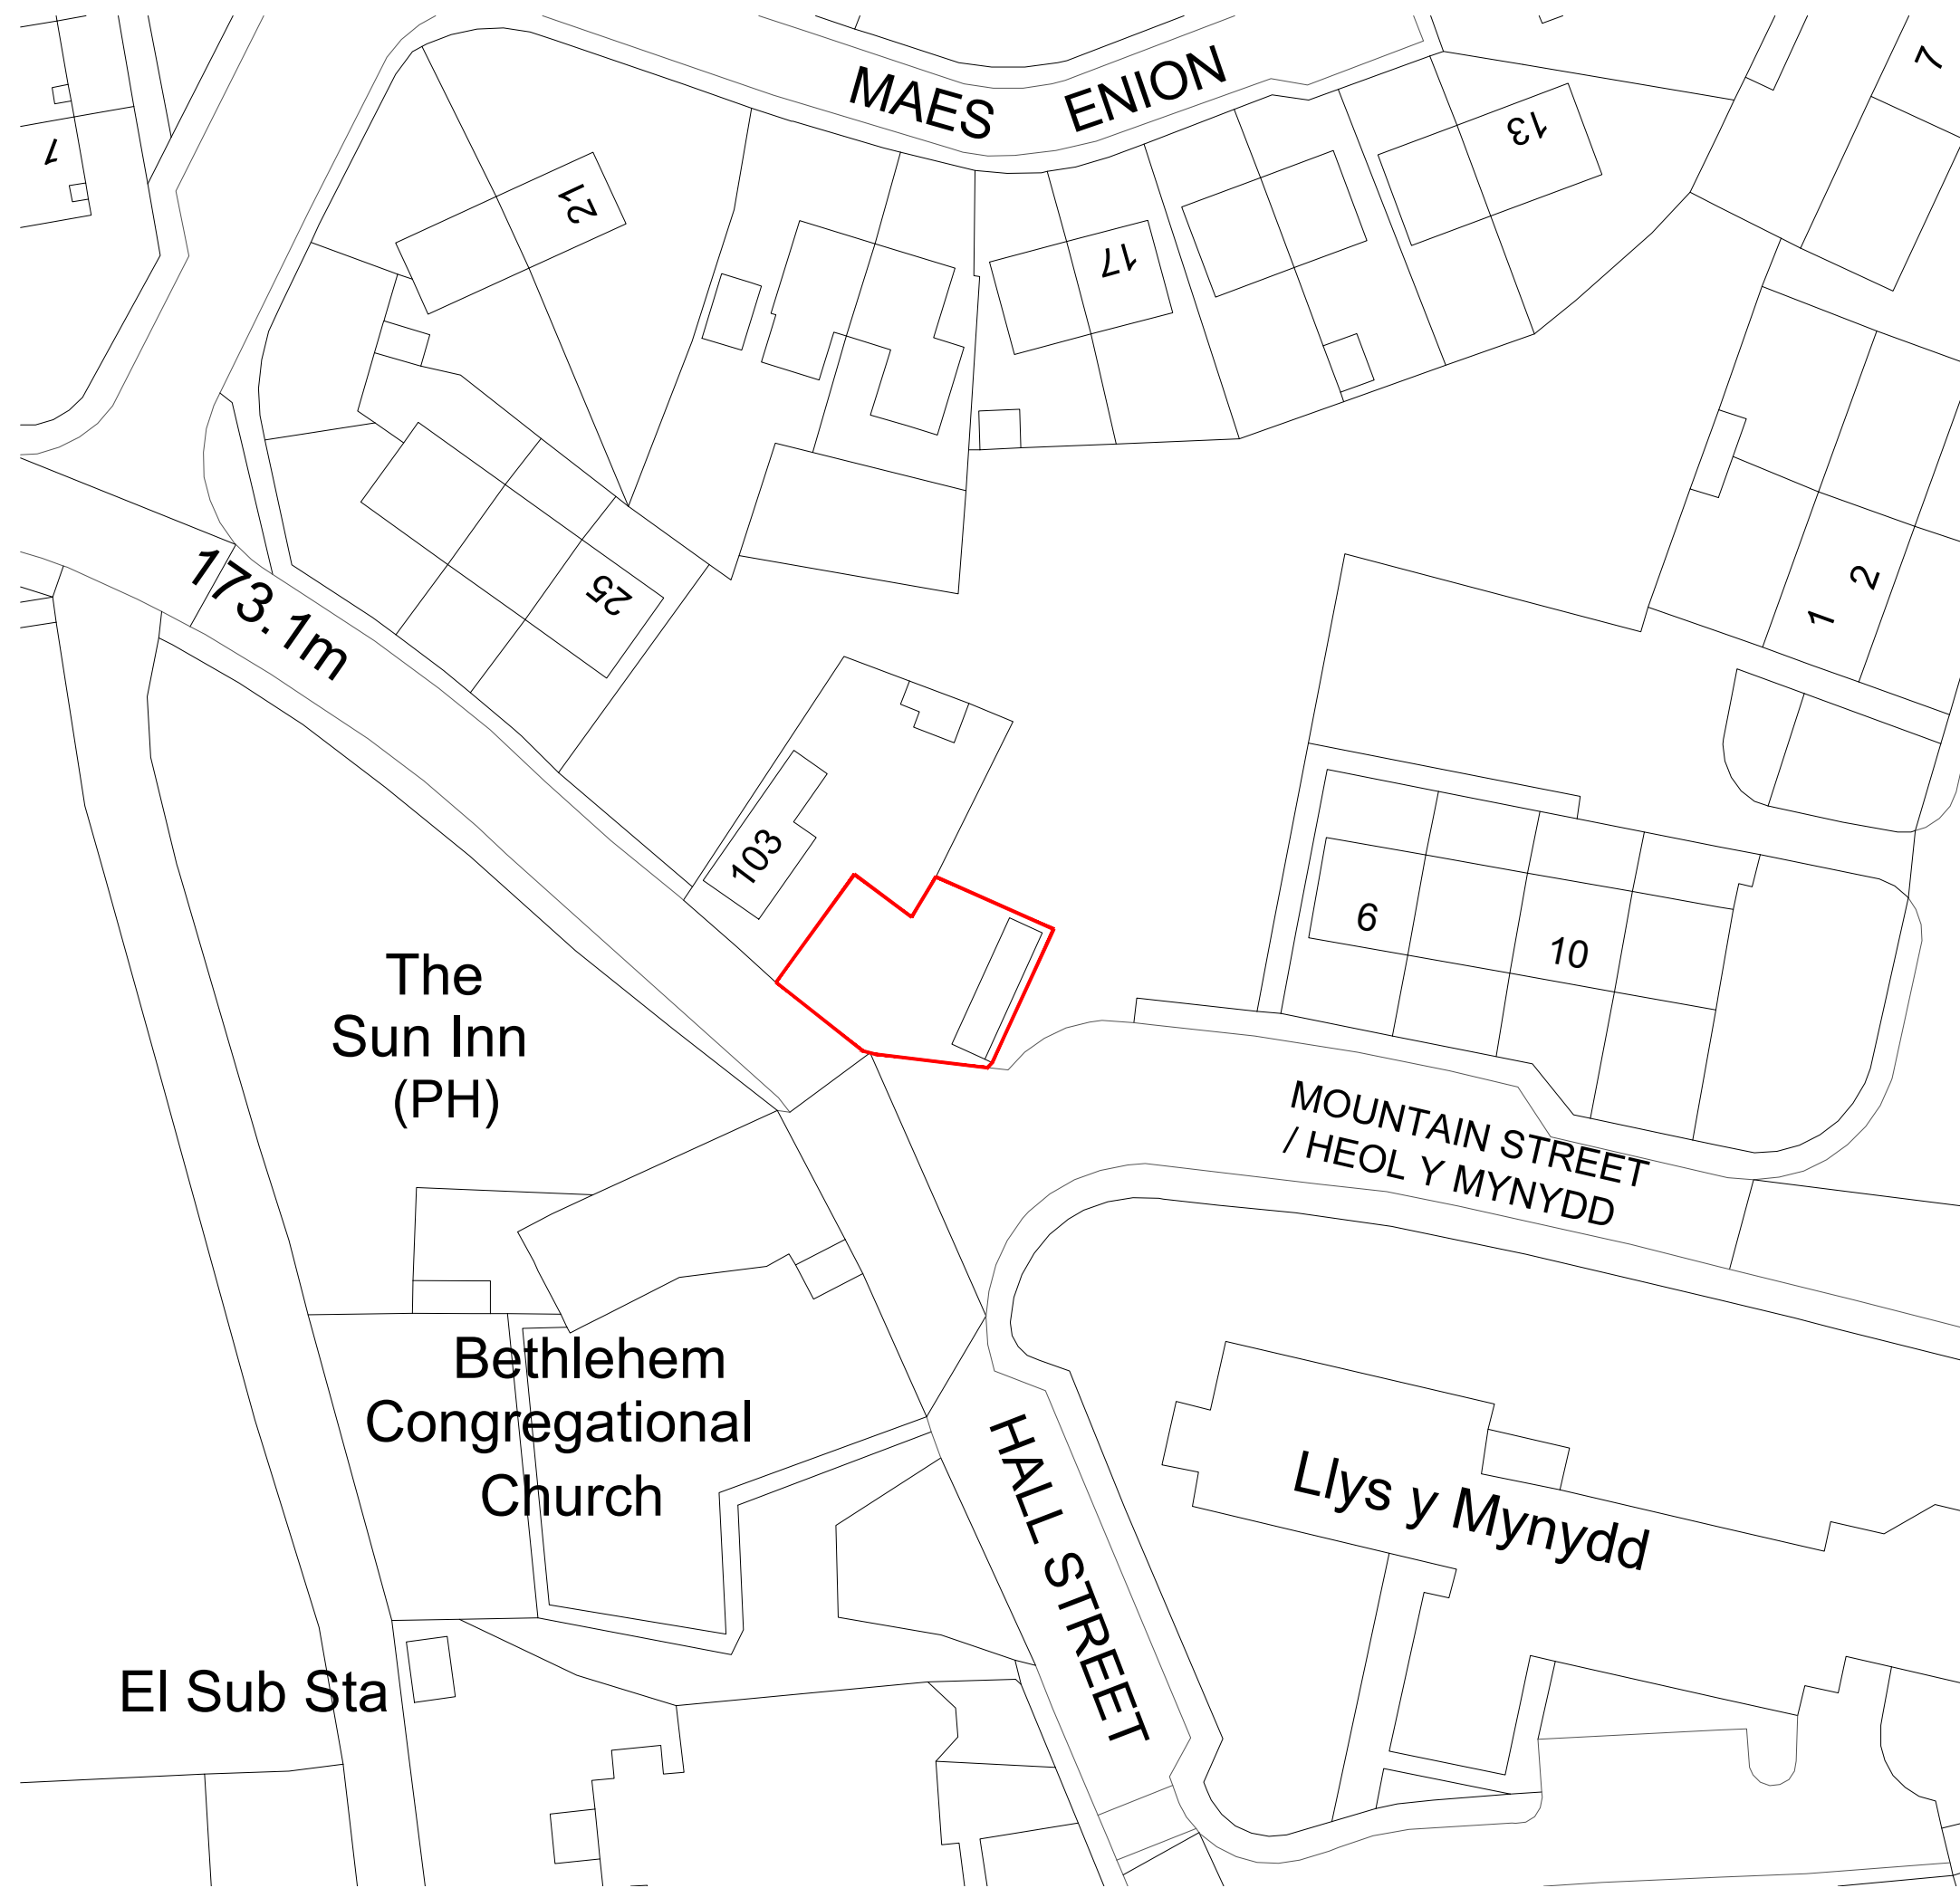


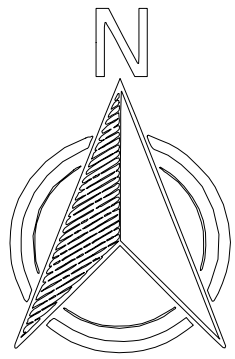

CLIENT:
Jack Coeshott

SCALE:
1:500 @ A2

TITLE:
Existing Site Plan - 1:500

DRAWN BY:
PH

DATE:
06.09.23

DRAWING NO:
JC-0005

REVISION:
-

REV:	DESCRIPTION:	DATE: