




Proposed - West Elevation - Advertisement
1 : 100



Proposed - West Elevation - Building Gable Signage
1 : 50

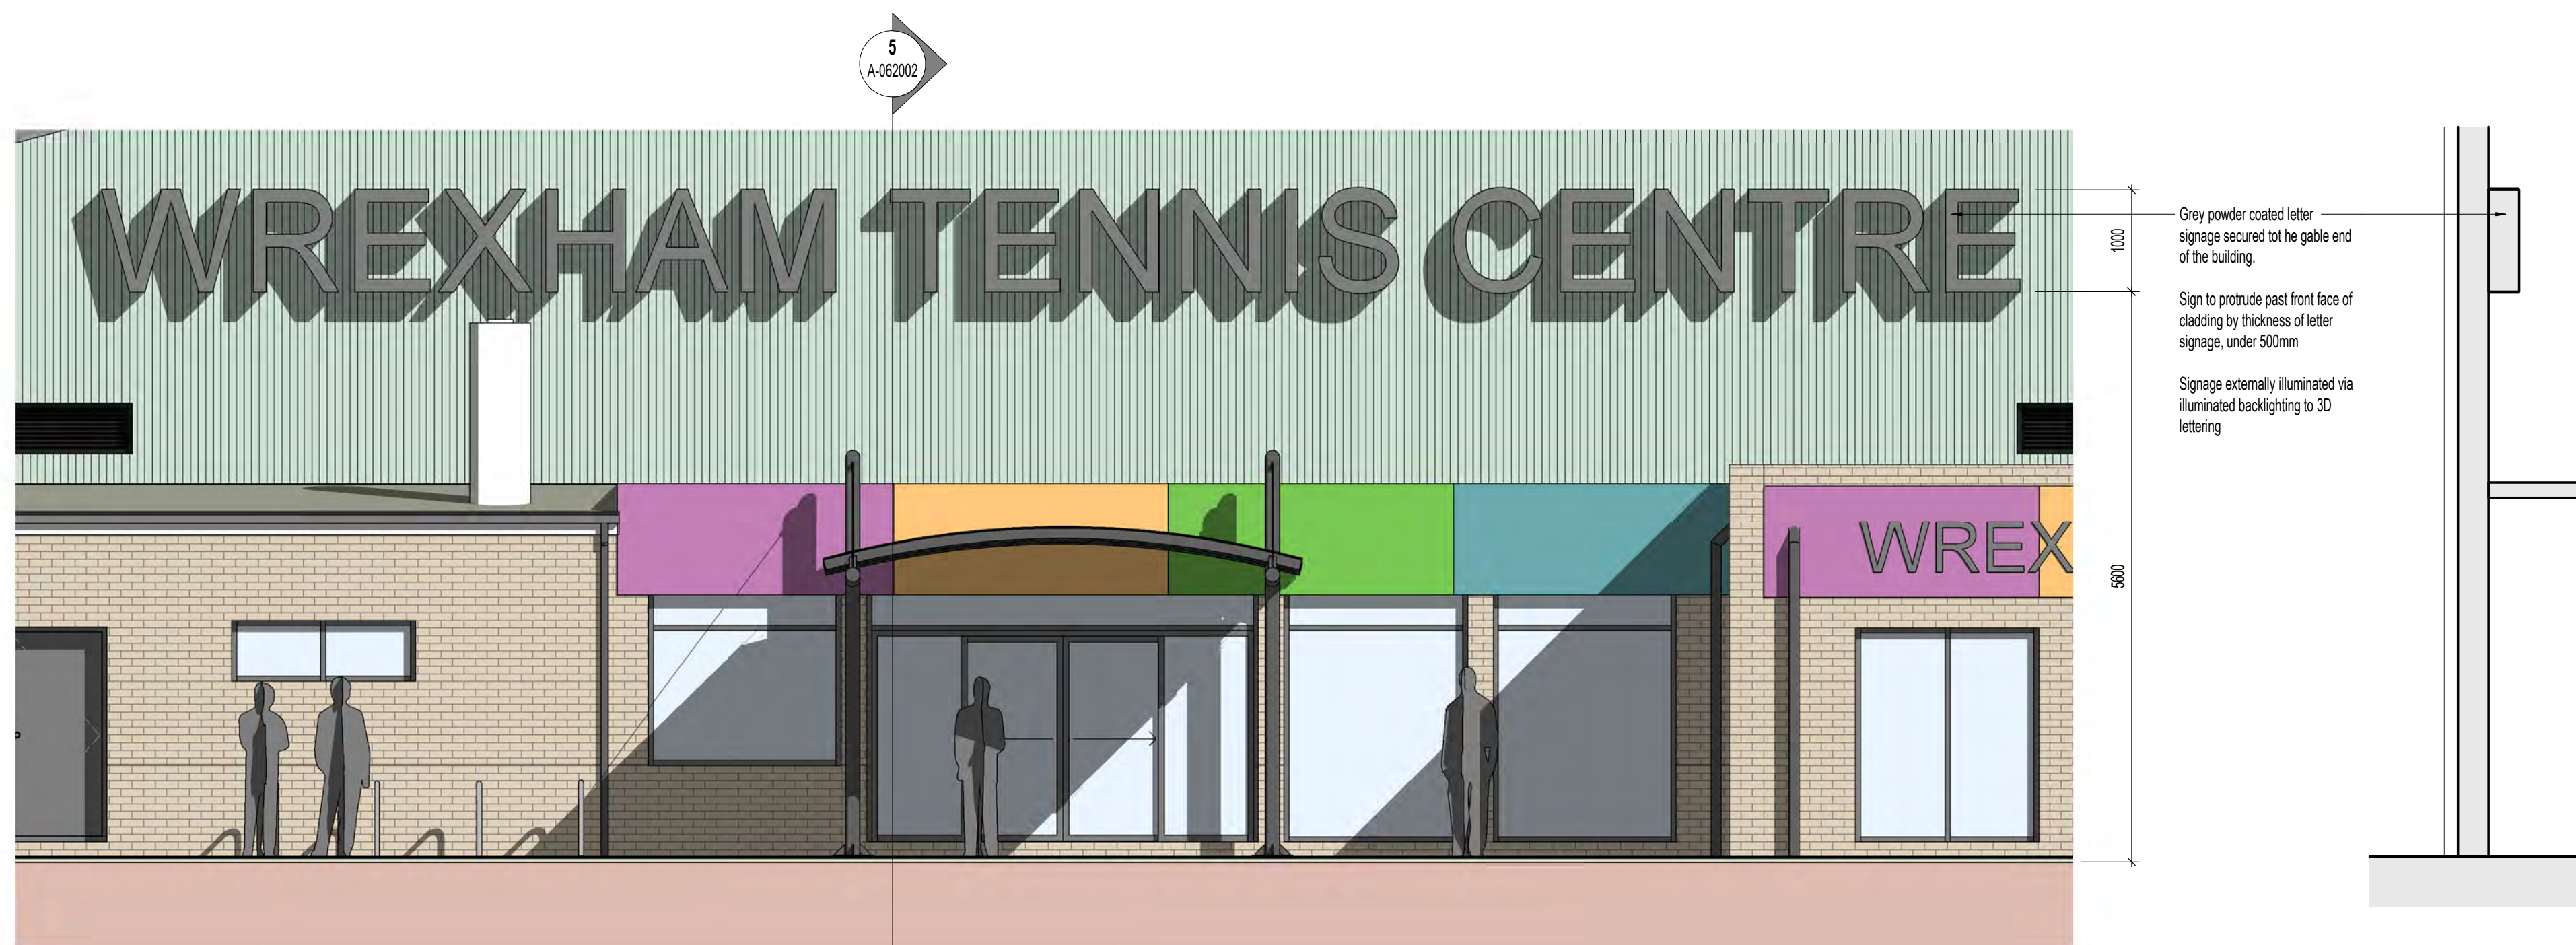

Example of Proposed Signage Lighting



Proposed - West Elevation - Fascia Signage
1 : 50



Example of Proposed Signage Lighting



CARDIFF 029 2052 8140
LONDON 0207 138 3560
WREXHAM 01978 357 887

CLIENT
Wrexham Tennis Centre

PROJECT TITLE
Wrexham Tennis Centre

DRAWING TITLE
Proposed Advertisement Elevations

PROJECT No 19802 SCALE @ A1
As indicated

DRAWING NO 13122007 42-21162 KS EN 101650	1192: Project - Originator - Volume - Level - Type - Role - Number	REVISION
	19850: Project - Originator - Functional - Special - Form - Discipline - Number	
WTC-LAW-XX-XX-DR-A-062002		P01
DO NOT SCALE	Any discrepancy or query concerning this drawing should be referred to the Architect	
	Copyright © LAWRY LIMITED	
	Registered Office: Greenmeadow Springs, 1 Cae Gwyrd, Tongwynlais, CARDIFF CF15 7AB	
	Tel: 02924 0172, VAT Reg. No. 134 2146 05	

