



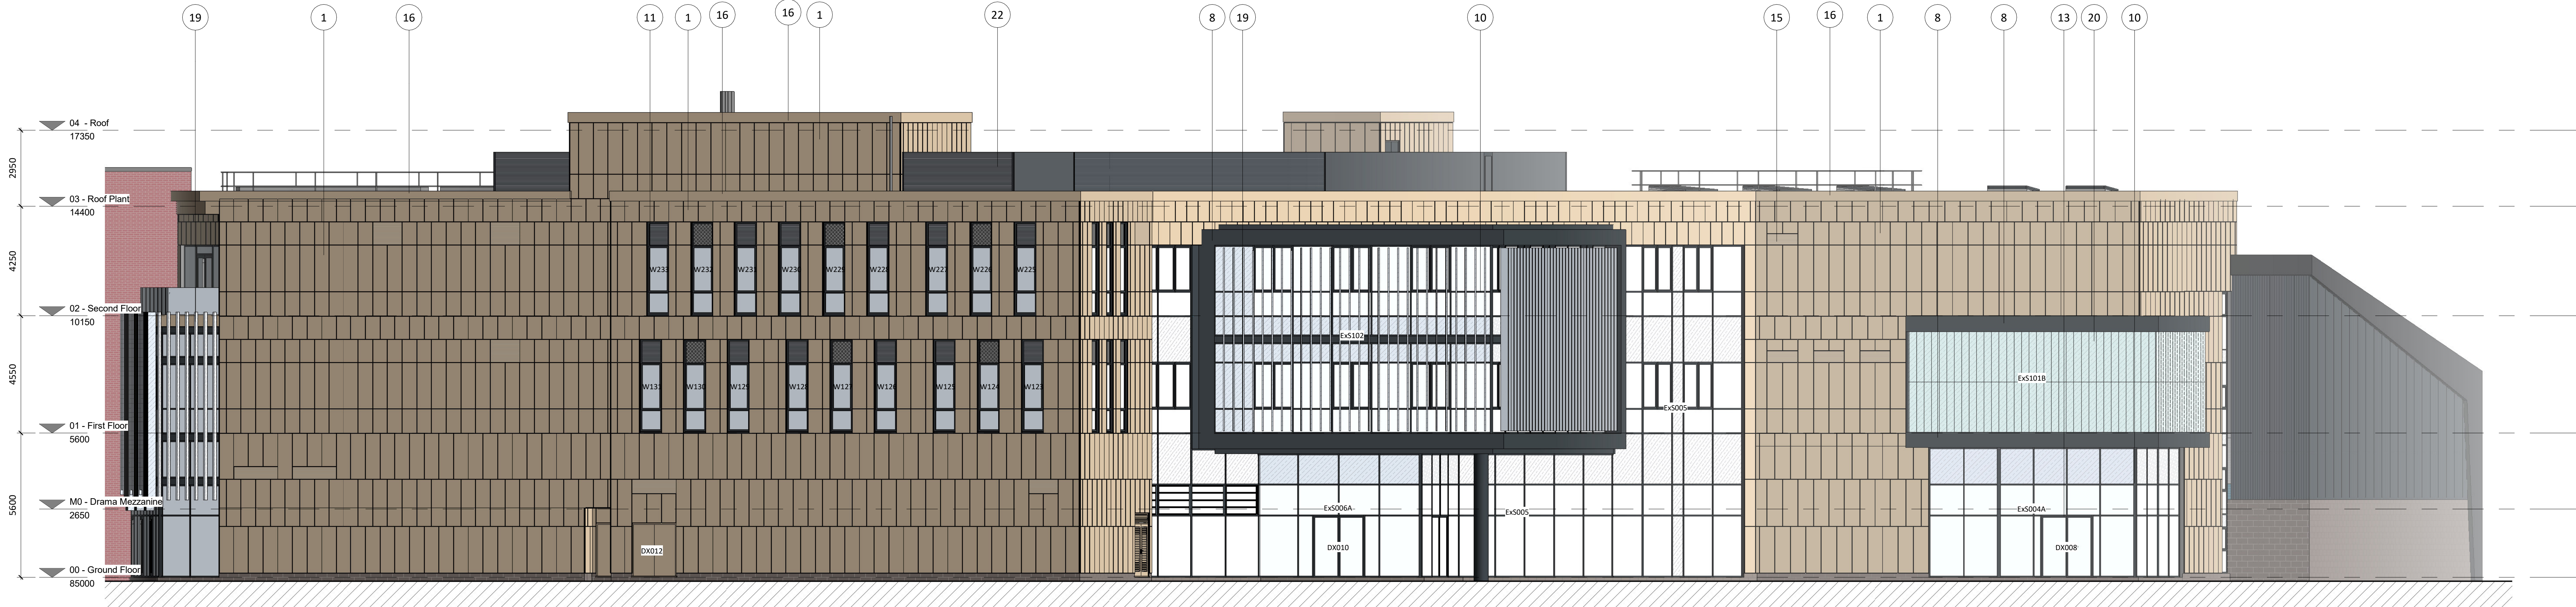

Detail Elevation 08 - Existing Campus Elevation
1 : 100

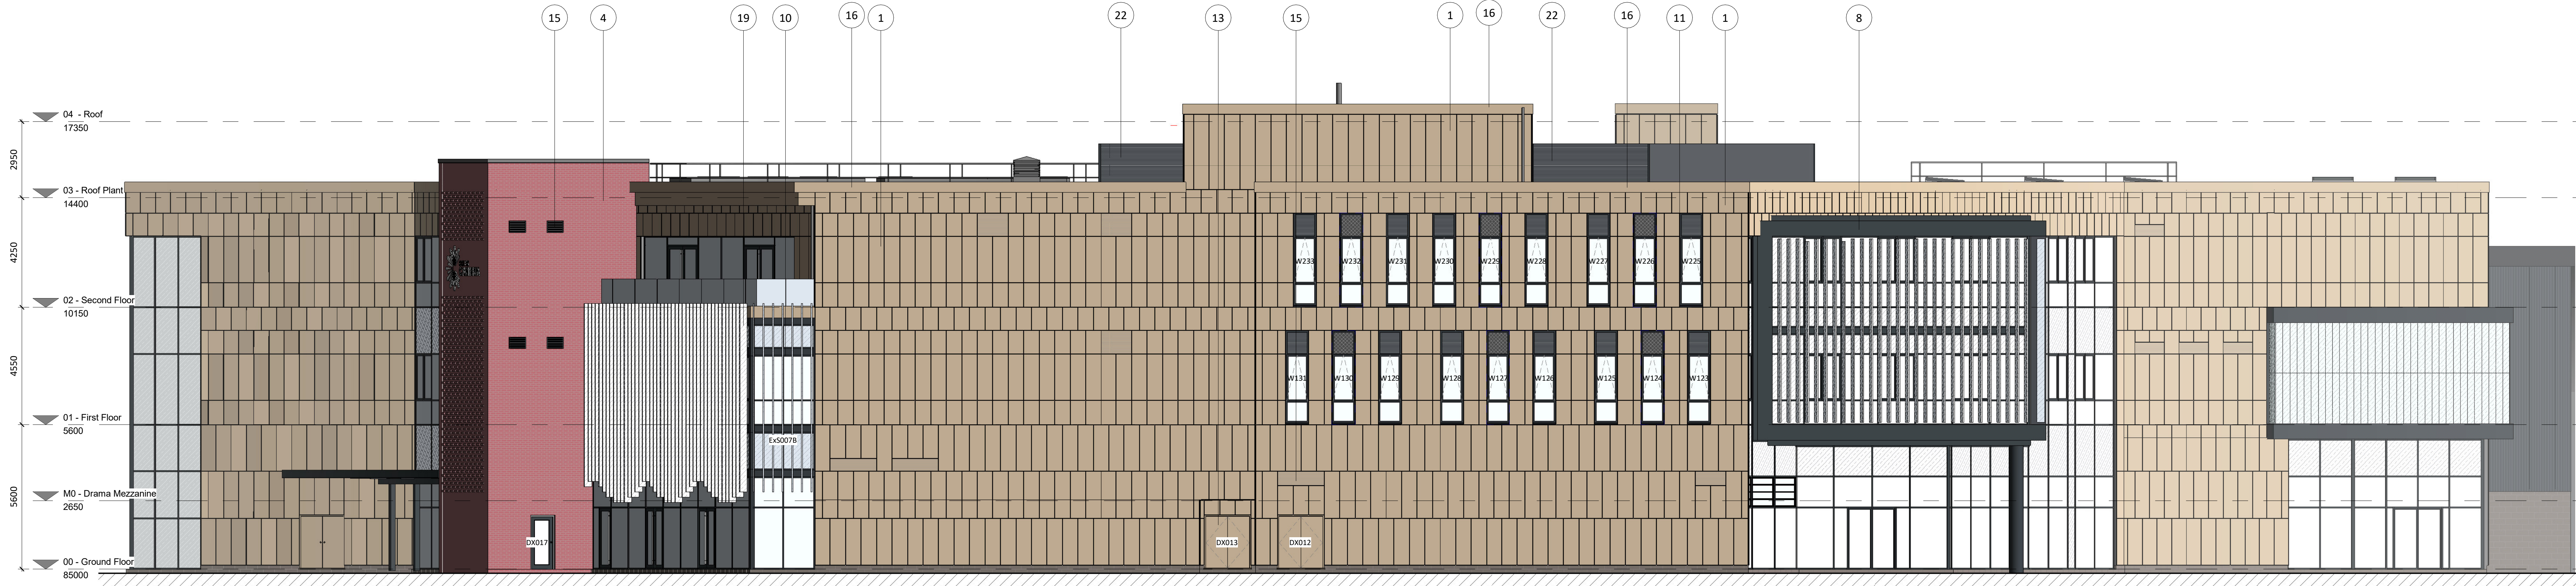

Detail Elevation 09 - North Elevation
1 : 100

- General Notes
- Contractor to verify all dimensions and check level datums on site
 - All of the designs are the sole property of TACP Architects Ltd and may not be used without their written agreement
 - All prints, specifications and their copyright are the property of TACP Architects Ltd
 - Do not scale off drawings
 - All dimensions shall be checked on site before commencement of shop drawings, manufacture and all discrepancies must be reported to TACP Architects Ltd

- Materials Key
- Kingspan Benchmark Dri Design Cladding Panels
Clause H43/2/204
Colour: Kingspan DS-0021 (Titanium)
 - Kingspan Benchmark Dri Design Cladding Panels
Clause H43/2/204
Colour: Kingspan 0001 (Inspired by Silver)
 - Kingspan KS1000 AWP Micro-Rib fixed vertically
Clause H43/2/211
Colour: Spectrum Solid Onyx (RAL 7016)
 - Facing brickwork laid with patterned detailing
Clause F10/1/10
Colour: To match existing building - Bostock Cheddar Red 0610
 - Forticrete Florentine Polished blockwork
Clause F20/2/234
Colour: Pewter
 - PPC Aluminium box framing/flushing detail
Clause H22/4/20
Colour: Anthracite Grey (RAL 7016)
 - SAPA: Elegance Curtain walling
Clause H11/1/10
Colour: Anthracite Grey (RAL 7016)
 - SAPA: PPC Aluminium double glazed window unit with insulated frame and louvre panel
Clause L10/3/30
Colour: Anthracite Grey (RAL 7016)
 - PPC Aluminium solid external door with insulated frame
Clause L20/2/80
Colour: To match adjacent cladding (Anthracite Grey (RAL 7016) where no cladding is immediately adjacent)
 - PPC Aluminium external door incorporated into curtain walling as shown, double glazed where applicable
Clause L20/2/81
Colour: Anthracite Grey (RAL 7016)
 - PPC Aluminium solid external door with insulated frame and louvre panels
Clause L20/2/82
Colour: To match adjacent cladding
 - PPC Aluminium louvre panel with insulated frame
Clause L20/6/30
Colour: To match adjacent cladding (Anthracite Grey (RAL 7016) where no cladding is immediately adjacent)
 - Kingspan Benchmark Dri Design edge capping
Clause H22/2/204
Colour: Kingspan DS-0021 (Titanium)
 - Kingspan Benchmark Dri Design edge capping
Clause H22/2/204
Colour: Kingspan 0001 (Inspired by Silver)
 - PPC Aluminium canopy with clear glazed panels
Clause ...
Colour: Anthracite Grey (RAL 7016)
 - Pilington Oriol Glass 'Tin'
Clause L40/5/00
Colour: Optifloat Opal
 - Pilington Profitit U profiled glass
Clause L40/4/91
Colour: Profitit Opal
 - Kingspan KS1000 RW Trapezoidal Roof Cladding
Clause H43/1/22
Colour: XL Forte Merlin Grey (RAL 180 40 05)
 - A2S 100SL Screening Louvre
Clause L10/6/50A
Colour: Anthracite Grey (RAL 7016)
 - PPC Aluminium Rainwater Goods
Clause R10/3/65A, R10/3/70A & R10/3/11A
Colour: Anthracite Grey (RAL 7016)

NOTE: All finishes subject to approval from Coleg Cambria, Wynne Construction and WCBC Planning Officer

- Drawing References
- For external doors information refer to: YCR-TACP-PB-XX-SH-A-610
 - For windows information refer to: YCR-TACP-PB-XX-SH-A-620
 - For curtain walling information refer to: YCR-TACP-PB-ZZ-SH-A-601/602/603/604
 - For U profiled glass information refer to: YCR-TACP-PB-ZZ-SH-A-604
 - For cladding information refer to: YCR-TACP-PB-ZZ-SH-A-630/631/632/633
 - For sports hall cladding information refer to: YCR-TACP-PB-ZZ-SH-A-634
 - For brick pier information refer to: YCR-TACP-PB-ZZ-SH-A-635
 - For glass fins information (details refer to: YCR-TACP-PB-ZZ-DR-A-506/507

Revisions				
Rev	Date	Description	By	Check
P1	12-09-18	Issued for Tender	JH	KA
P2	29-11-18	Material 1 updated from 'Copper' to 'Titanium'	KM	DM

Consultants



Client
Wynne Construction for Coleg Cambria

Project Title
Yale Campus Redevelopment

Drawing Title
Detailed Elevations (III)

Scale	Date	Drawn By	Checked By	Office
1 : 100@A0	11-09-18	JH	KA	Wrexham
Job Number	Project*Originator*Zone*Level*Type*Role*Number	Revision		
18012	YCR -TACP- PB- ZZ- DR- A- 212	P2		

TACP Architects Ltd
Pembroke House, Ellice Way
Wrexham Technology Park
LL13 7YT
T: 01978 291161
F: 01978 351735
E: admin@tacparchitects.co.uk
www.tacparchitects.co.uk



Architecture • Interior Design • Healthcare Planning • Conservation • Masterplanning • Sustainable Design