




Room Schedule Existing		
Name	Area	Level

Dining Room	17 m ²	Level 0
Living Room	18 m ²	Level 0
Hallway	11 m ²	Level 0
Study	8 m ²	Level 0
Kitchen	9 m ²	Level 0
Porch	1 m ²	Level 0
Bedroom 2	17 m ²	Level 1
Bedroom 1	18 m ²	Level 1
Bedroom 3	6 m ²	Level 1
Landing	7 m ²	Level 1
WC	1 m ²	Level 1
Bathroom	4 m ²	Level 1
Vestibule	1 m ²	Level 0

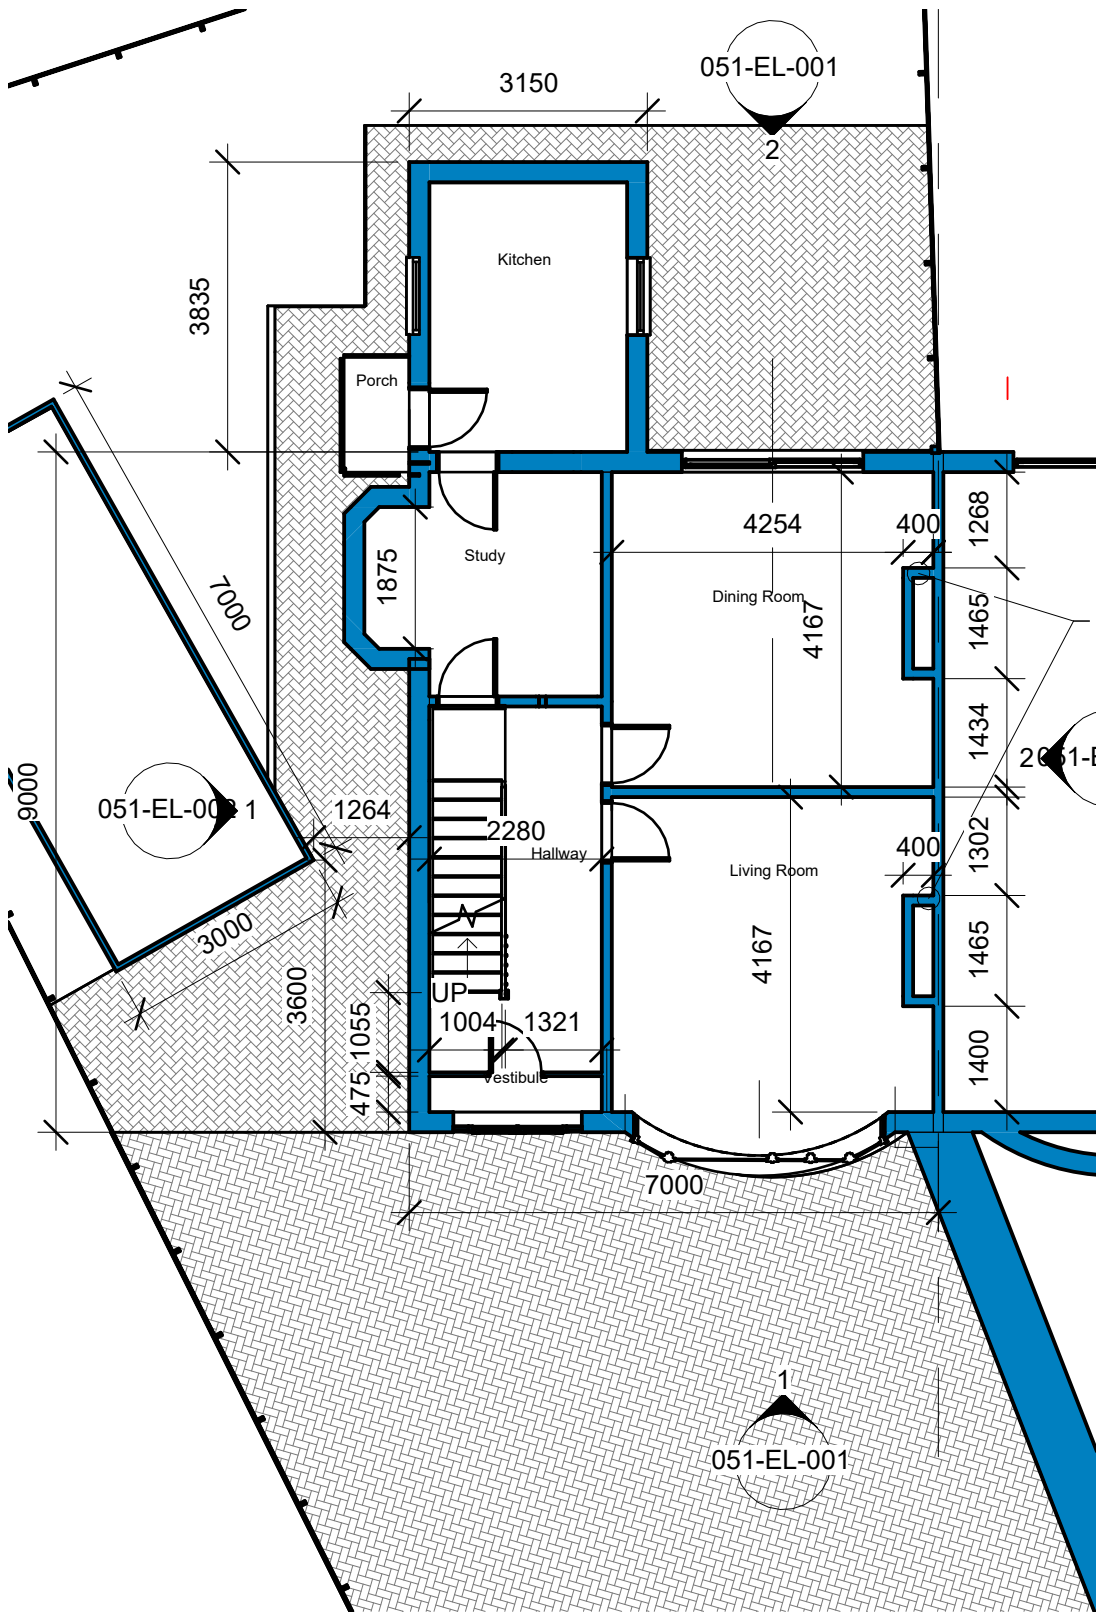

1 Level 0 - Existing
1 : 100

2 Level 1 Existing
1 : 100

 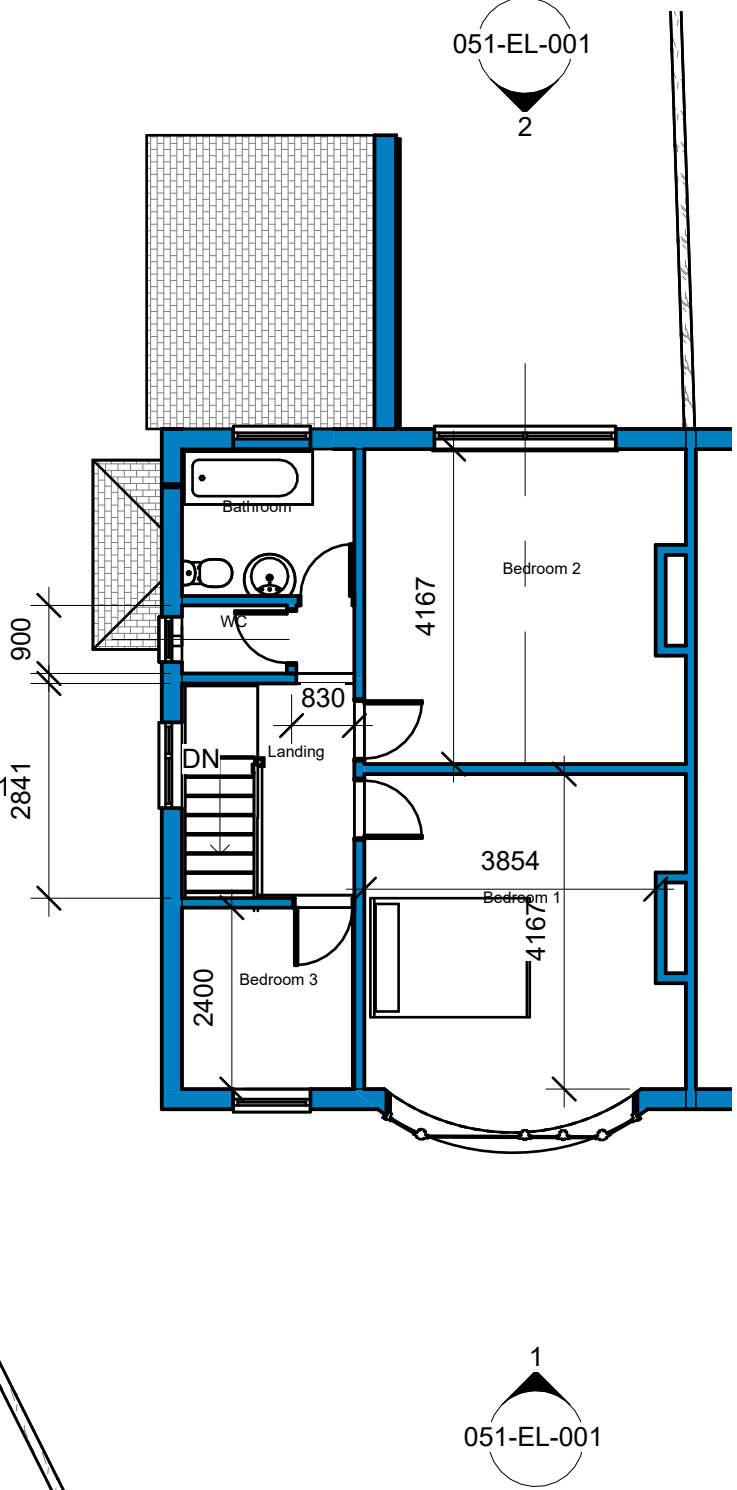

GRAPHIC SCALE: 1:100



CLIENT B&D Griffiths	Existing Floor Plans 1	
PROJECT 2 Storey Side Extension	Project number 052	Drawing Number 051-FP-001
ADDRESS 4, Maes Y Waun, Chirk, Wrexham LL14 5ND	Date 11-03-24	Status CONCEPT
	Drawn by T. Ireland	Scale 1 : 100 @ A3
	Revision 2	

© TREND ARCHITECTURAL DESIGN LIMITED THIS DRAWING IS THE SUBJECT OF COPYRIGHT WHICH VESTS IN TREND ARCHITECTURAL DESIGN LIMITED. IT IS AN INFRINGEMENT OF COPYRIGHT TO REPRODUCE THIS DRAWING, BY WHATEVER MEANS, INCLUDING ELECTRONIC, WITHOUT THE EXPRESS WRITTEN CONSENT OF TREND ARCHITECTURAL DESIGN LIMITED WHICH RESERVES ALL ITS RIGHTS. TREND ARCHITECTURAL DESIGN LIMITED ASSERTS ITS RIGHTS TO BE IDENTIFIED AS THE AUTHOR OF THIS DESIGN.	ALL DIMENSIONS TO BE CHECKED ON SITE ERRORS/EMISSIONS TO BE REPORTED TO DESIGNER DO NOT SCALE FROM DRAWING DRAWING TO BE READ IN CONJUNCTION WITH THE HEALTH AND SAFETY PLAN AND ALL RELEVANT RISK ASSESSMENTS
--	---

Trend
Architectural Design

T: 07757911037
E: thomas.ireland@trend-architectural.co.uk
W: www.trend-architectural.co.uk