






Front Elevation 1:100

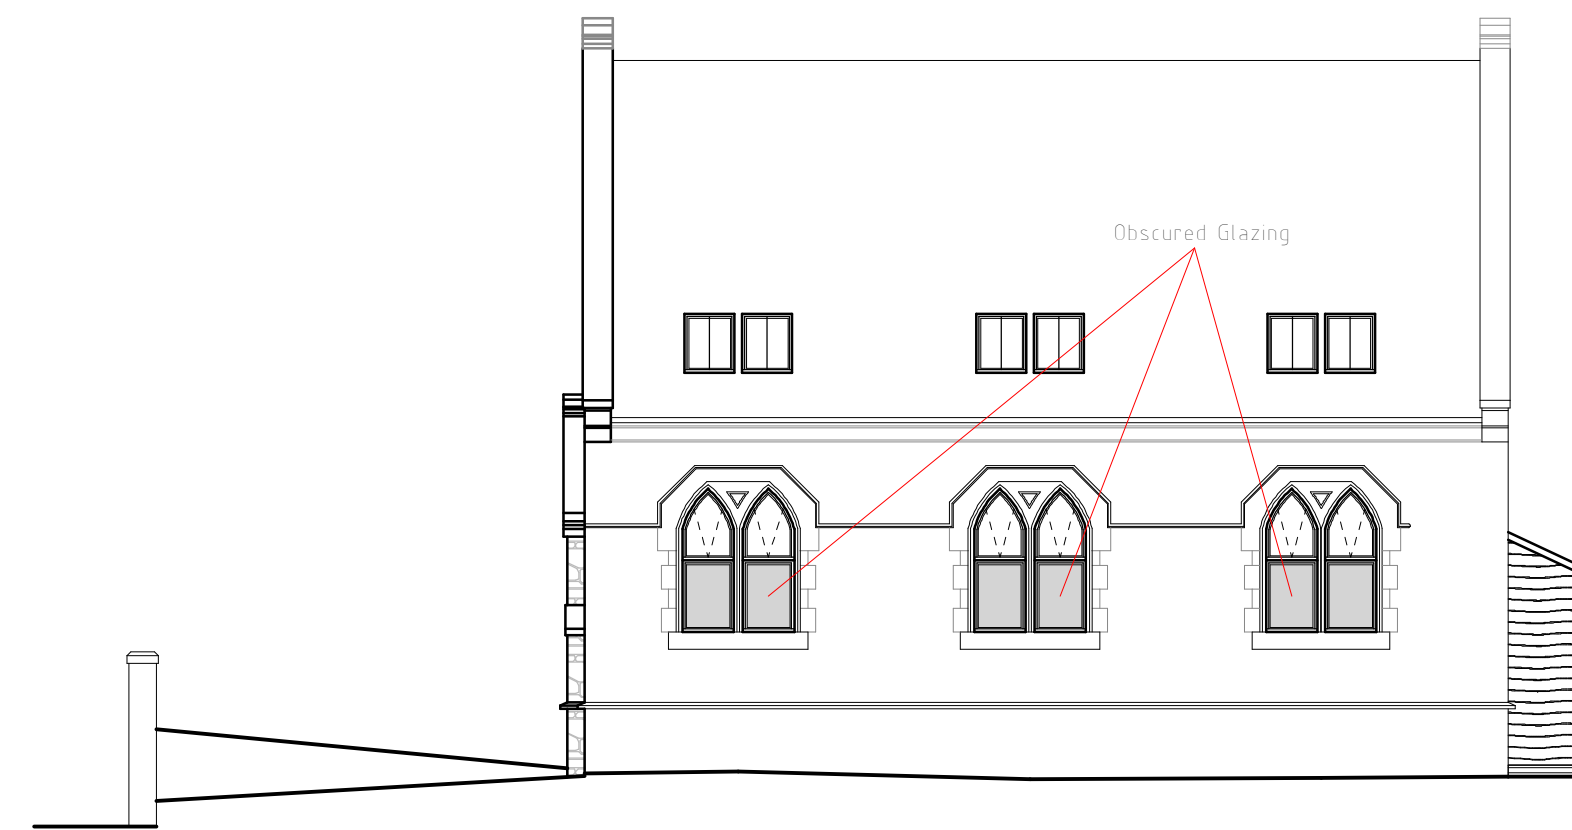


Side Elevation 1:100

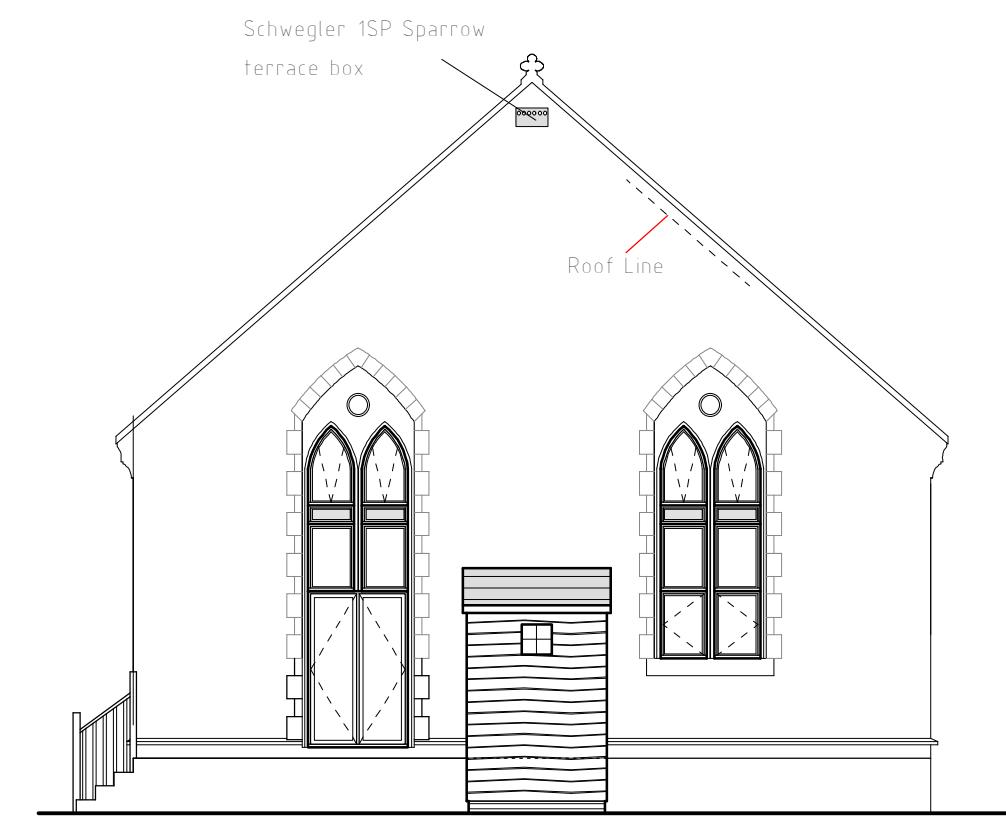


Rear Elevation 1:100

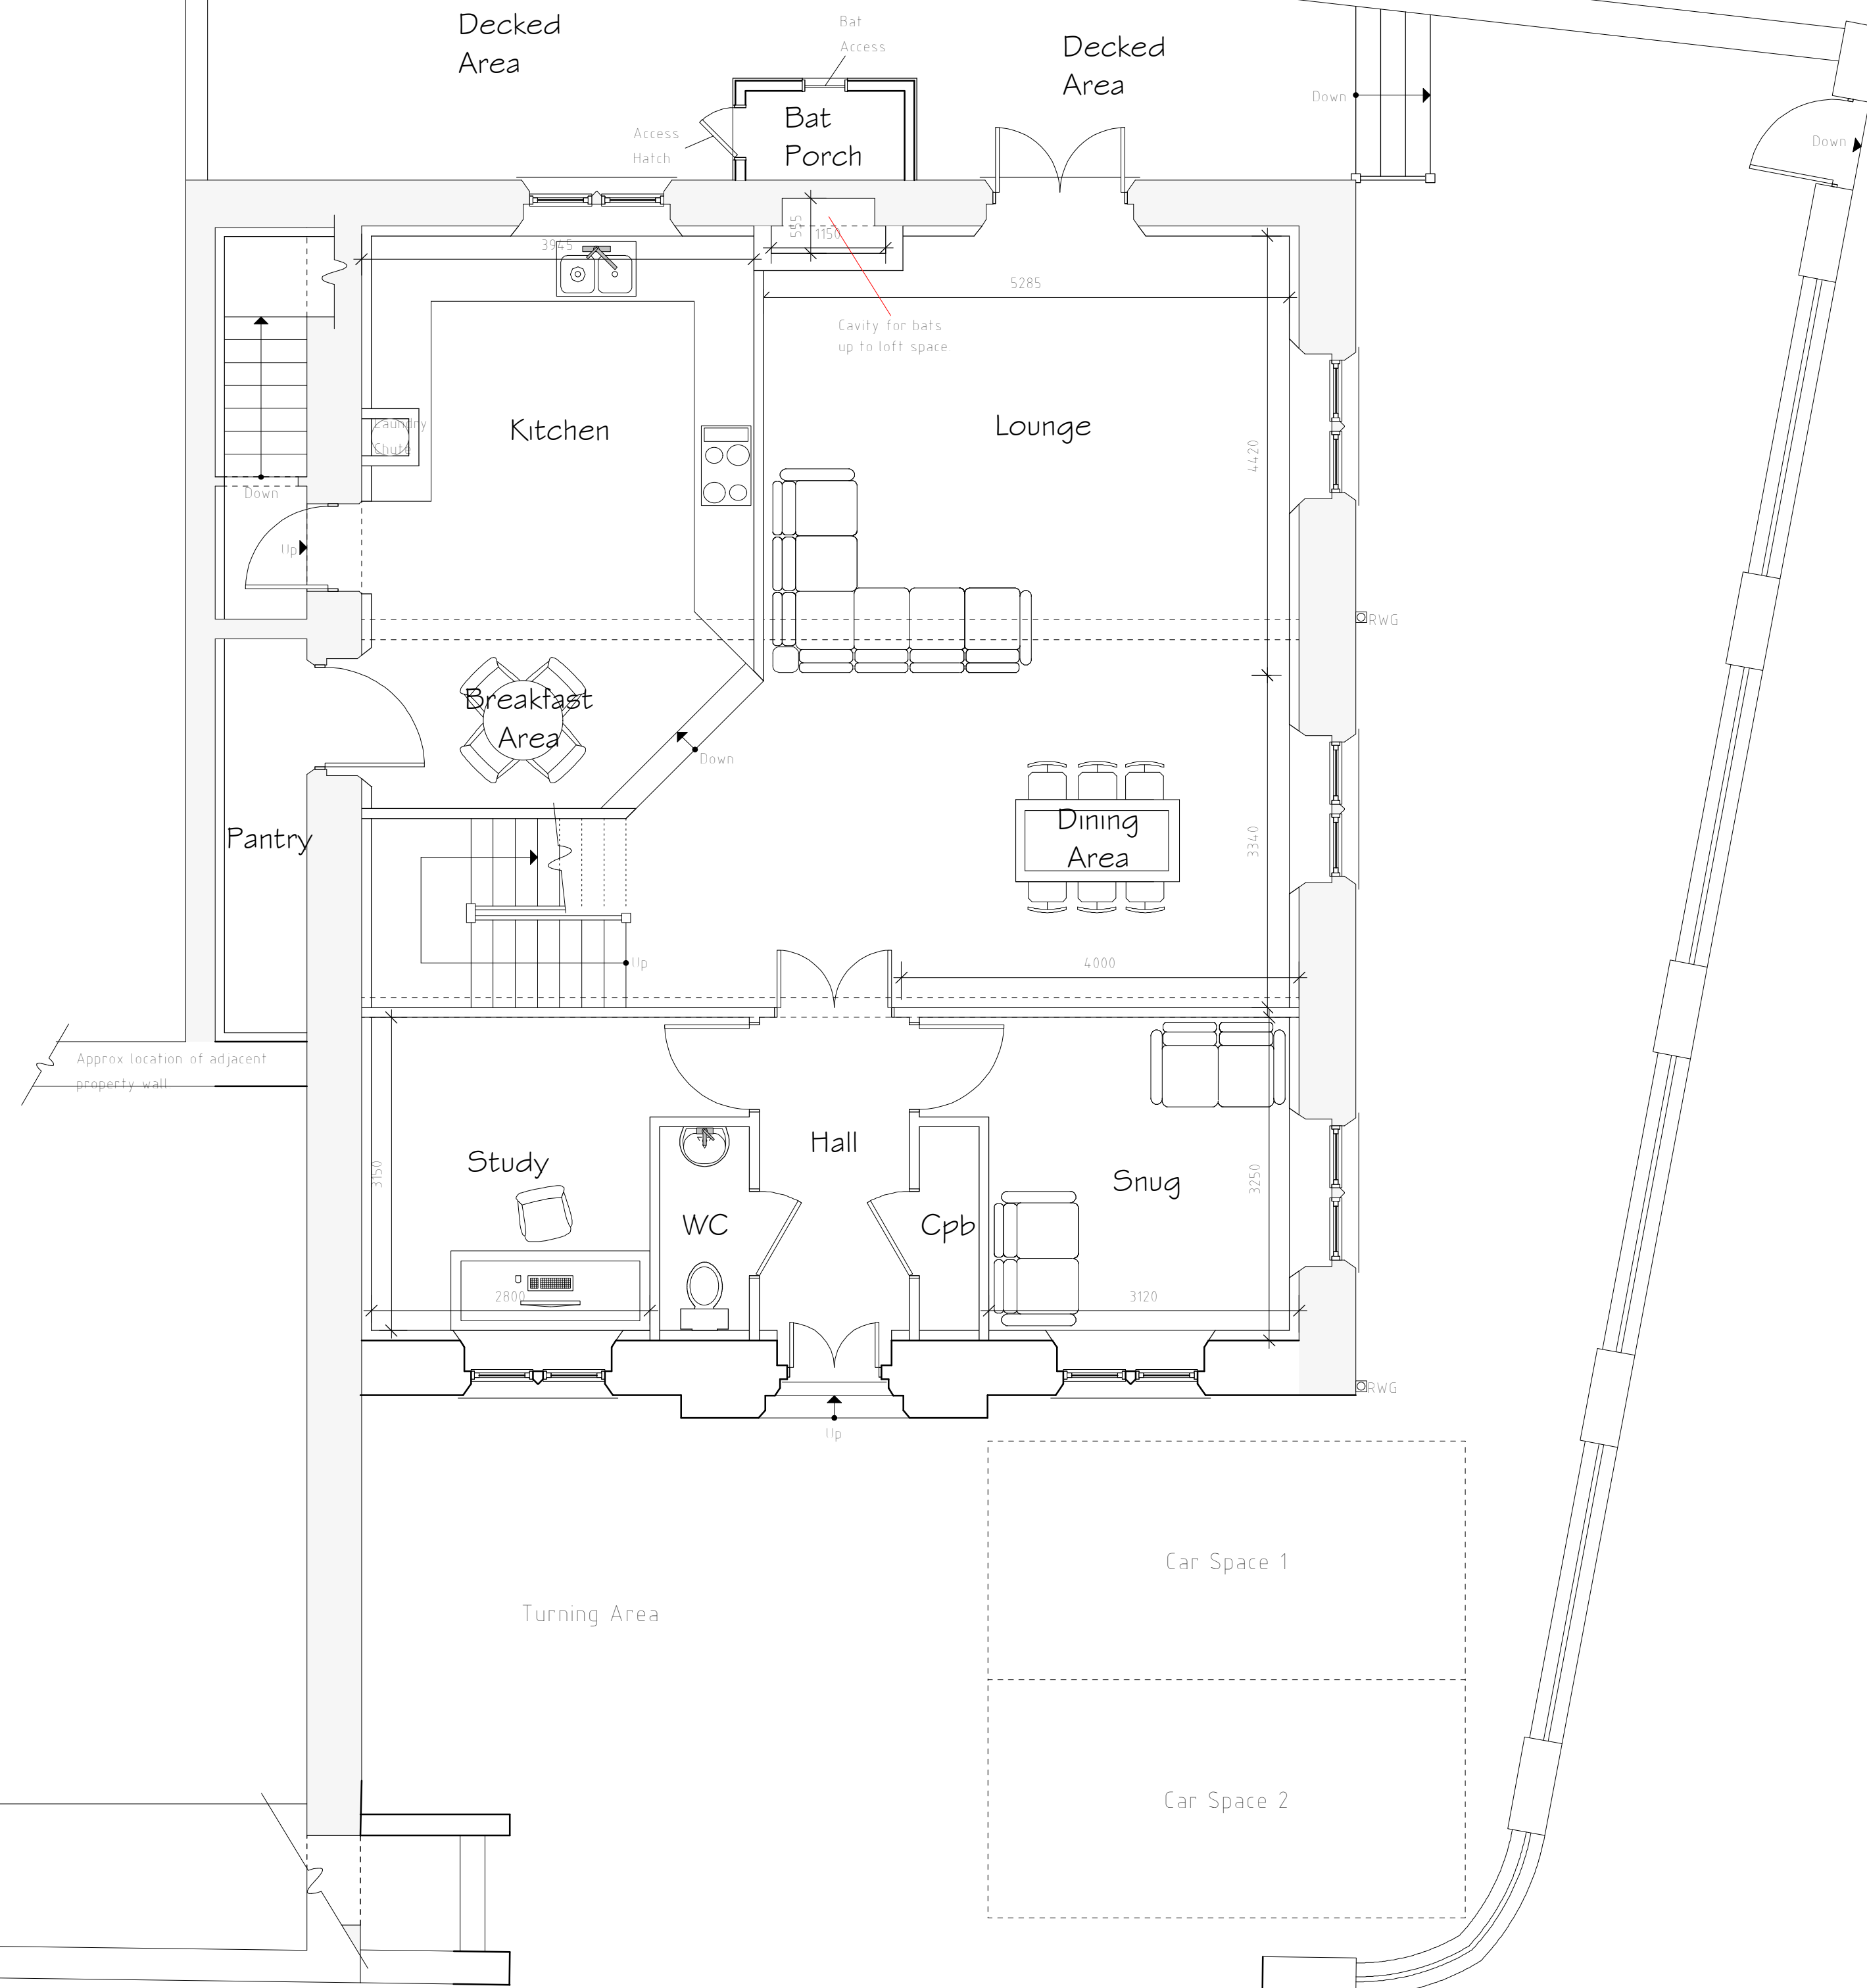

Ground Floor Plan 1:50

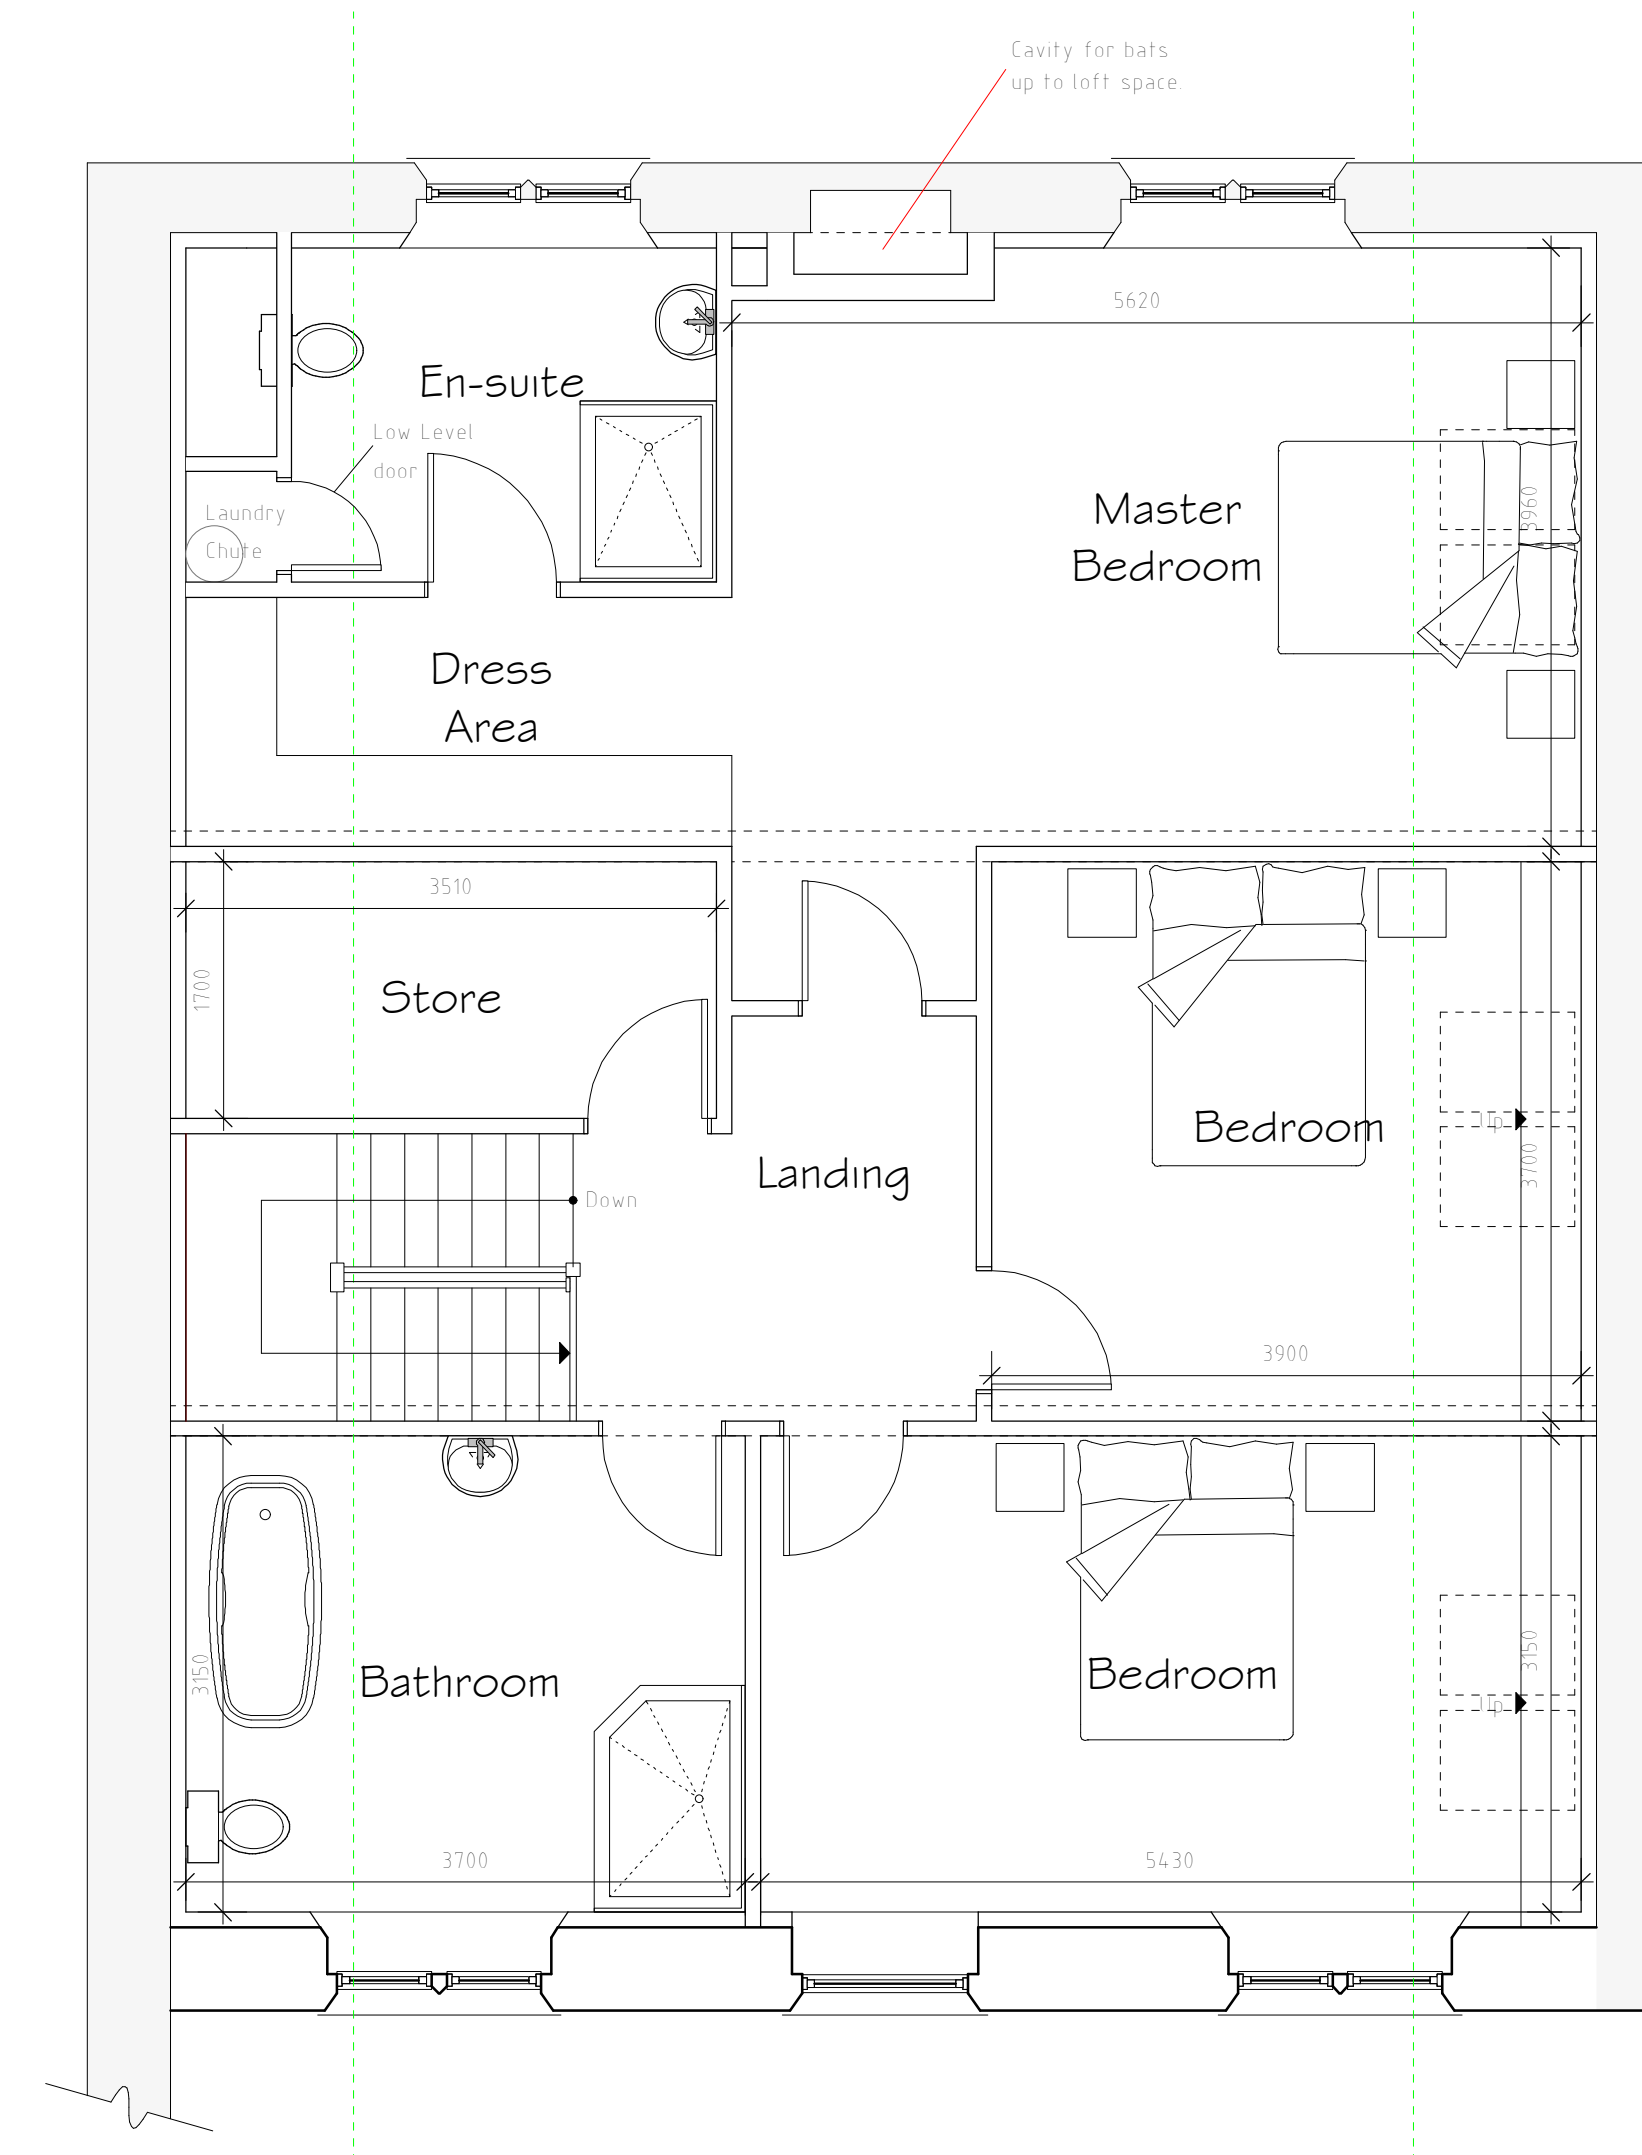

First Floor Plan 1:50

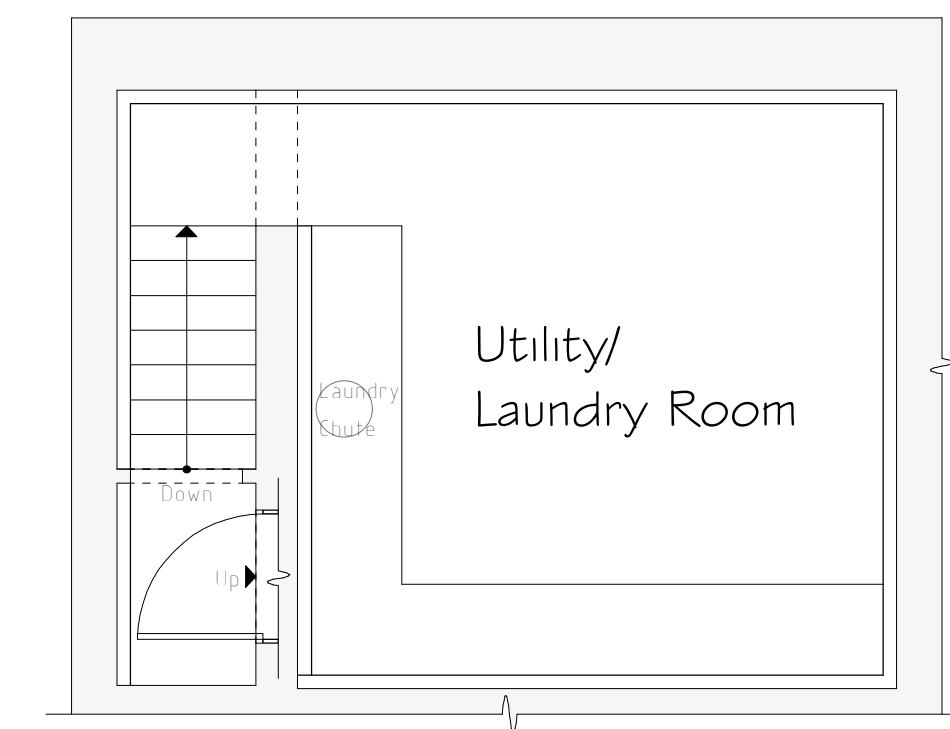

Cellar Floor Plan 1:50

Rev	Date	Detail	Initial
D	04/24	NBB Added	DJE
C	03/24	Ecology Amends	DJE
B	02/24	Ecology Amends	DJE
A	02/24	Ecology Changes	DJE

Project:	
Proposed Alterations at, Salem Chapel, Pisgah Hill, Pentre Broughton, Wrexham, LL11 GDB	
Title:	Scale: (A1)
Planning	1:50 & 1:100

Drawn By:	Date:
D.J.Edwards	August 2023
Drawing No:	Sheet:
E083/002	1 of 1

blueprint
architectural services

LABC **partner**

Office 3K4,
Redwither Business Tower,
Wrexham. LL13 9XT
Tel: 01978 356500
www.blueprintarchitectural.com
© copyright all rights reserved