



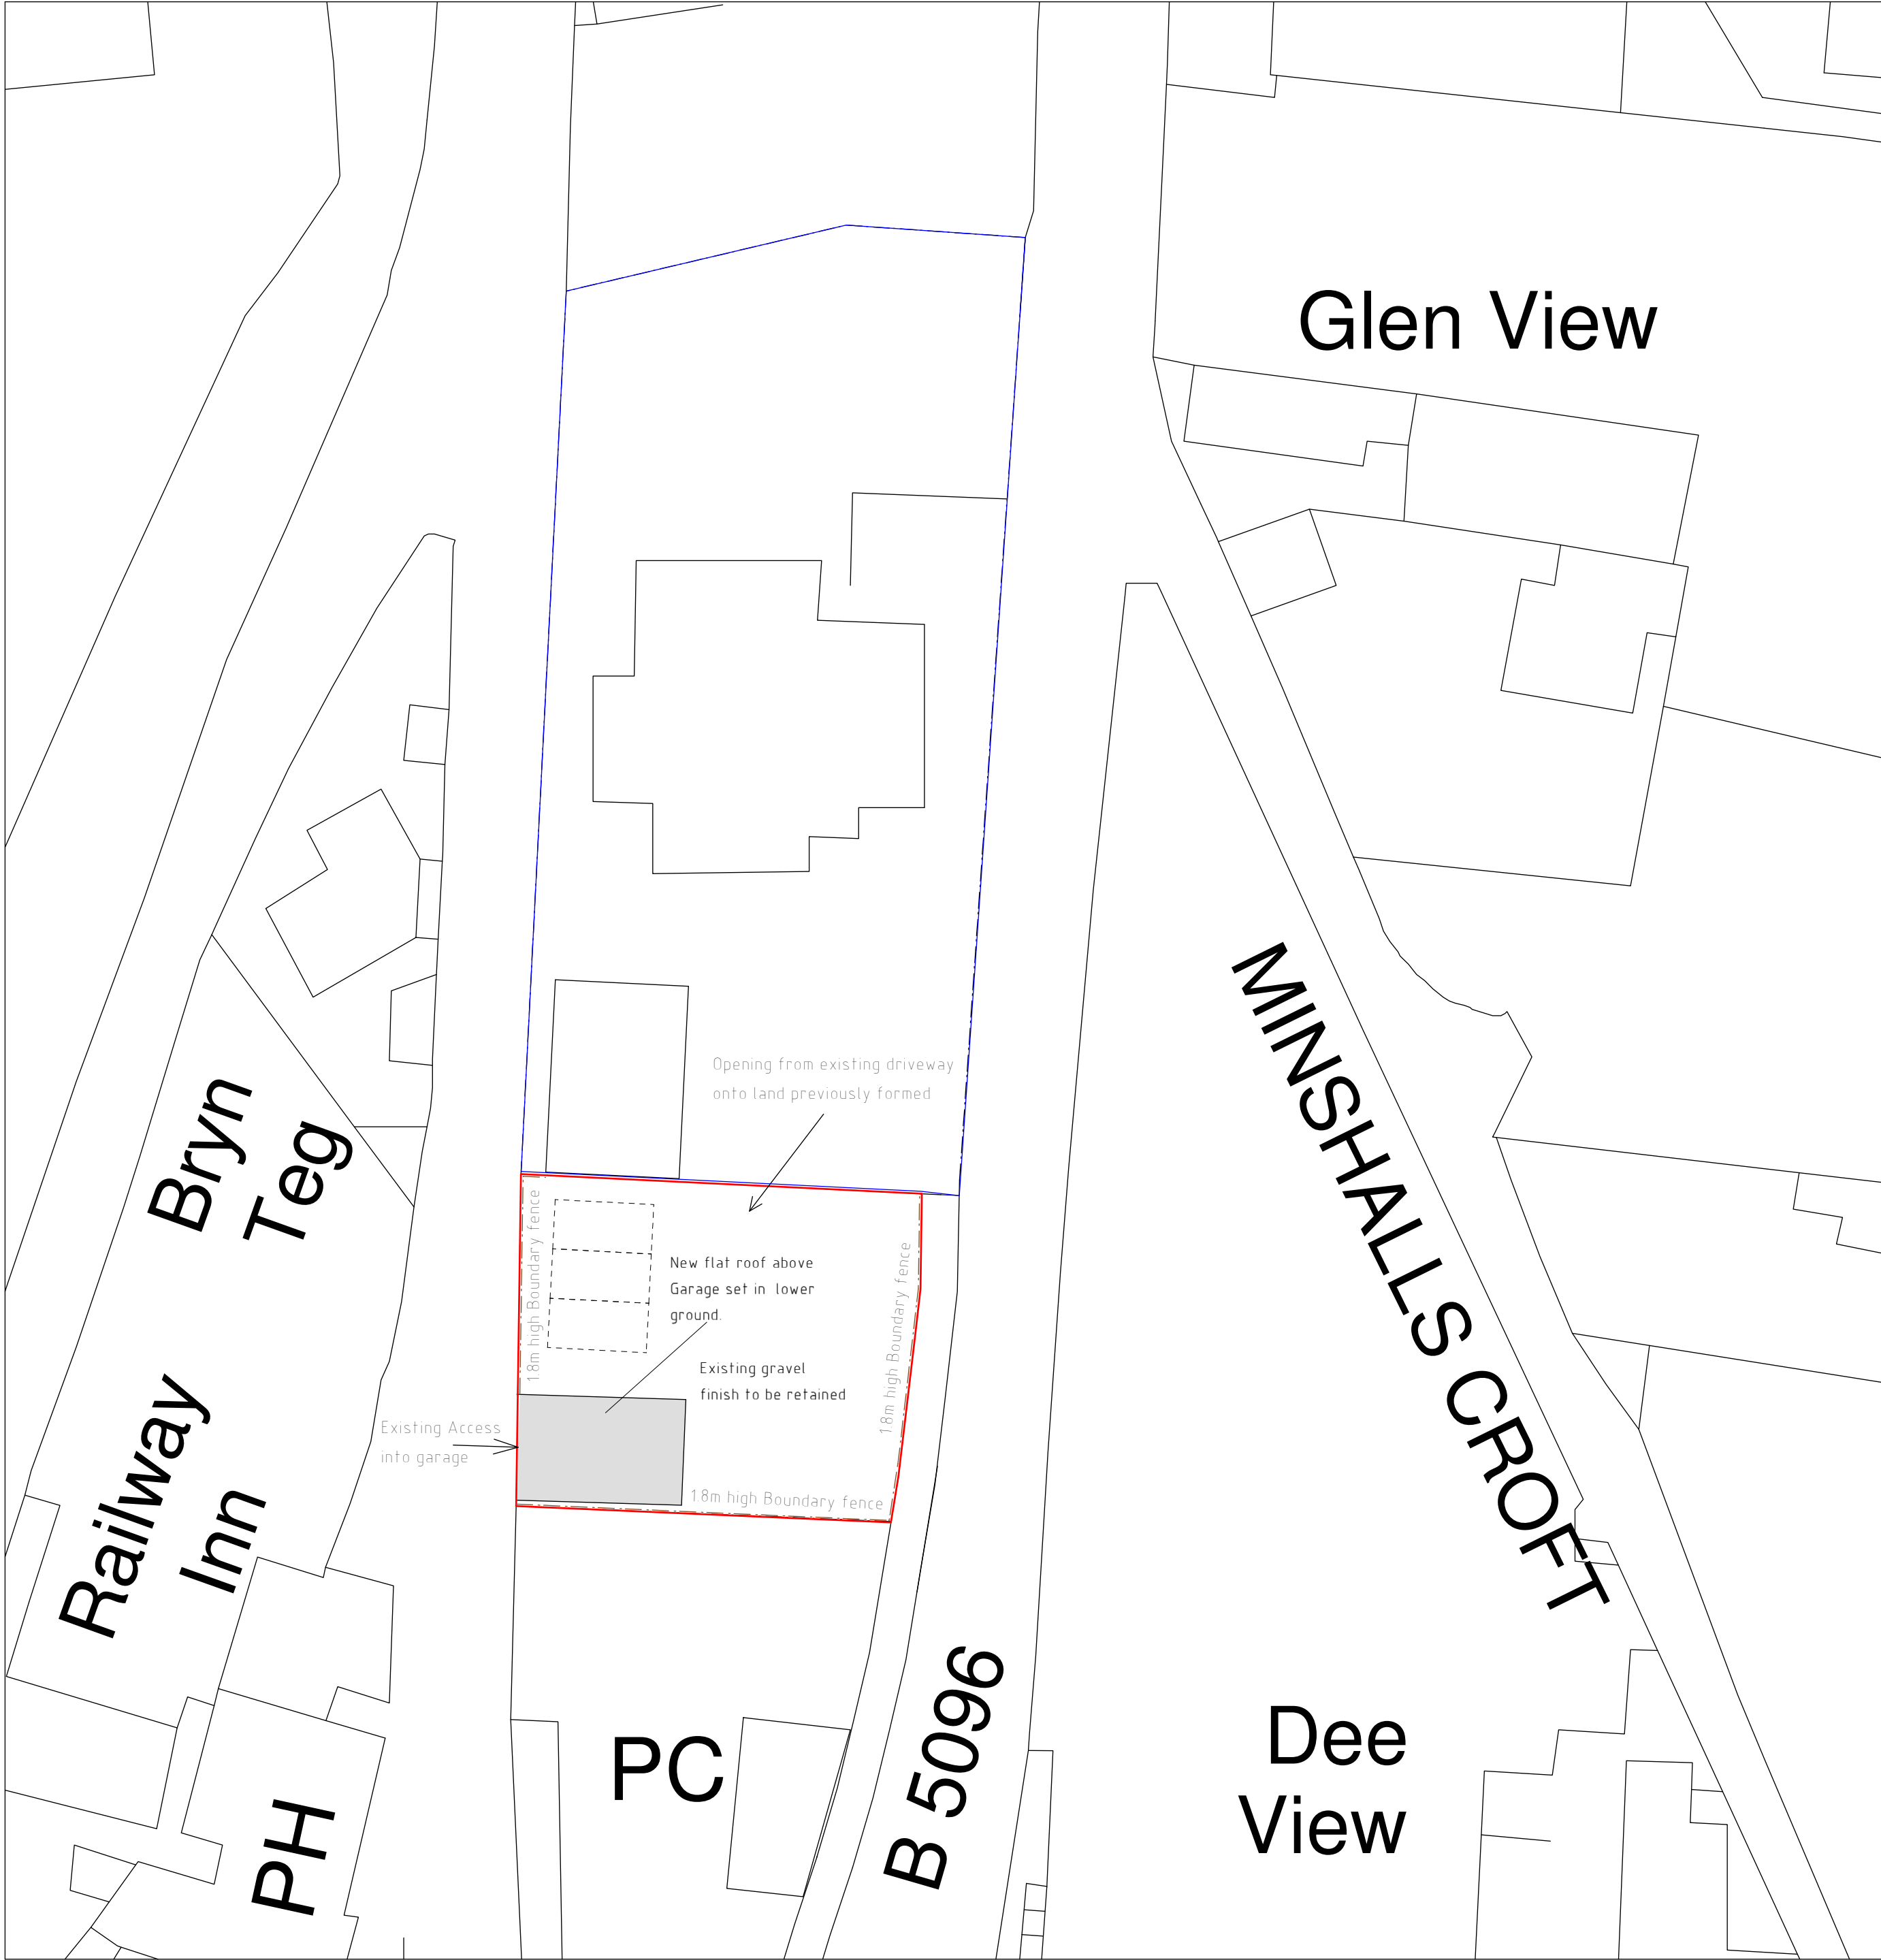

Proposed Site Plan 1:250

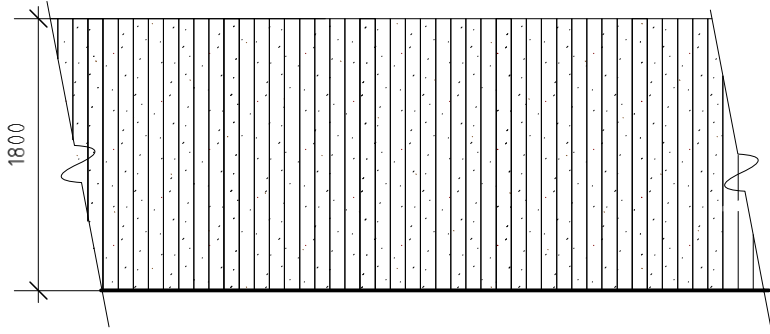

Post And Rail Fence
Elevation 1:25

BOUNDARY TREATMENT.

1.8m high softwood fence to be installed to perimeter of site. Fencing to be finished with a stained finish.

..... Denotes boundary fence position

A	03/24	Additional details	SIH
Rev	Date	Detail	Initial

Project:
Additional parking and garden area at Hill View, King Street Cefn Mawr, Wrexham

Title: Planning: Site Plan	Scale: (A2) 1:250
-------------------------------	----------------------

Drawn By: D.J.Edwards	Date: Oct 2023
--------------------------	-------------------

Drawing No: 0034/003	Sheet: 1 of 1
-------------------------	------------------

blueprint
architectural services

 LABC	Office 3K4, Redwither Business Tower, Wrexham. LL13 9XT Tel: 01978 356500 www.blueprintarchitectural.com © copyright all rights reserved
--	---