


Notes:

1. Do not scale from this drawing.
2. This drawing is to be read in conjunction with all other consultants' drawings and specifications for the project. Representation of structural elements is purely indicative. All structural elements to be specified by a certified structural engineer.
3. This drawing is the copyright of CAUKIN Studio Ltd (registered in England).
4. Reproduction without the express consent of CAUKIN Studio Ltd is prohibited and the information contained on this drawing may not be used for any purpose other than that which is stated on this drawing.
5. The construction (Design and Management) Regulations 2015 (CDM) is the responsibility of the client/contractor unless otherwise agreed in writing.

Revisions:

-

Project North:

 

Status: Stage 03 - Developed Design

Job No: 23.08

Project: Chapter Court 2 External Courtyard


Drawing: Proposed Courtyard External Elevations 02

Scale: 1:200 @ A3

Date: 06.09.23

Drawn By: JP

D201

 


Notes:


Dimensions indicative and subject to a site check by the appointed contractor.

Key:

- TILED ROOF
Grey
- MASONRY
Red Clay Brick
- ASPHALT
Grey
- ALUMINIUM VENT COVER
Painted, Grey
- TIMBER SLATTED FENCE
Larch
- IFC TANK WALL
Decorative IFC Tanks, illuminated
- BOX TRUSS FRAME EVENT STAGE
Galvanized, Aluminium
- TIMBER FOOD RETAIL UNITS
Various Finishes, Painted
- CONVERTED VEHICLE FOOD RETAIL UNITS
Various Finishes, Painted

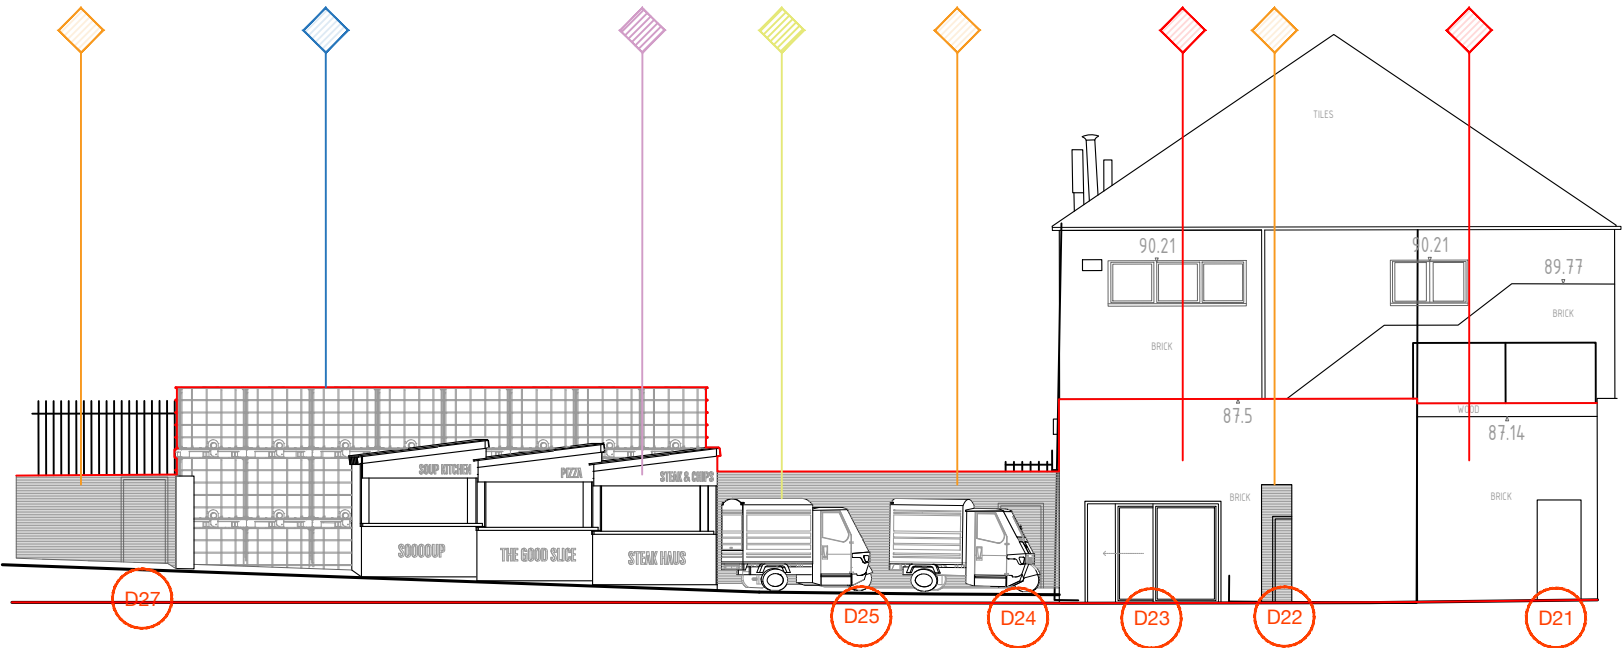

01 West Elevation

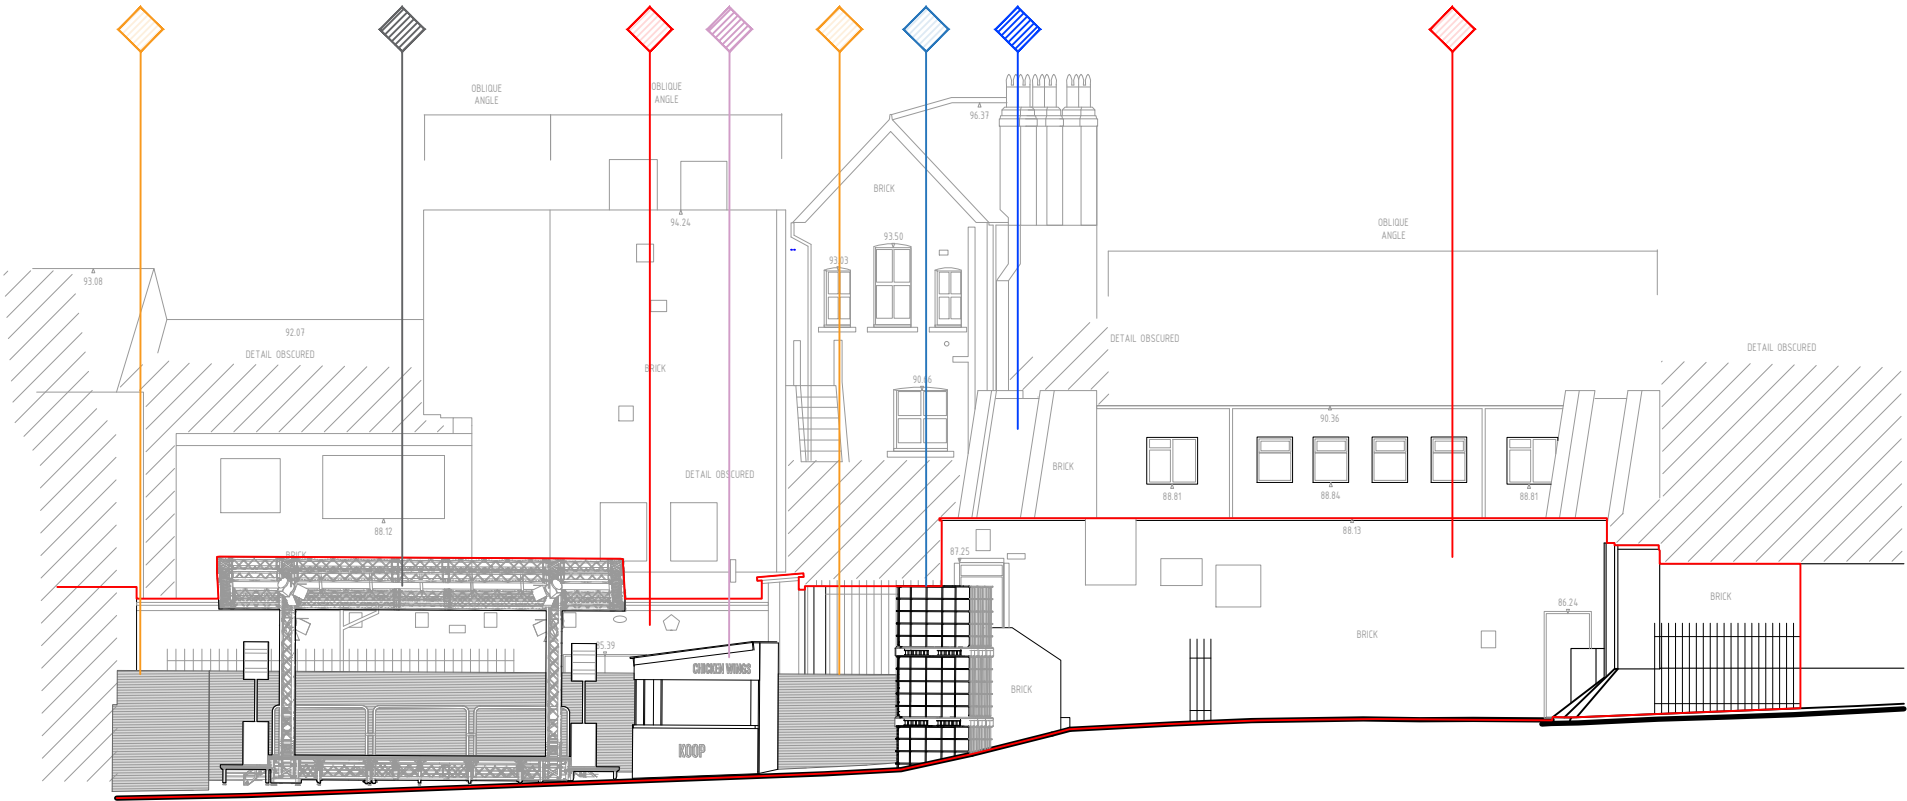

02 South Elevation