


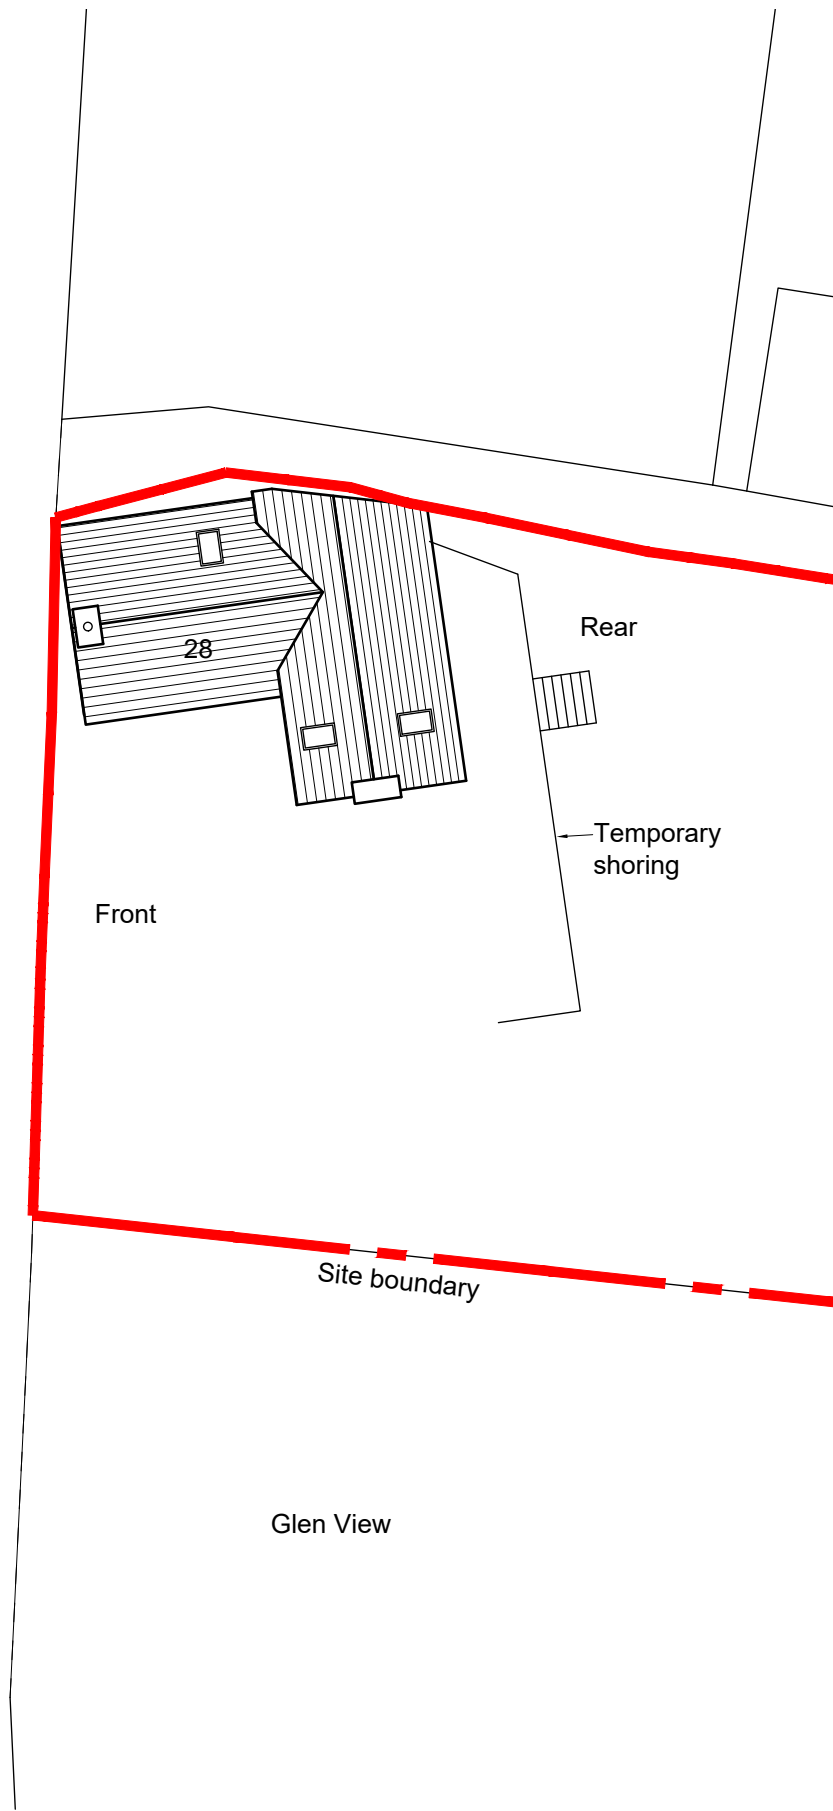


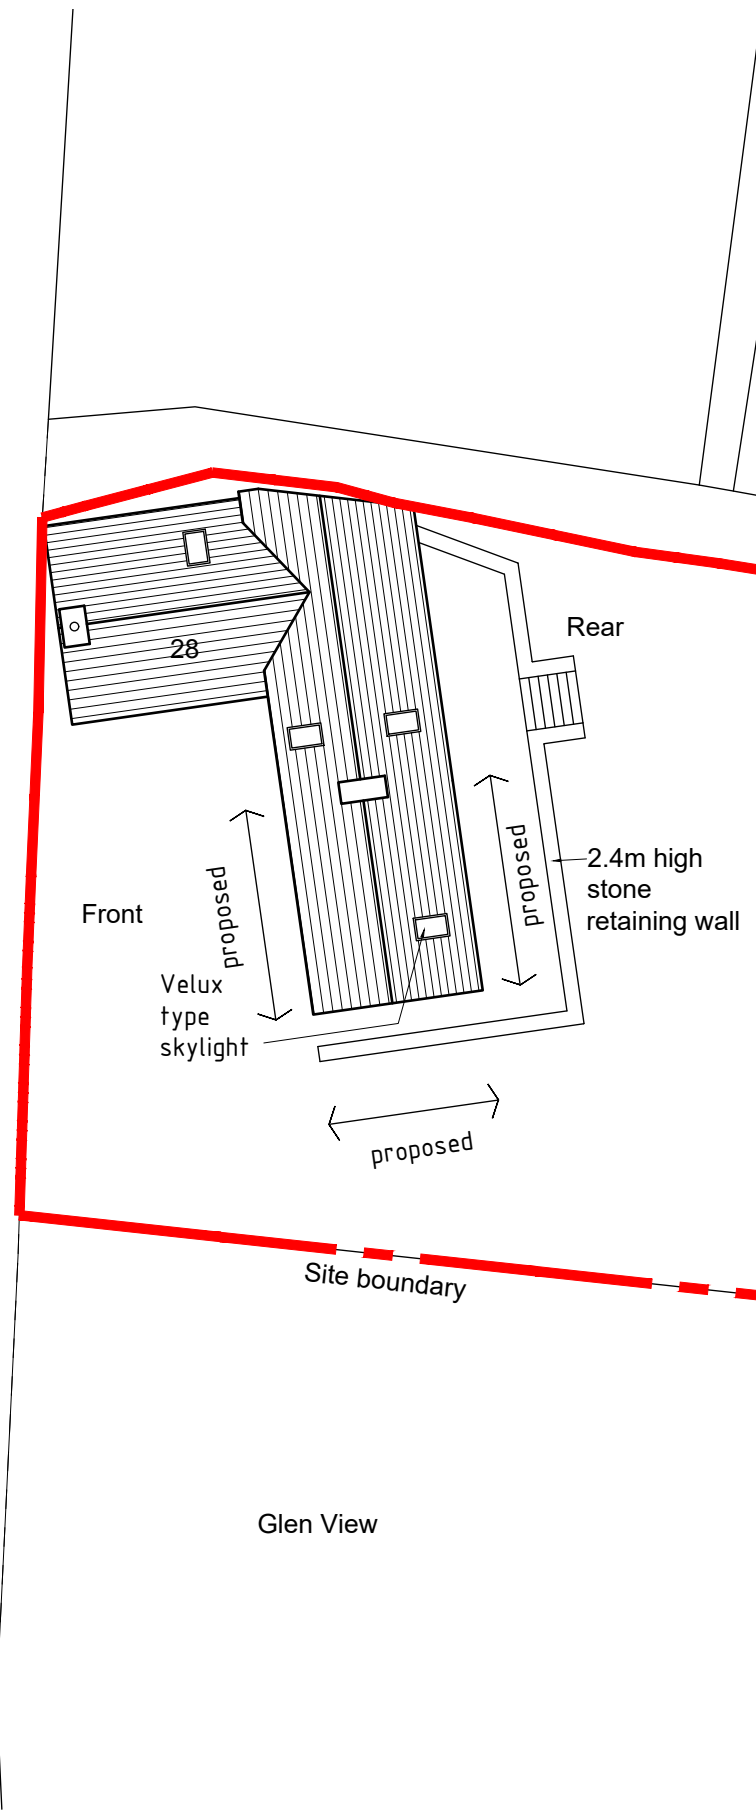



Existing Site plan 1:200

 

Proposed Site plan 1:200

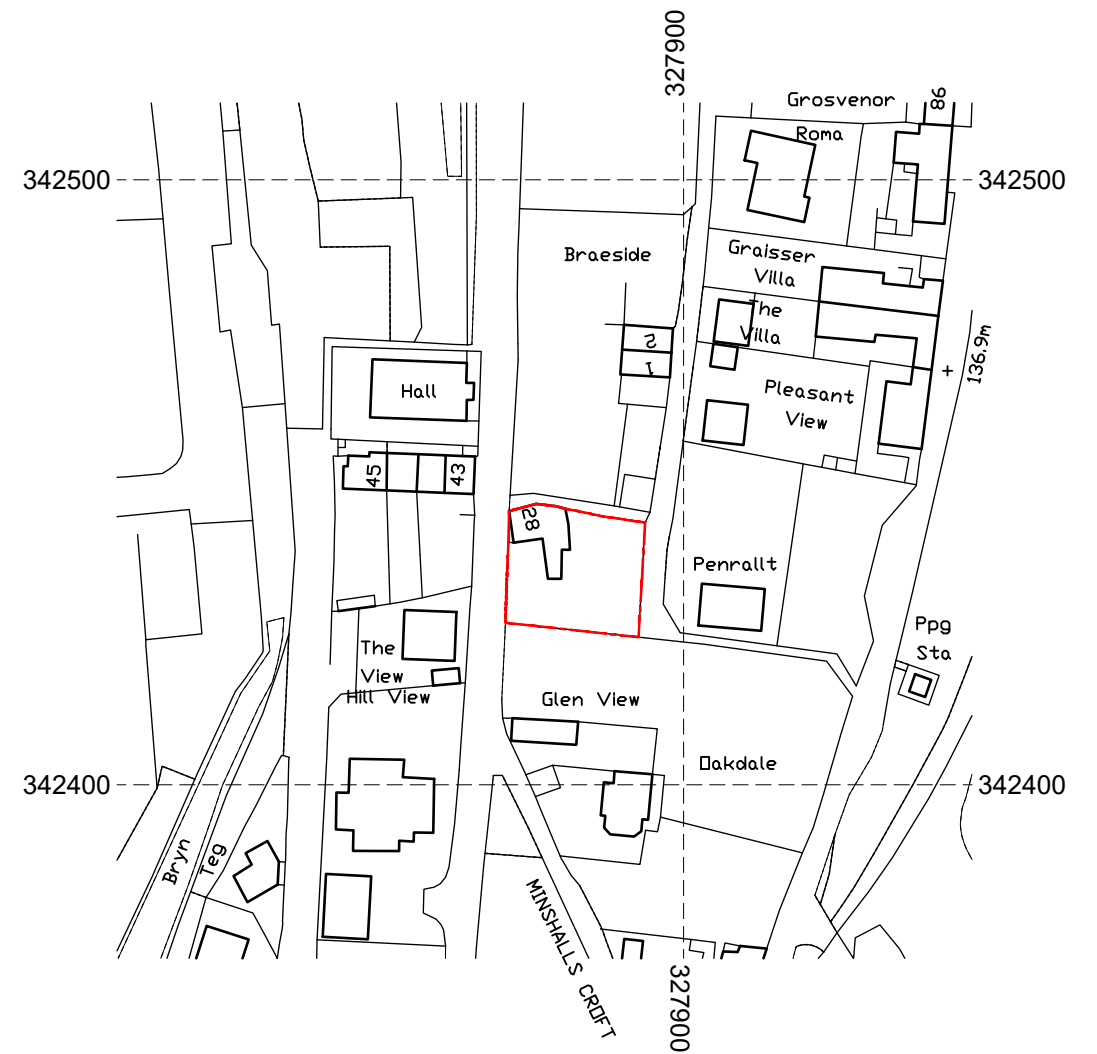

Site location plan 1:1250

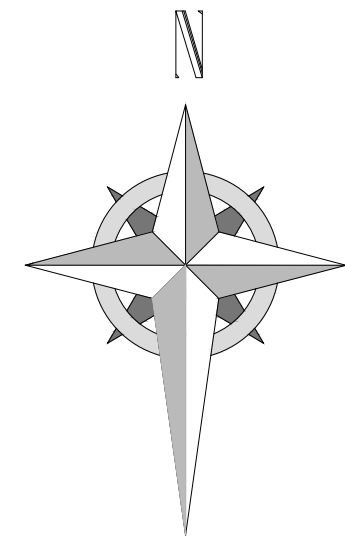 

HDS ARCHITECTURAL SERVICES

HDS Architectural Services, The Foundry,
15 Yorke Street, Wrexham
LL13 8LW
Tel (01978) 345250
www.hdsarchitectural.co.uk

Project; 28 King Street, Cefn Mawr, Wrexham, L114 3BH	
Title; Site location plan	Scale (A3); 1:200/1250
Dwg No; KS/PD/07	Date; 01.06.21
Revision; Rev-A Retaining wall notes added 23.06.21	