



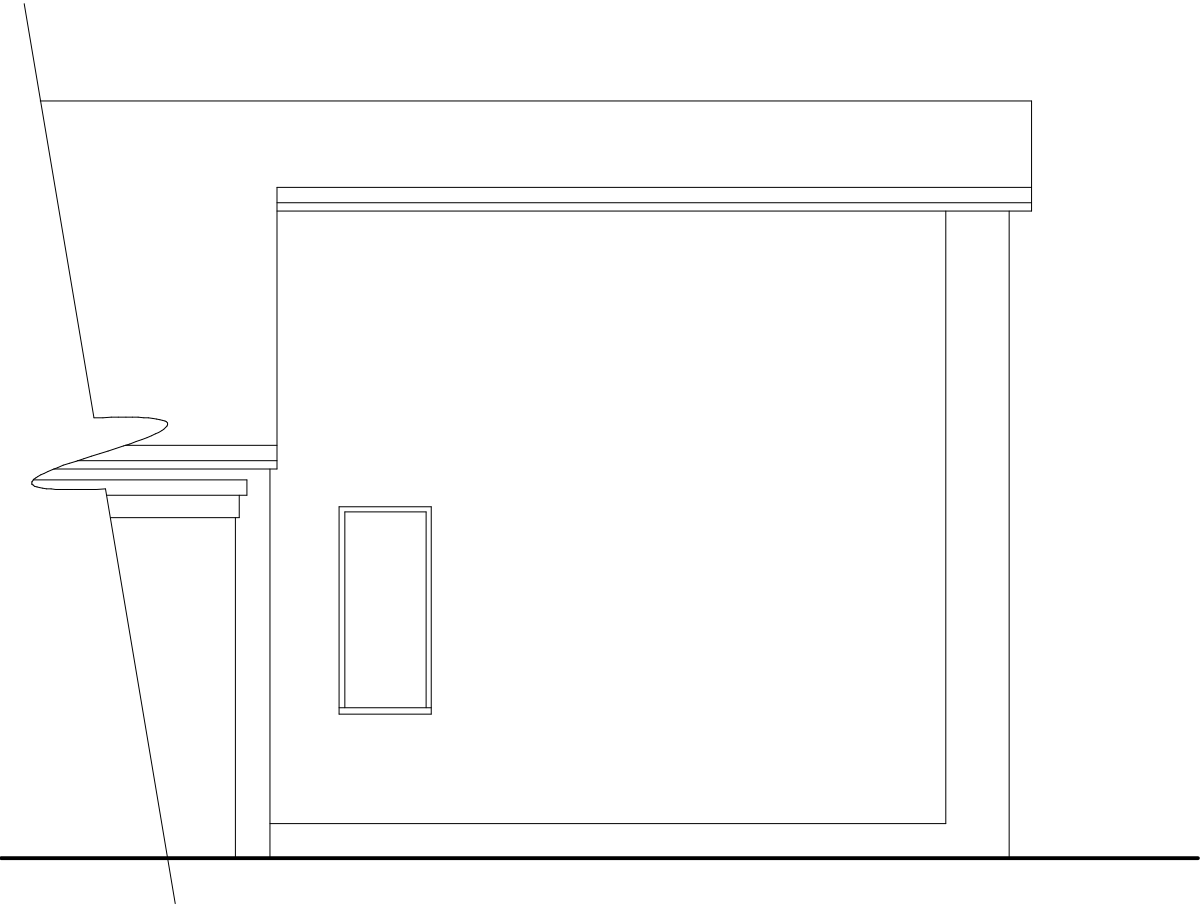

Side Elevation 1 :50



Front Elevation 1 :50

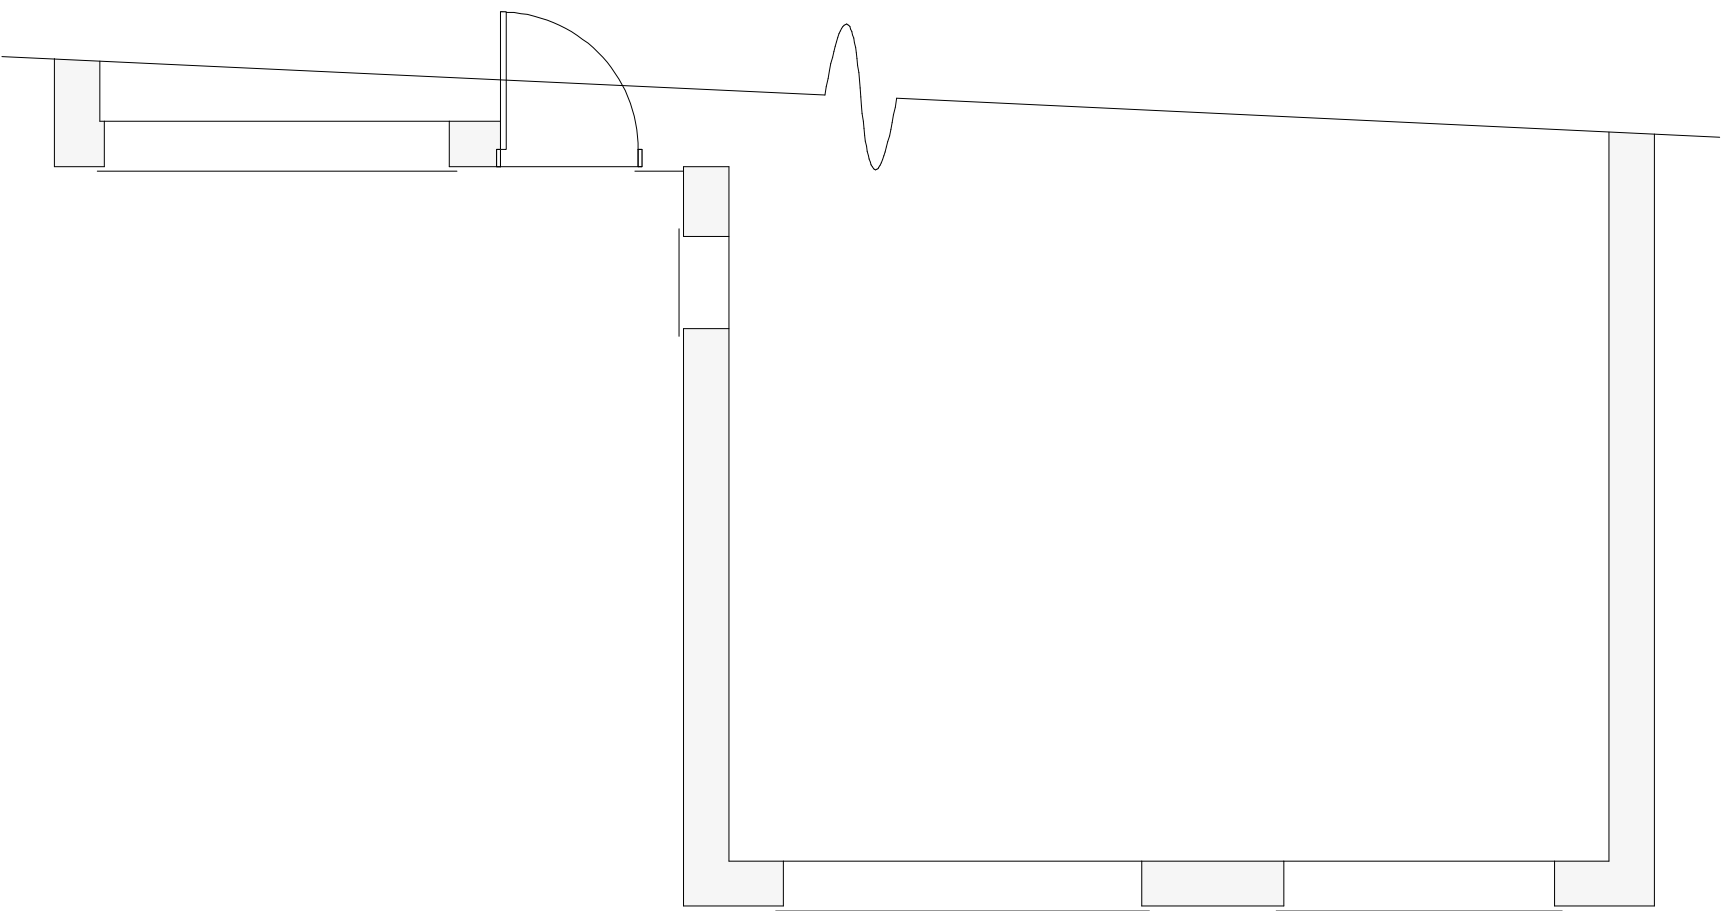

Ground Floor Plan 1 :50

Rev	Date	Detail	Initial

Project: Proposed Alterations at 12 Haydock Road Bangor On Dee Wrexham LL13 0JD	
Title: Existing	Scale: (A2) 1 :50

Drawn By: L.Roberts	Date: Feb 2024
Drawing No: M133/001	Sheet: 1 of 1



blueprint
architectural services



LABC
partner

Office 3K4,
Redwither Business Tower,
Wrexham. LL13 9XT
Tel: 01978 356500
www.blueprintarchitectural.com
© copyright all rights reserved