



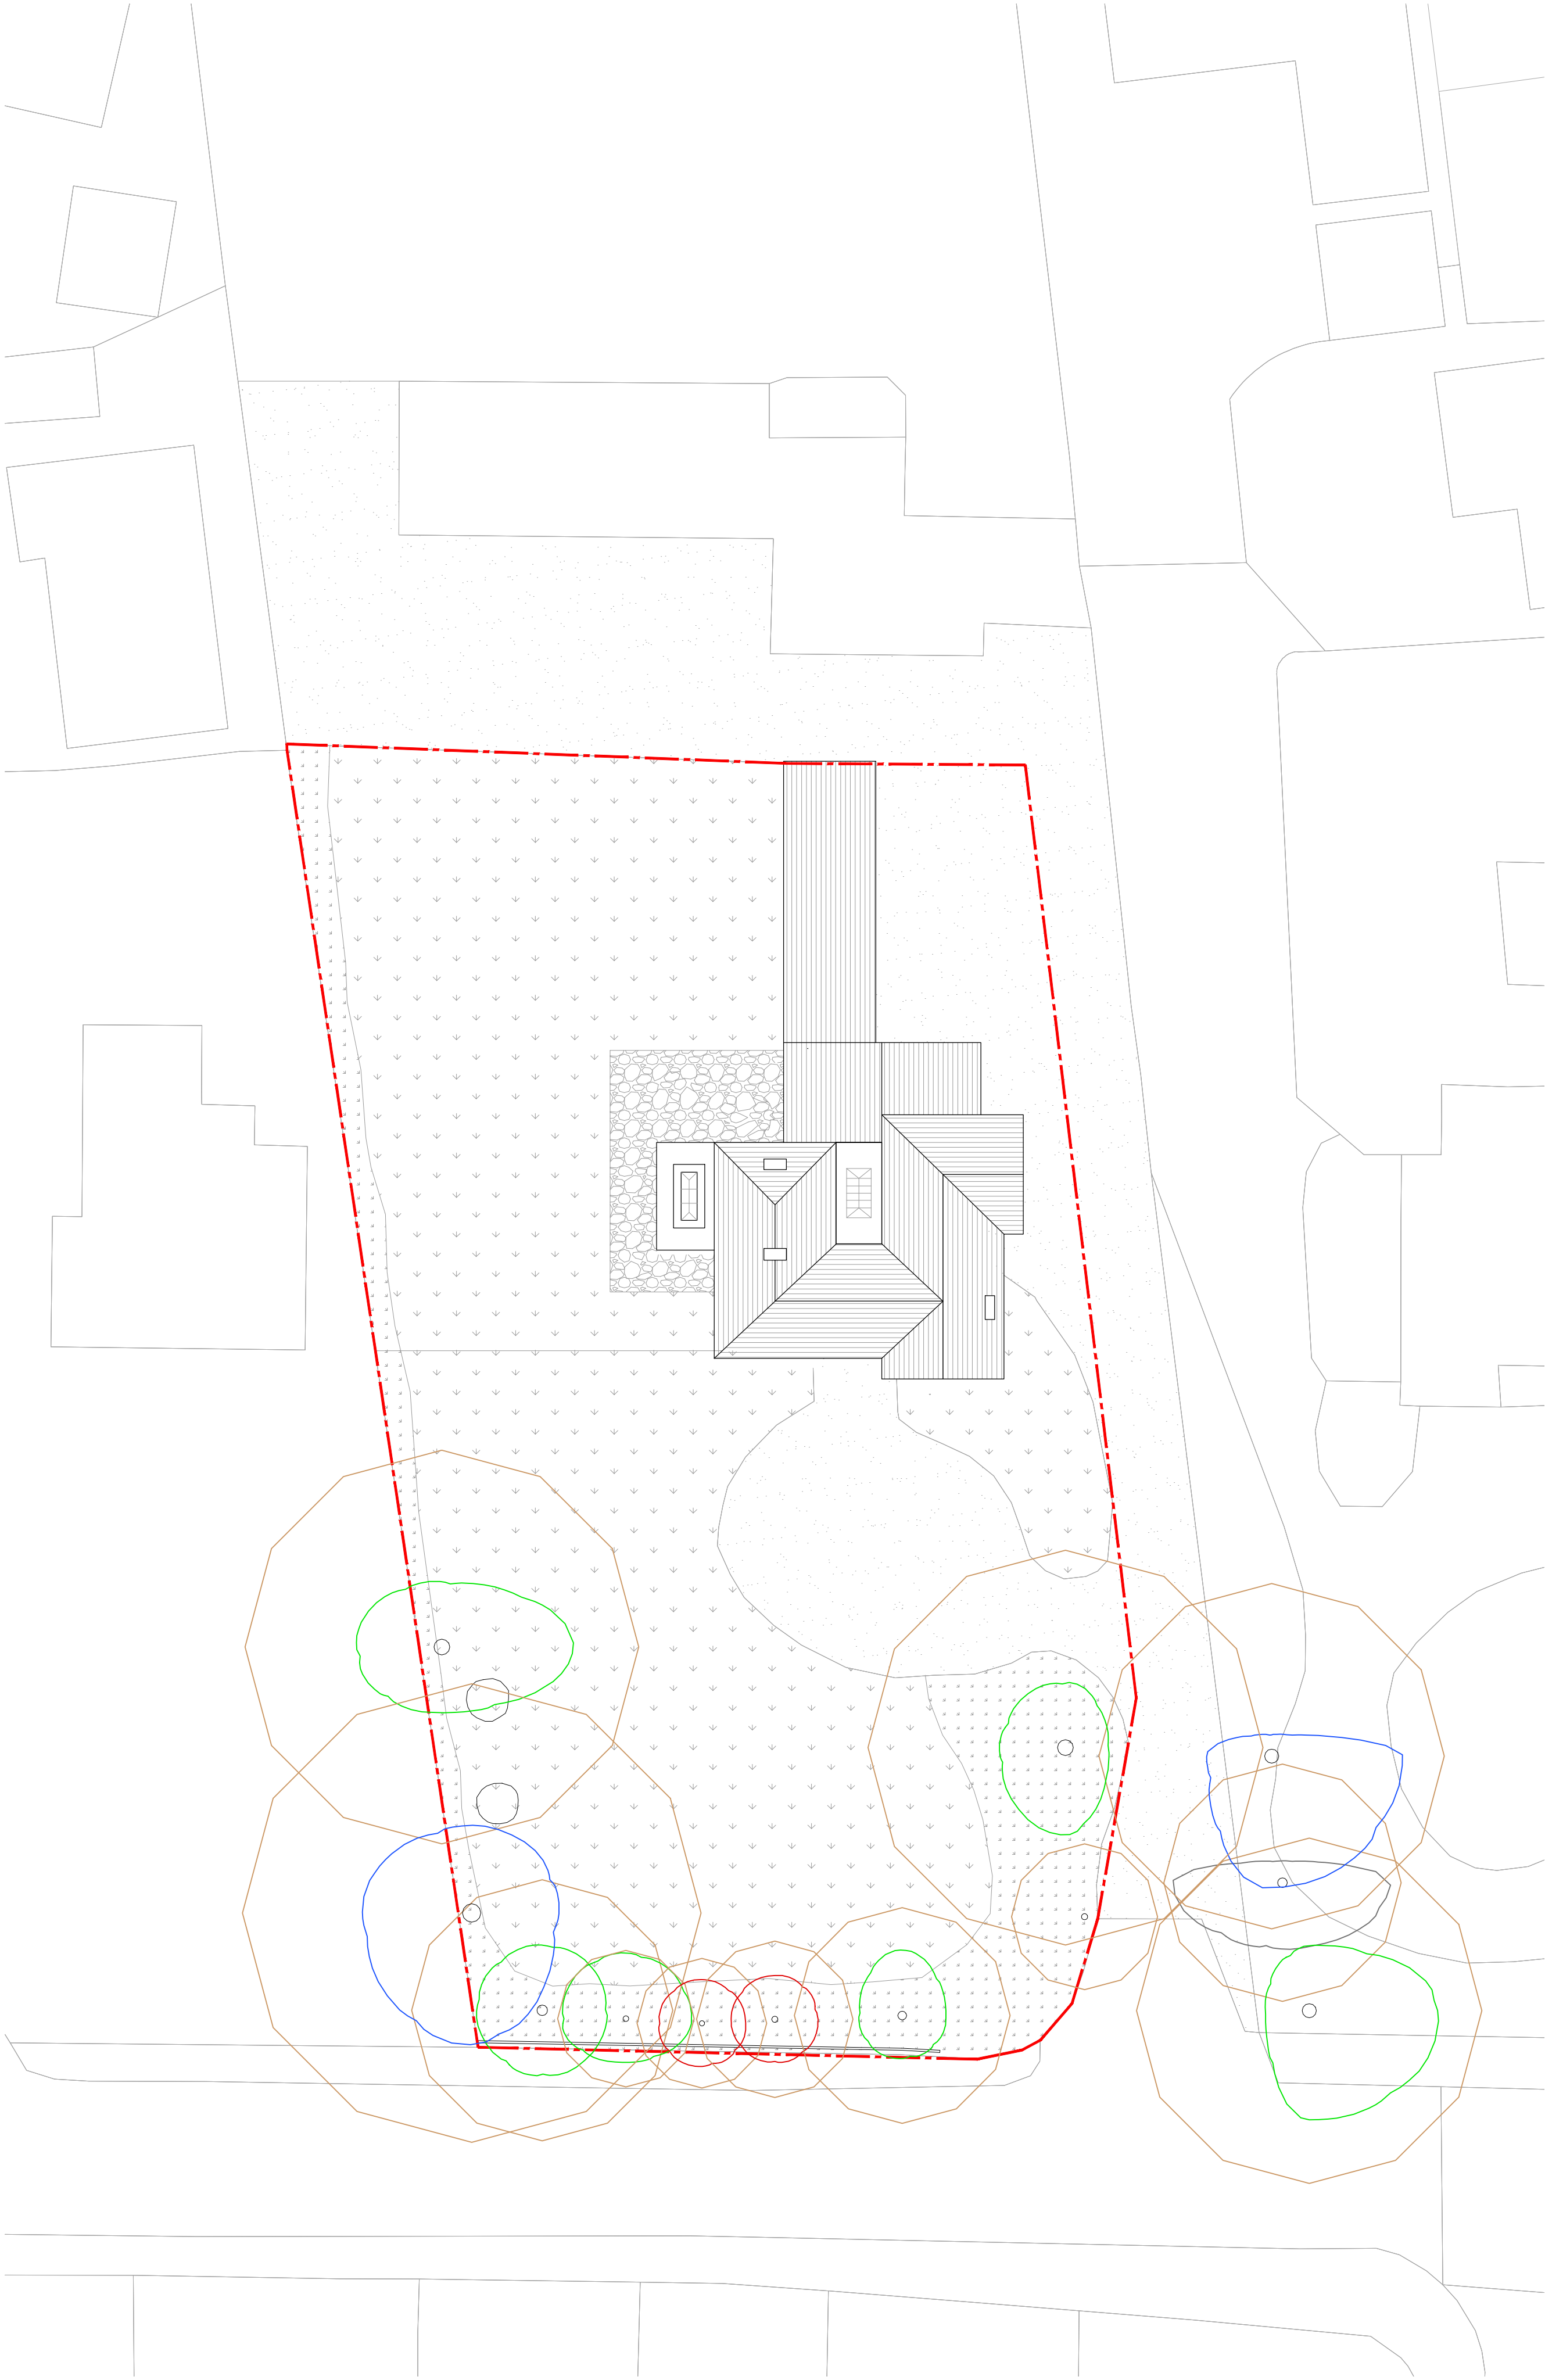

Existing Site Plan

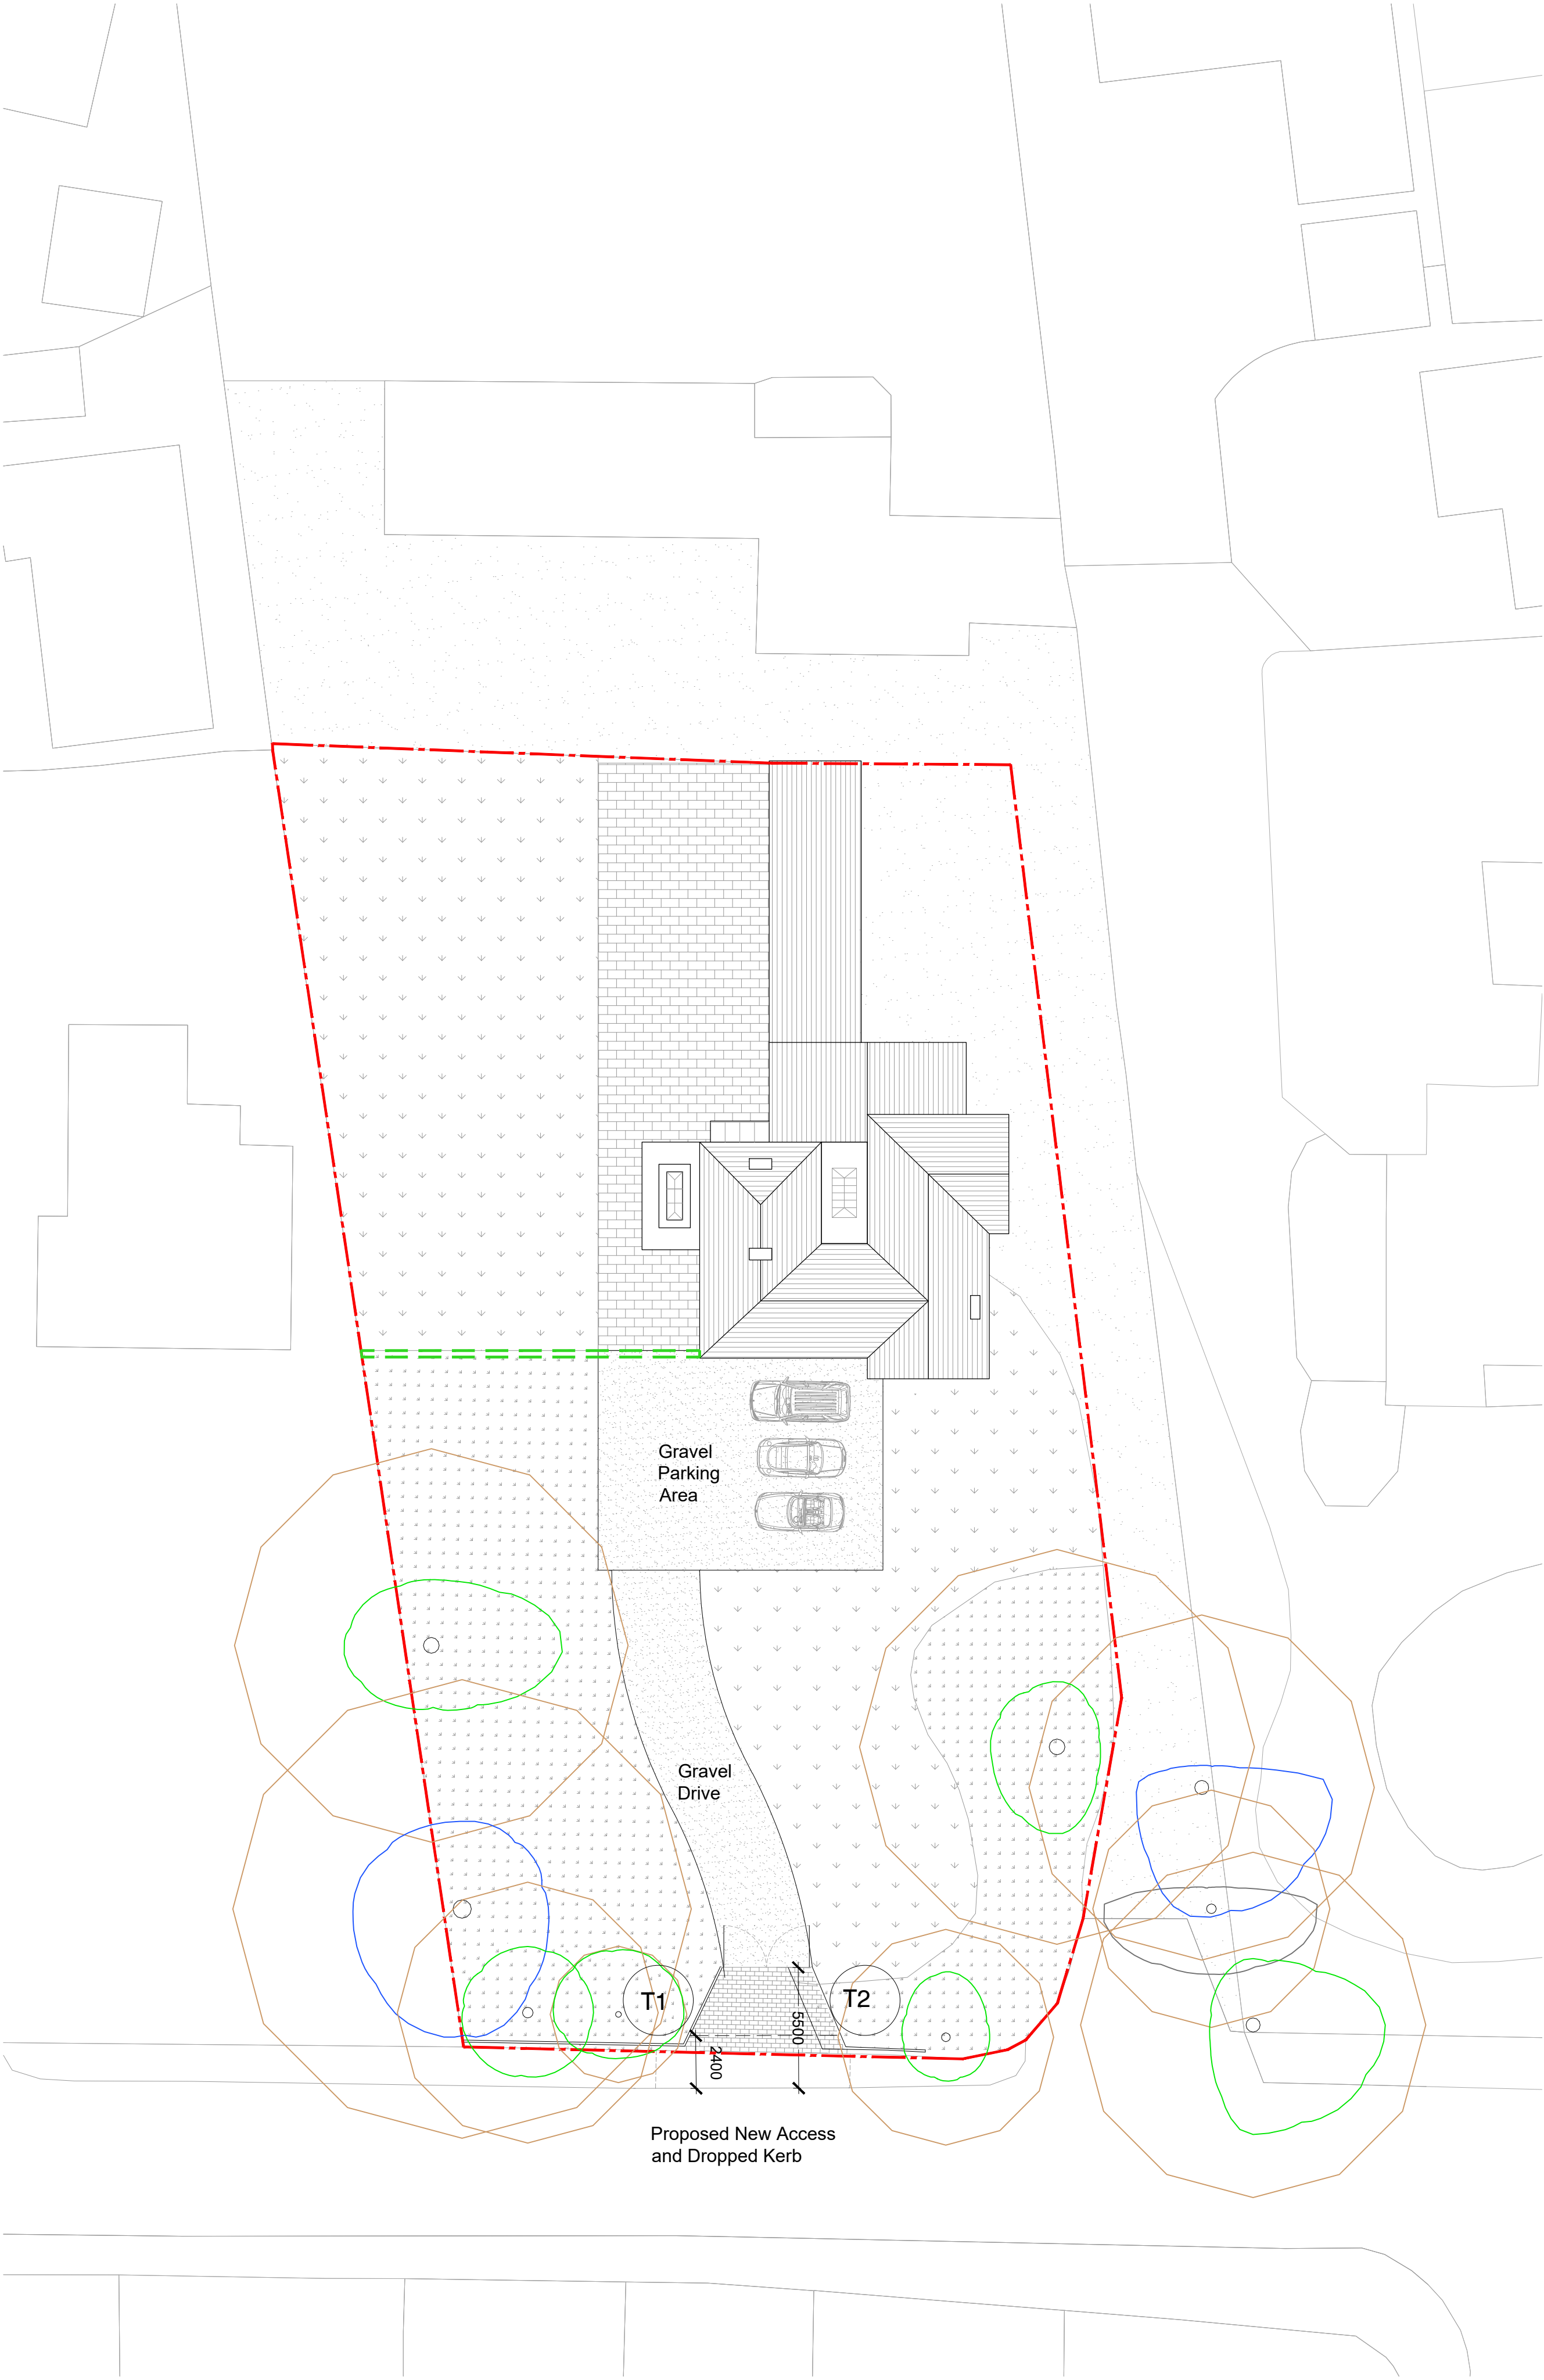

Proposed Site Plan

This drawing is for indicative representation only and should not be used for any purposes other than planning. Do not scale from, or use this drawing for construction.

The contractor is to complete the detailed design for the purpose of construction and building regulations approval.

The Structural Engineer to carry out full assessment of scheme and provide all calculations for building control approval prior to starting construction.

CDM REGULATIONS 2015. All current drawings and specifications for the project must be read in conjunction with the Designer's Hazard and Environment Assessment Record.

All intellectual property rights reserved.

0248

0

2

4

8

12

16

20

N

Notes:

Proposed planting:

Yew hedge

T1. Blackthorn tree

T2. Hawthorn tree

28/08/24
15/08/24
11/04/24
21/02/24
15/02/24
05/12/23
Date

Layout of parking area and drive updated
The survey information added
Parking area updated
Updated with proposed planting
Updated following client comments, issued for planning
Updated following client comments
First issue for planning
Comment

F
E
D
C
B
A
Revision

Project Title

33 Chester Road
Extension

Drawing

Existing and Proposed
Site Plans

Purpose of Issue

Planning

Scale

1:50@A1 / 1:100@A3

Date

05/12/2023

Drawing no.

2125_2200

Rev.

F

James Mather Architecture
Unit 7, Astra Road,
Trafford Park,
Manchester
M17 1SU
07512 054 068
james@m-a.co.uk

JMA

Architecture & Design