




Z:\0840 - Phillips - Berris\Drawings\0840 - GA as Proposed Regs PD OPTIONS.rvt

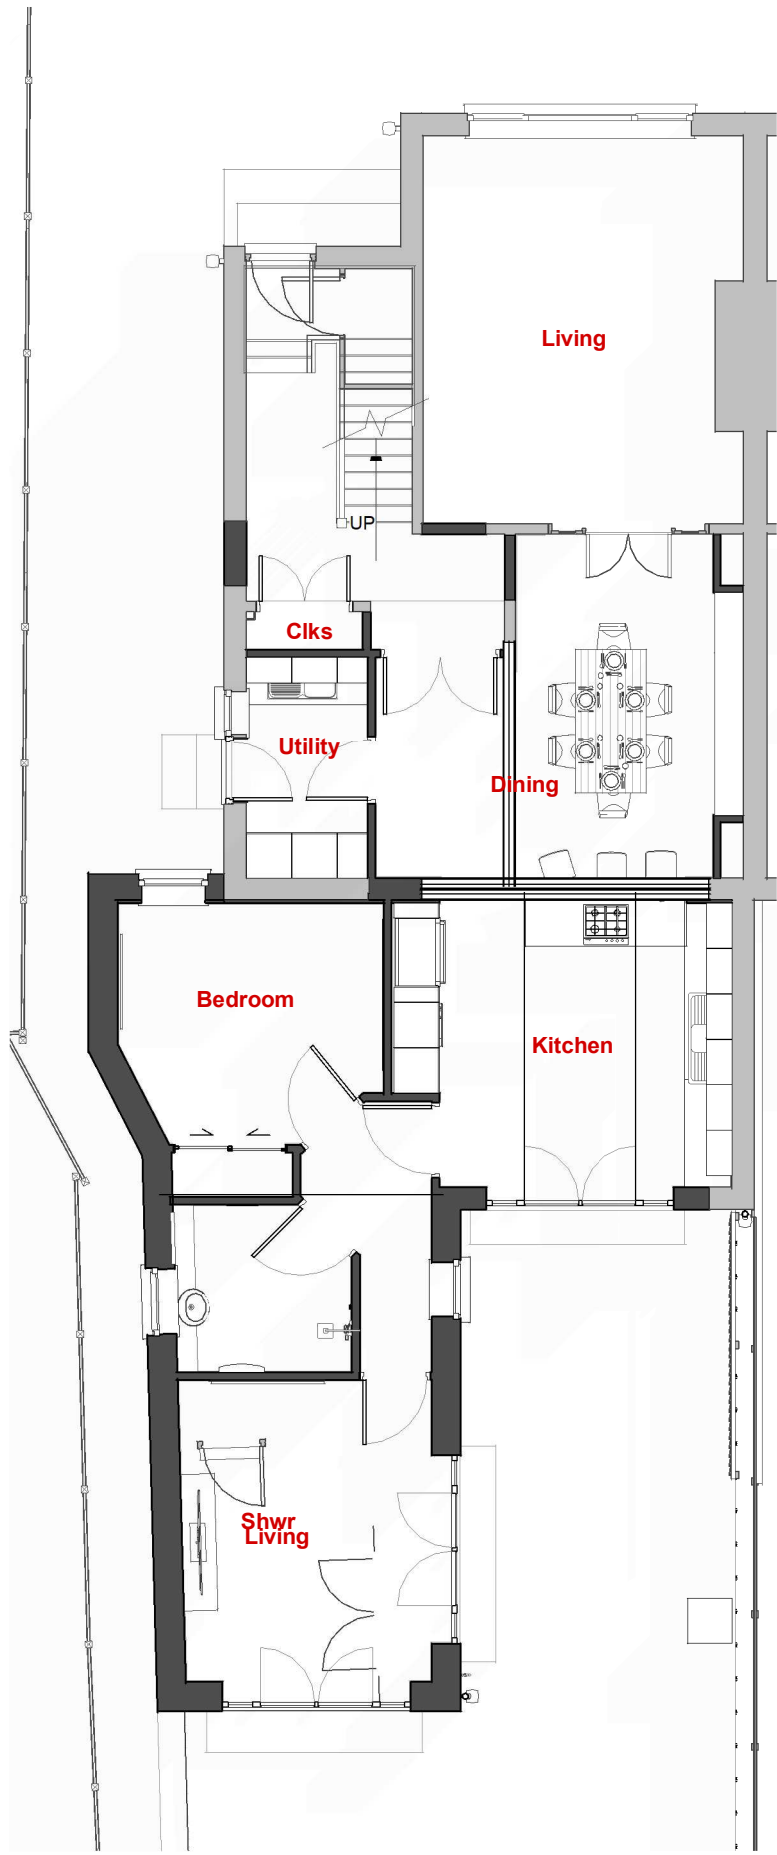

GROUND FLOOR PROPOSED
Scale: 1 : 100

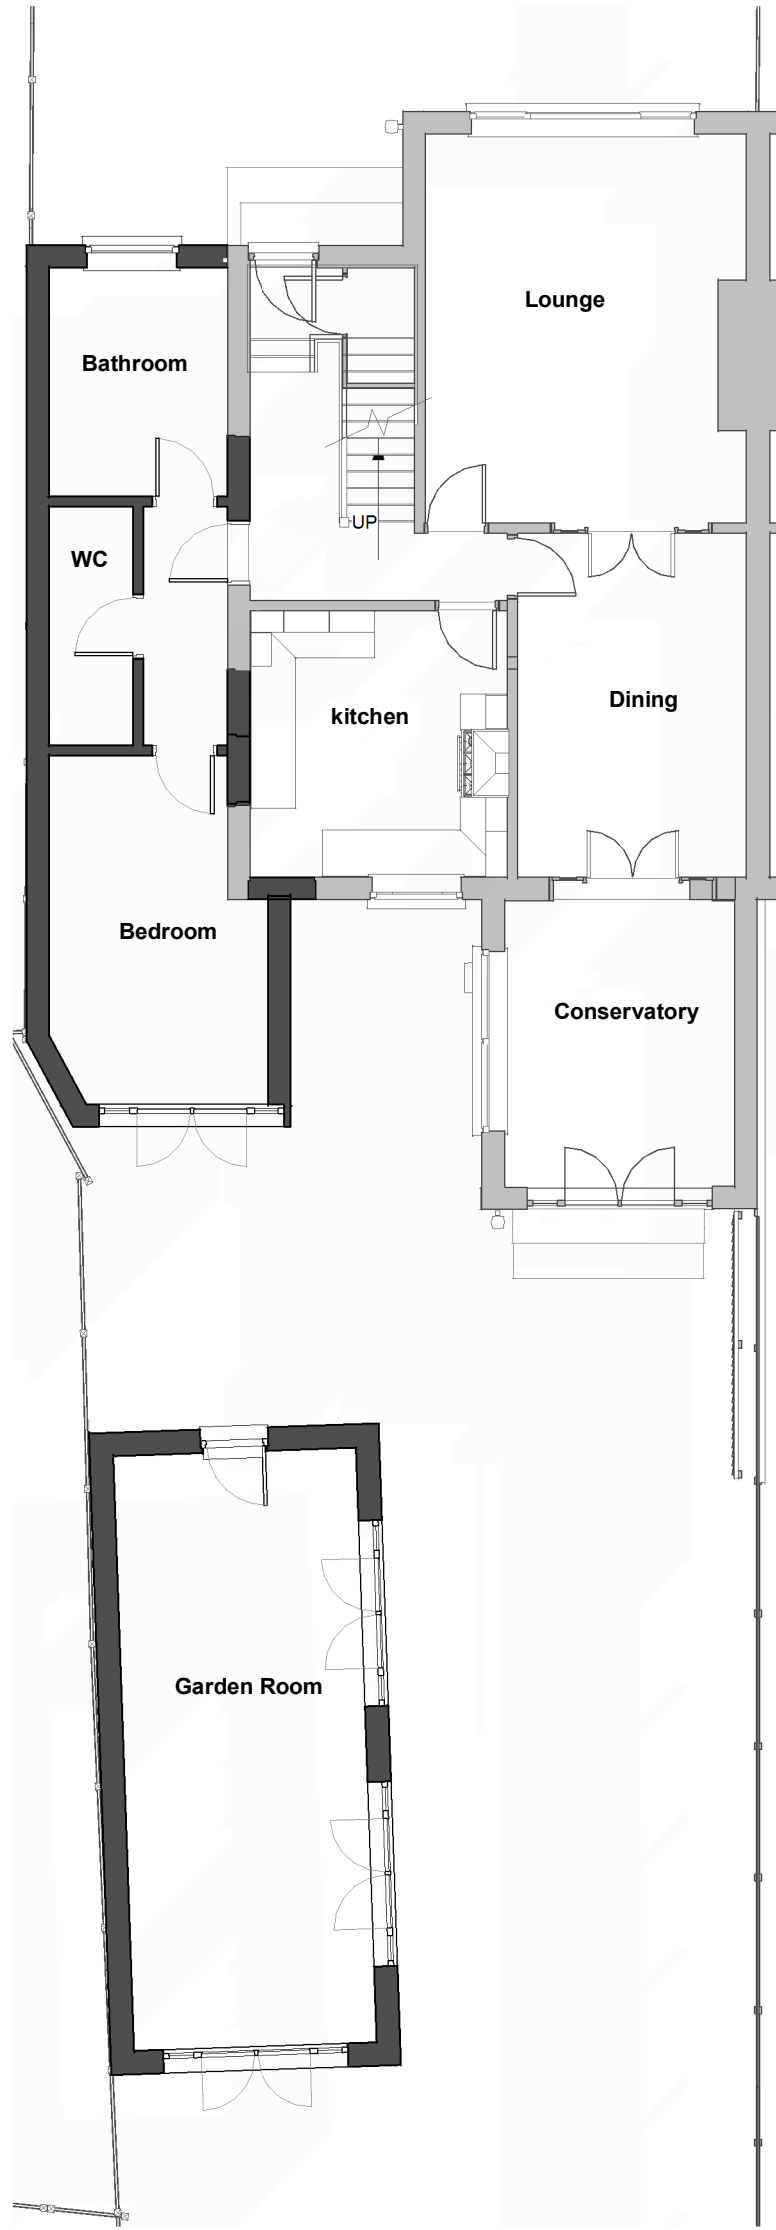

GROUND FLOOR PERMITTED DEVELOPMENT
Scale: 1 : 100

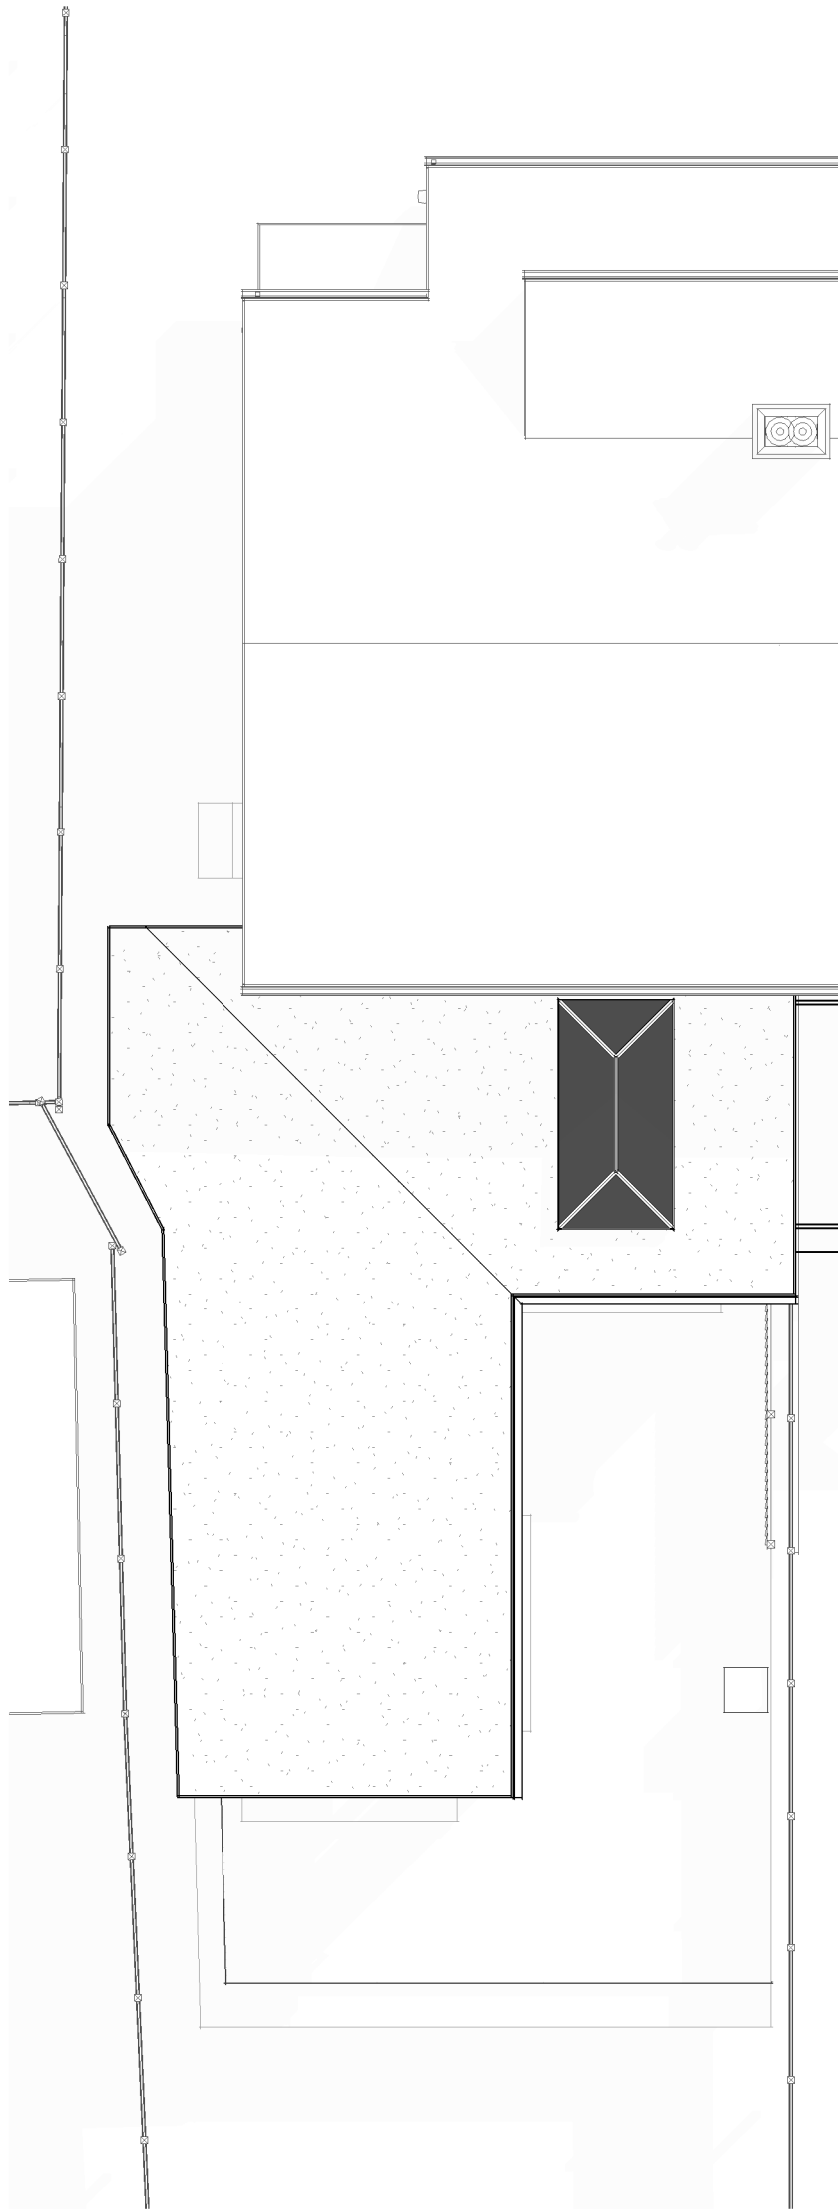

ROOF PLAN PROPOSED
Scale: 1 : 100



ROOF PLAN PERMITTED DEVELOPMENT
Scale: 1 : 100

Copyright © 2021 City Architectural Ltd. - All rights reserved.

**DO NOT SCALE FROM PRINTS
USE FIGURED DIMENSIONS ONLY.**

The contractor is to check all dimensions on site prior to commencing setting out works and report any discrepancies.
DO NOT PROCEED IN THE EVENT OF A DISCREPANCY

Rev	Date	Revision Description
-----	------	----------------------

CityArchitectural Ltd.

R.I.B.A. Chartered Architects
22 Becketts Lane, Chester, CH3 5RN
Tel: 01244 341 662

info@cityarchitectural.co.uk
www.cityarchitectural.co.uk

Project: **Extension and Alteration**

Drawing: **PD Plan Comparison**

Client: **Mr M Phillips**

Sheet Size: A1L Scale: as shown at A1

Project / Drawing / Revision
0840 / PL05

10/07/2024 12:43:26