



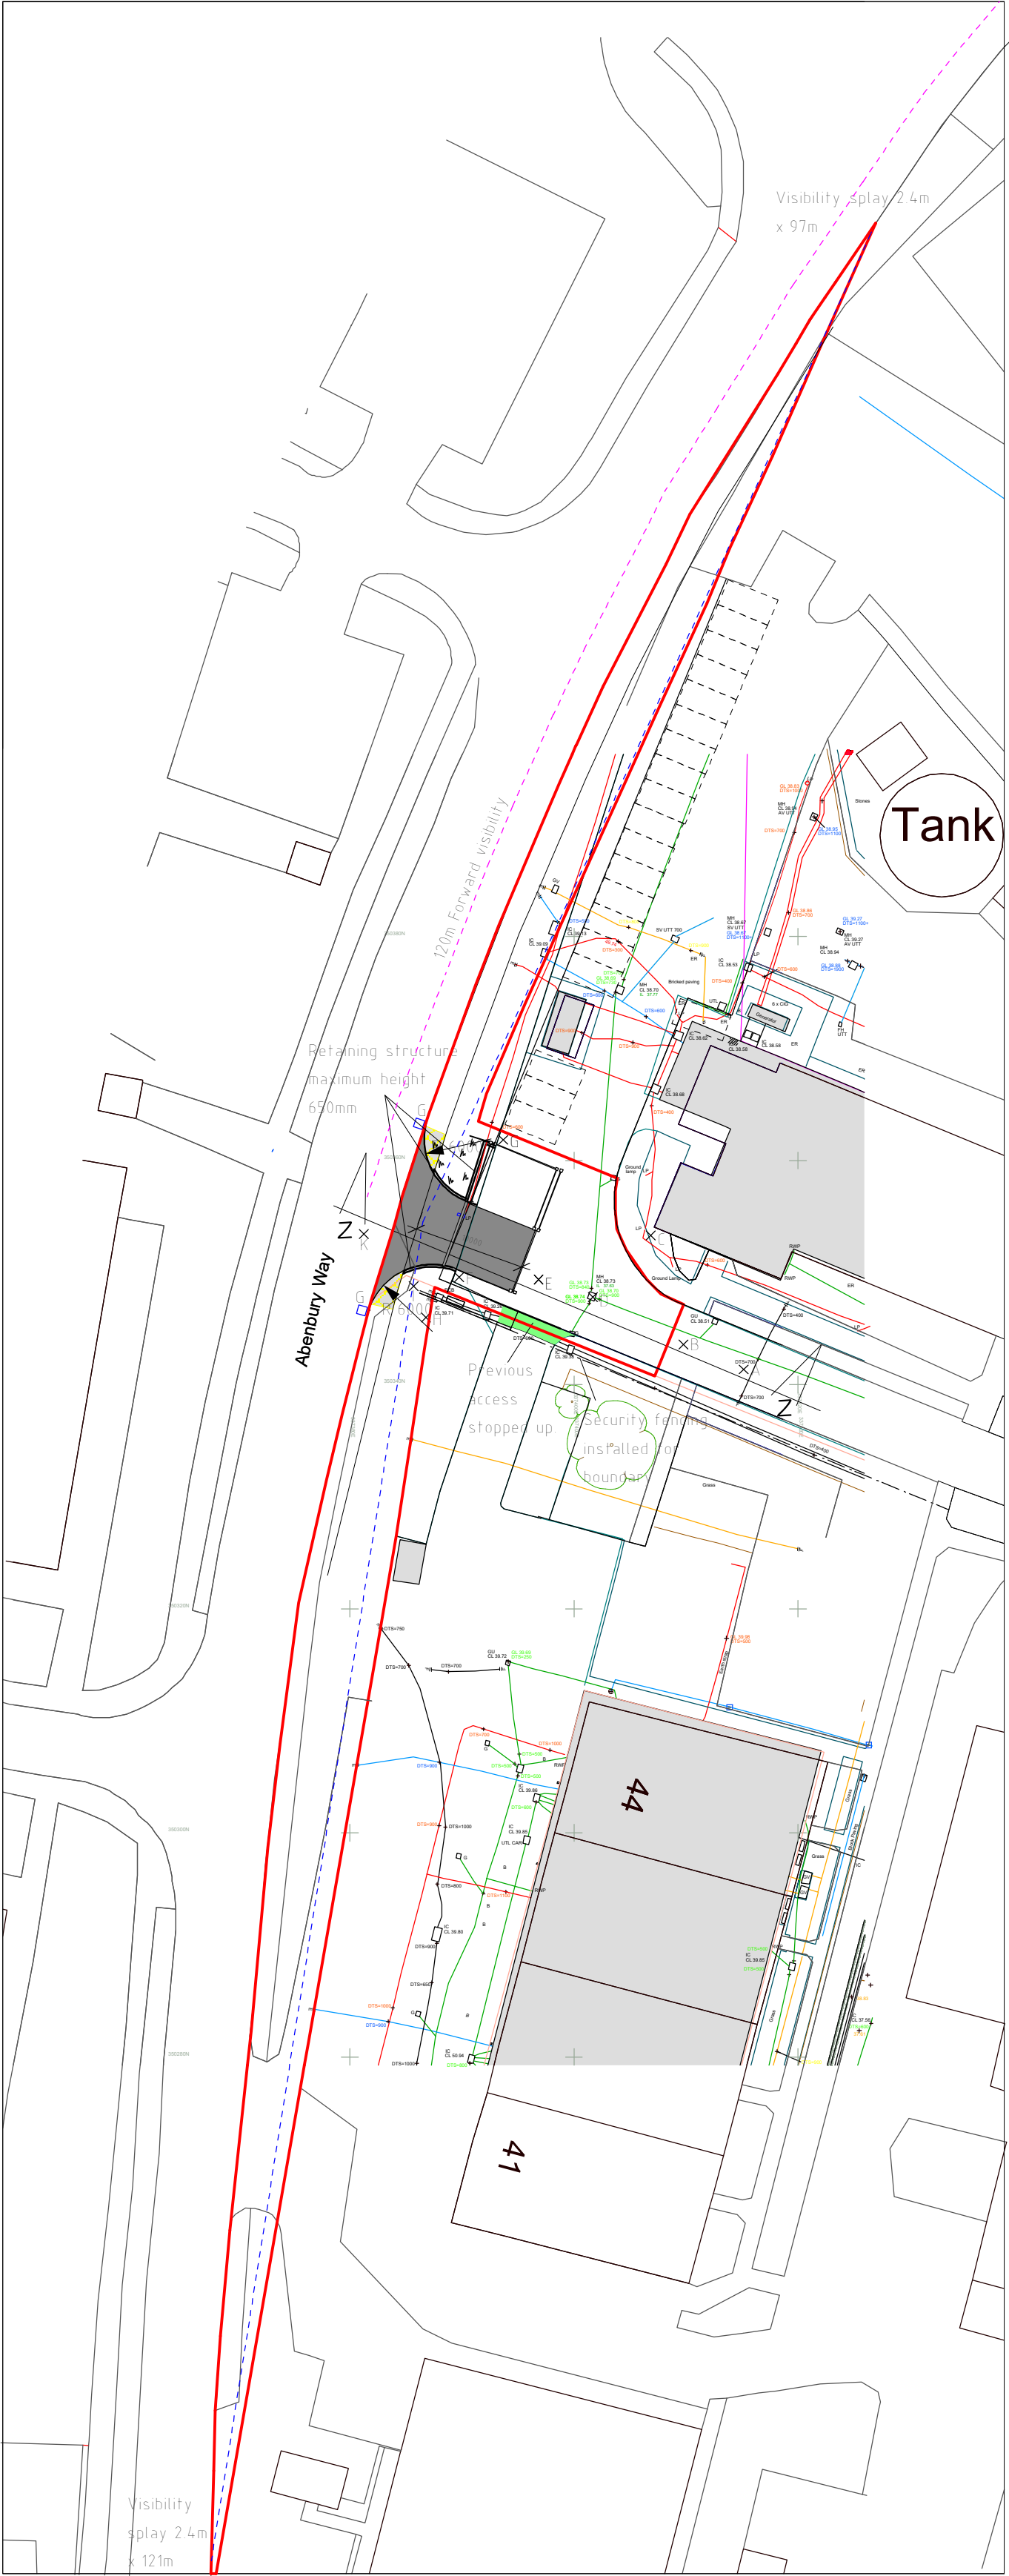

Site Plan 1:500

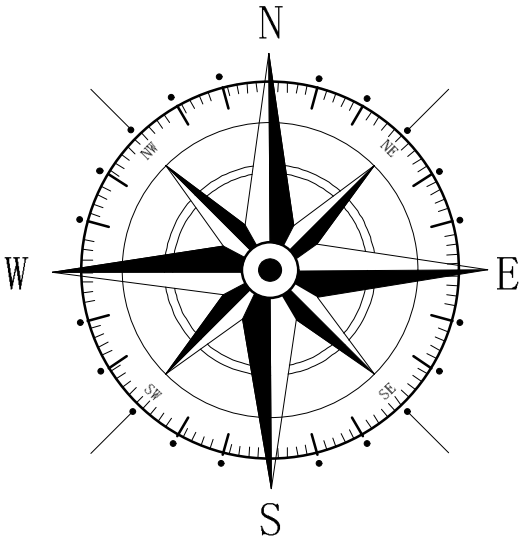

KEY	
	Application Site
	Tactile paving

Rev	Date	Detail	Initial

Project: Proposed Alterations to, Ipsen Biopharm Ltd Unit 9, Ash Road North, Wrexham, LL13 9UF	
Title: Highways Plan	Scale: (A1) 1:500

Drawn By: D.J.Edwards	Date: July 2024
Drawing No: 1008/004	Sheet: 1 of 1

Office 3K4,
Redwither Business Tower,
Wrexham. LL13 9XT
Tel: 01978 356500
www.blueprintarchitectural.com
© copyright all rights reserved