



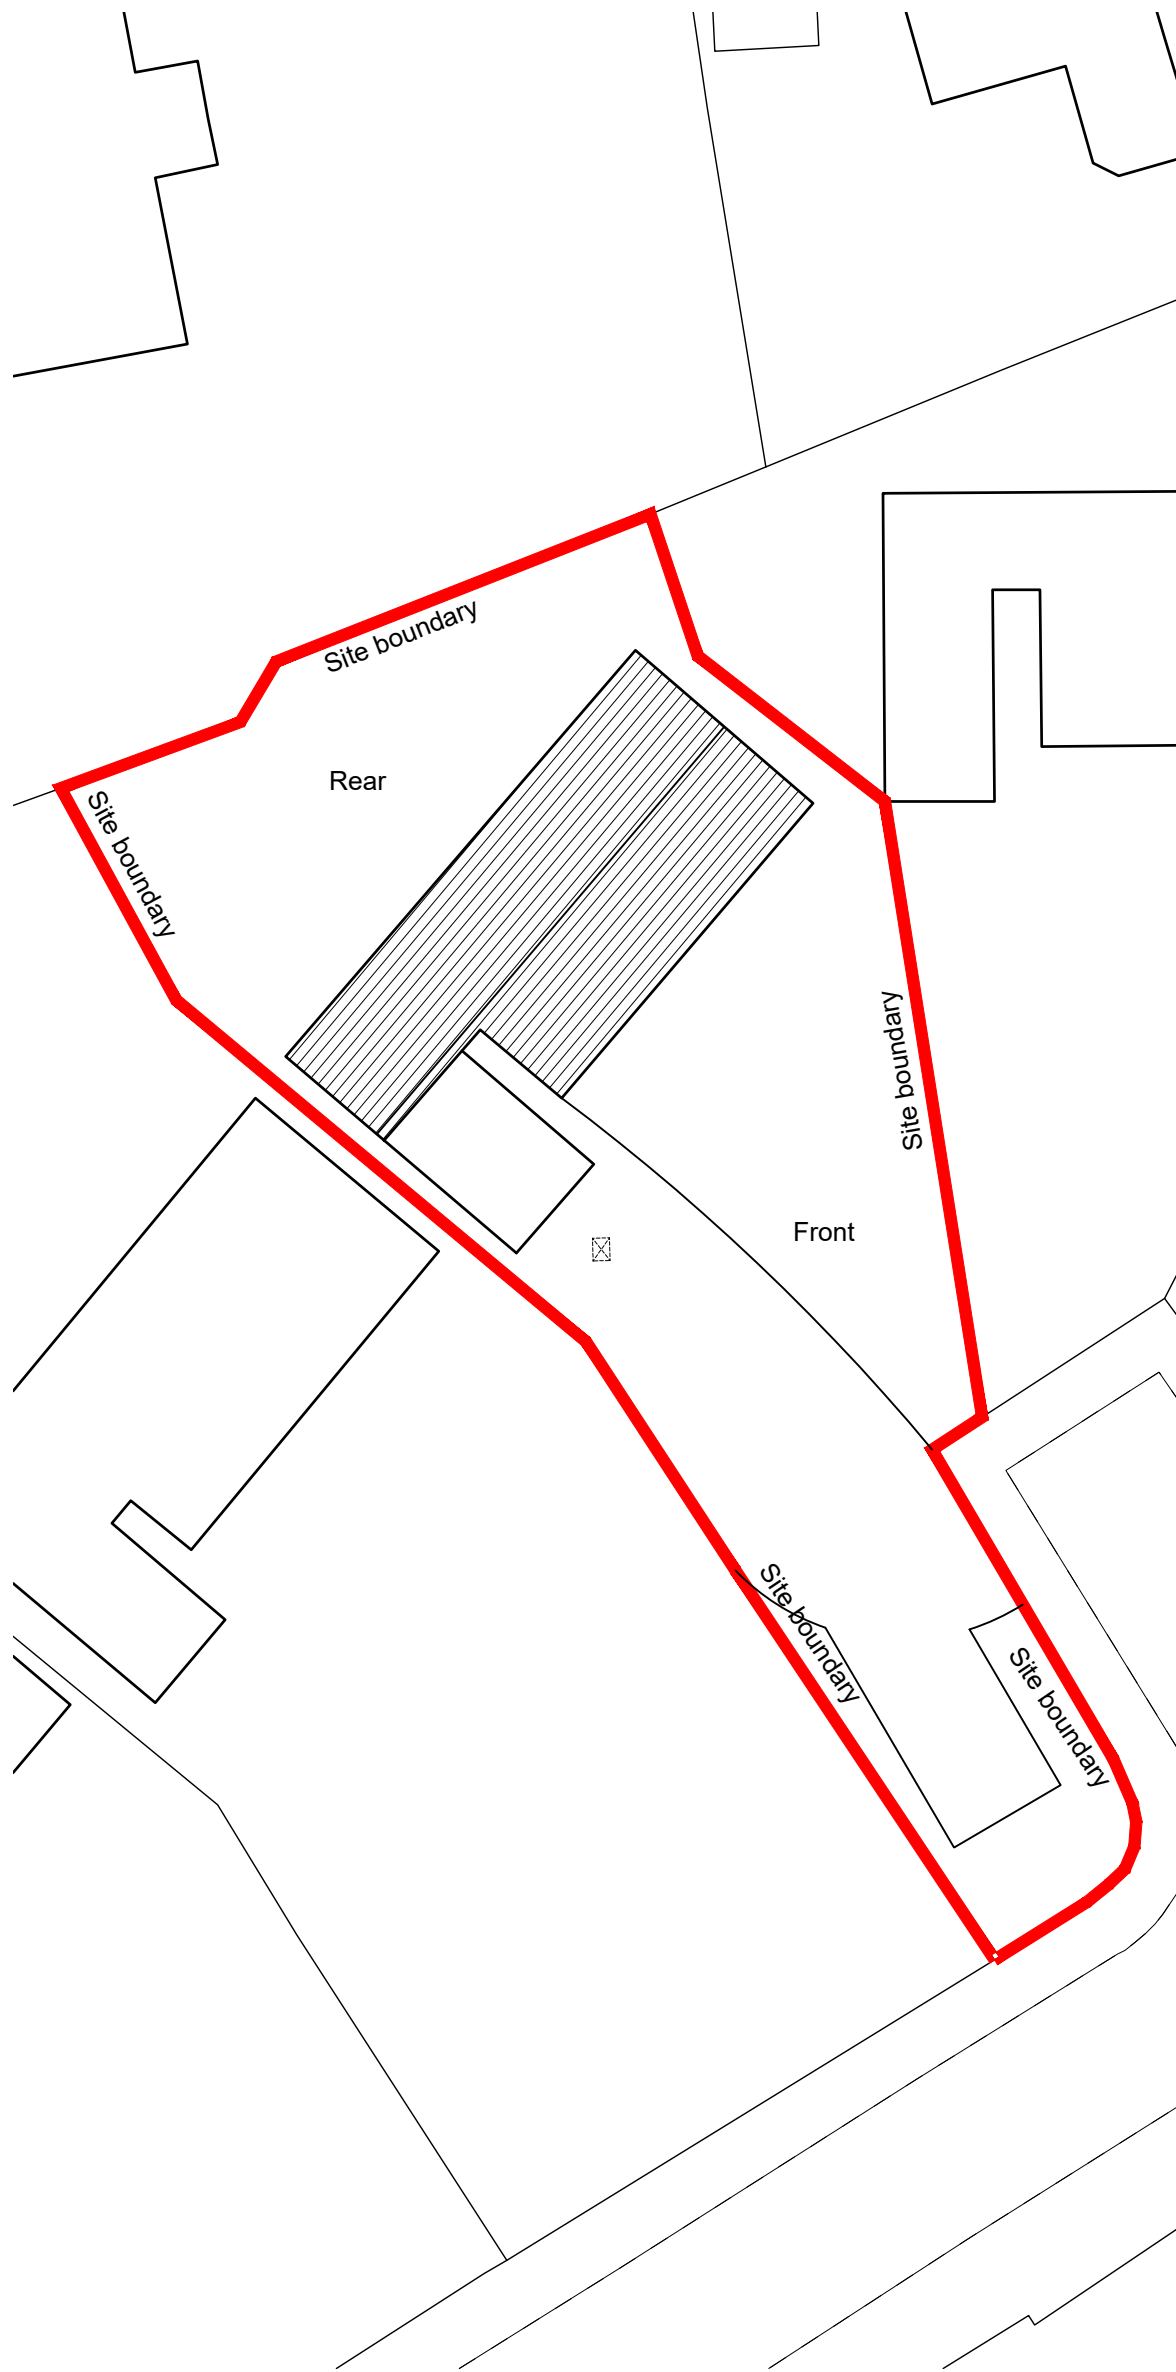


Existing Site plan 1:200

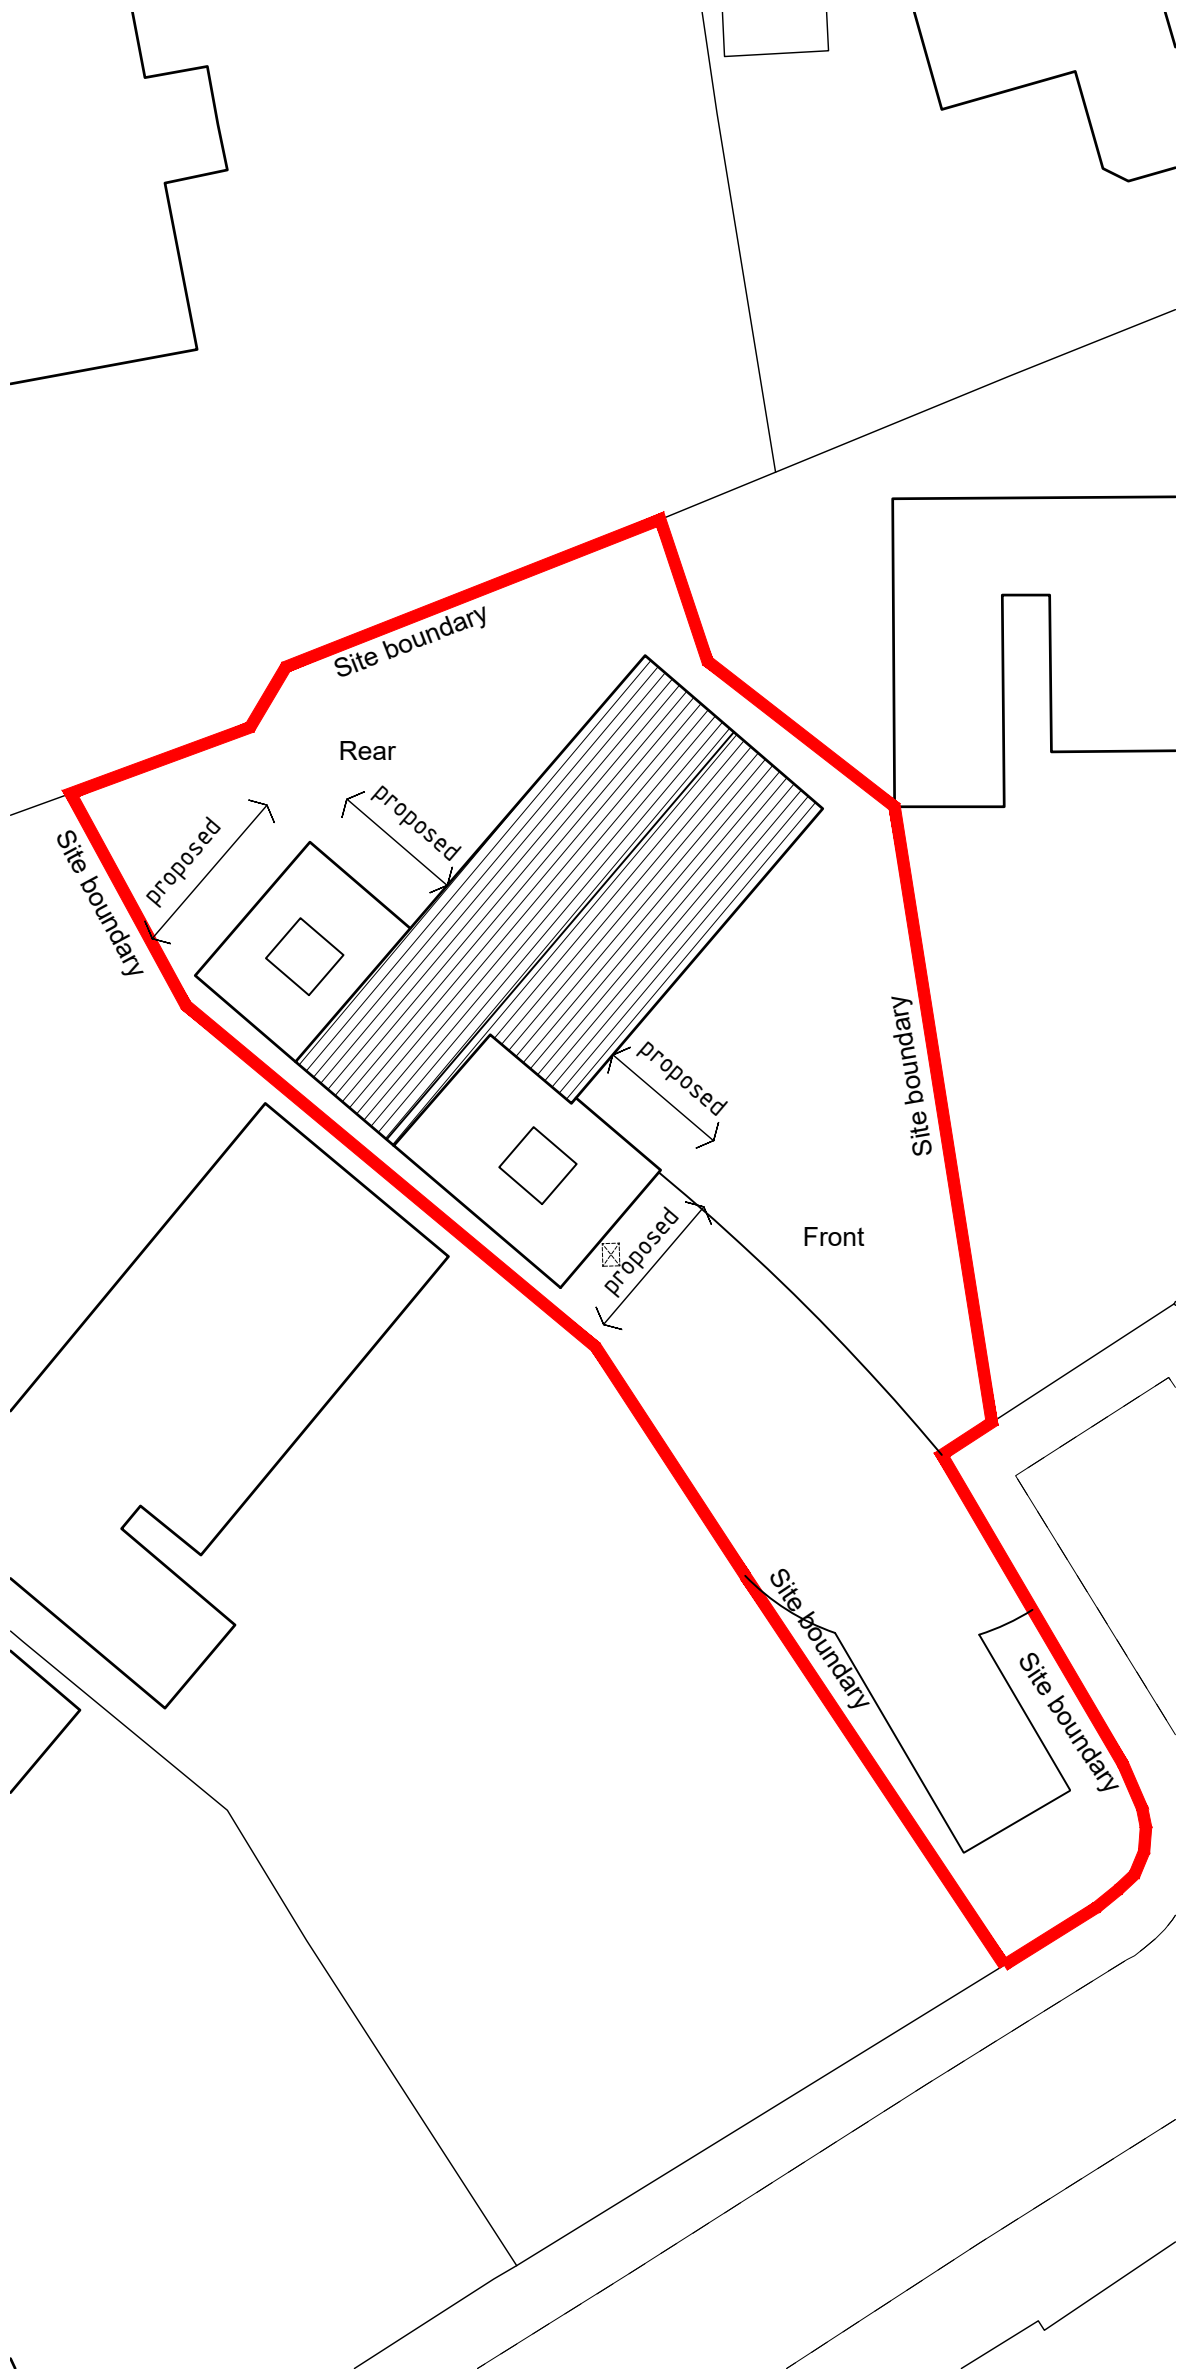

Proposed Site plan 1:200



Site location plan 1:1250

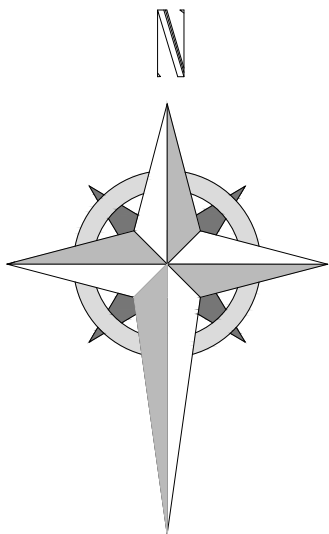



HDS Architectural Services, The Foundry,
15 Yorke Street, Wrexham
LL13 8LW
Tel: (01978) 345250
www.hdsarchitectural.co.uk

Project; 4 Oaklands Ave, Wrexham, LL13 9EW	
Title; Site location plan	Scale (A3); 1:200/1250
Dwg No; OA/PD/05	Date; 13.09.23
Revision;	