



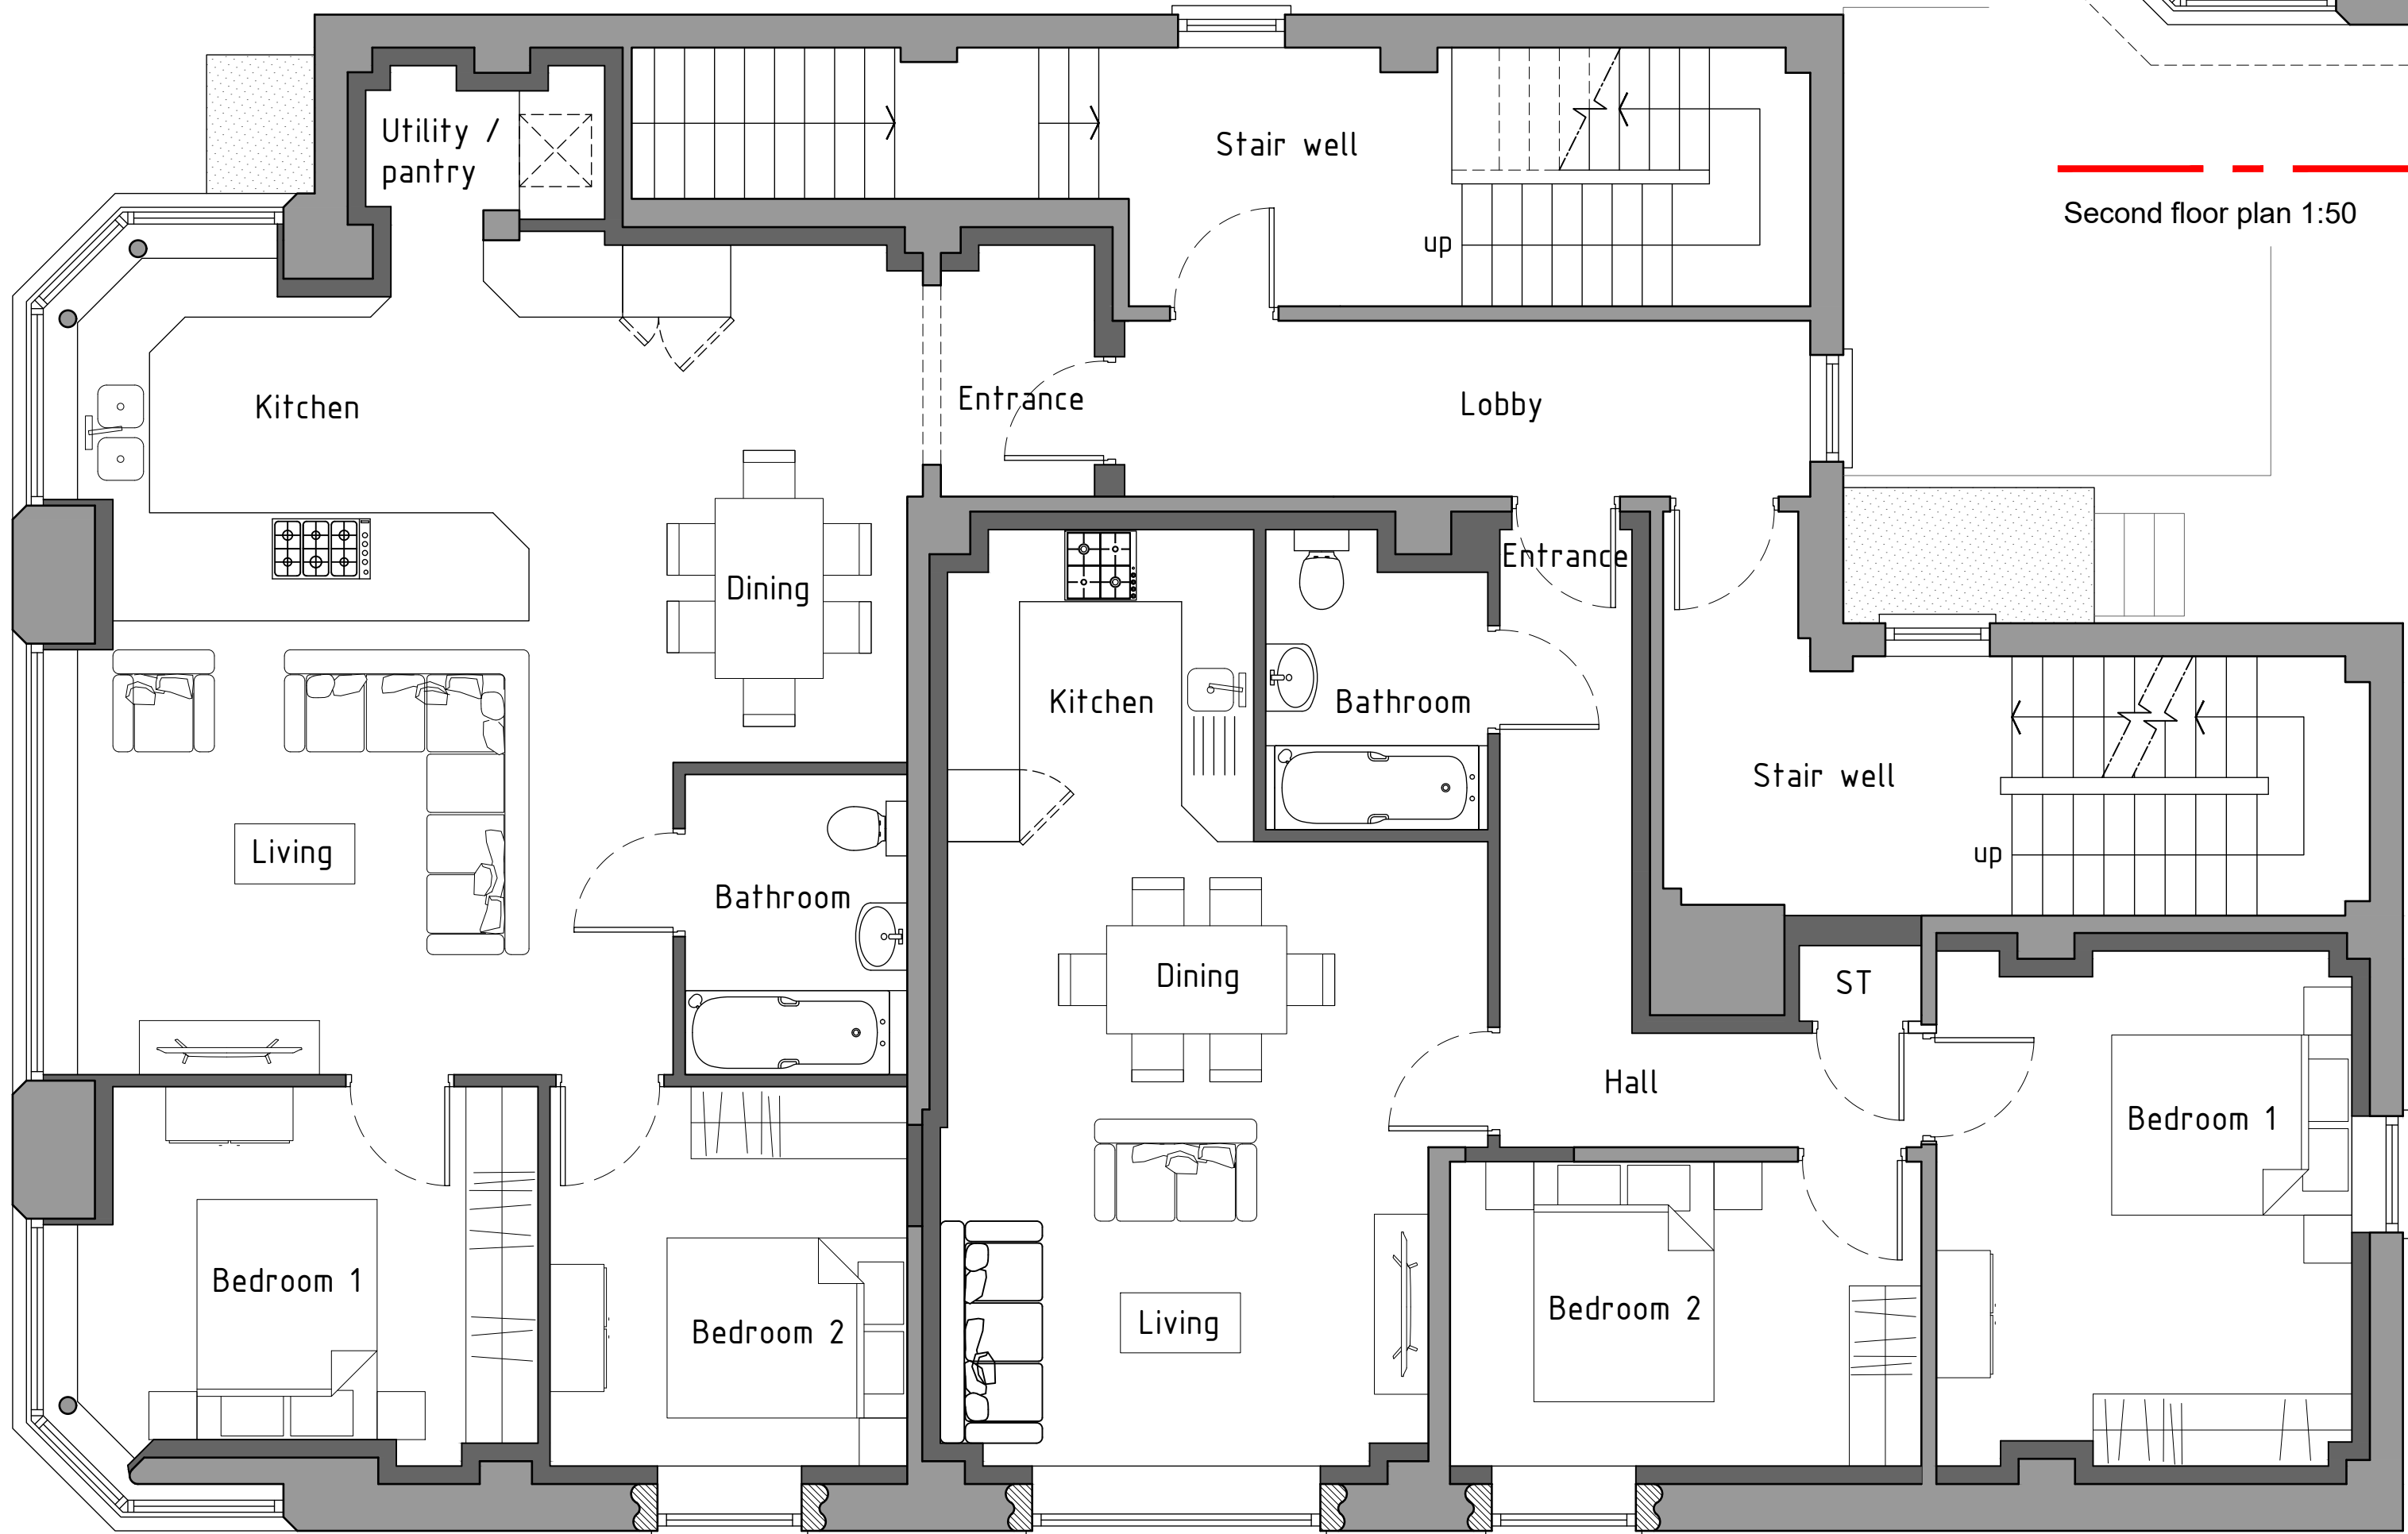

First floor plan 1:50

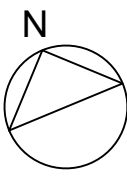

Second floor plan 1:50

Proposed



HDS Architectural Services, The Foundry,
15 York Street, Wrexham
LL13 8JW
Tel: 01978 545250
www.hdsarchitectural.co.uk

Project; Wrexham Fish Bar, 6 Egerton Street, Wrexham, LL11 1LW	
Title; 03-Proposed First and Second floor plans	Scale (A1); 1:50
Dwg No.; WF/PD/03	Date; 20.03.24
Revision;	