



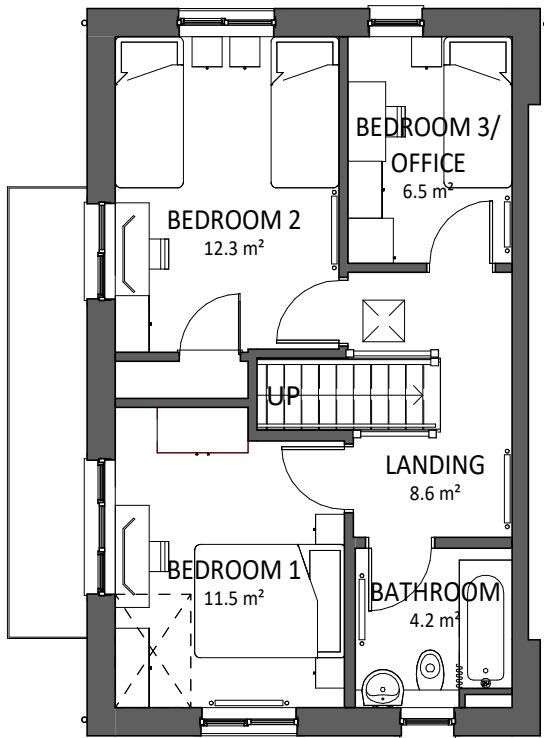

FIRST FLOOR PLAN

SCALE 1 : 100

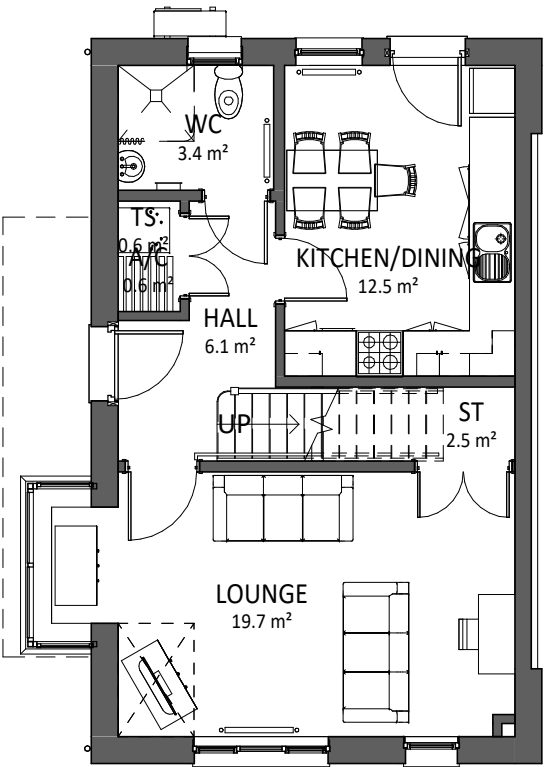

GROUND FLOOR PLAN

SCALE 1 : 100

- MATERIAL KEY
- ROOF TILES
 - BRICK
 - OFF-WHITE RENDER
 - BUFF ARTSTONE CILLS TO WINDOWS
 - WINDOWS AND DOORS - UPVC GRAPHITE
 - FACIAS, SOFFITS AND RWG'S - UPVC

REAR GABLE

SCALE 1 : 100


FRONT GABLE

SCALE 1 : 100



SIDE ELEVATION

SCALE 1 : 100

 

VISUAL SCALE 1:100 @ A3

Area Schedule (GIA) 5P3B SE	
FIRST FLOOR	46.6 m²
GROUND FLOOR	47.9 m²
94.5 m²	

PLOT 15,21,47

REV	DESCRIPTION	DATE	BY
A	REAR DOOR AMENDED; SINGLE WINDOWS FIXED; REAR WINDOW AMENDED	18/09/24	TB

THIS DRAWING IS THE COPYRIGHT OF AINSLEY GOMMON ARCHITECTS. CHECK ALL DIMENSIONS ON SITE. DISCREPANCIES TO BE NOTIFIED TO ARCHITECT. ELEMENTS OF STRUCTURE SHOWN ARE INDICATIVE AND FOR GUIDANCE. FINAL DESIGN TO BE AS STRUCTURAL ENGINEERS DETAILS AND SPECIFICATION. DO NOT SCALE FROM THIS DRAWING. WORK TO FIGURED DIMENSIONS ONLY.

PROJECT
BERSE RD, WREXHAM
for ADRA CYF

DRAWING TITLE
5P3B SIDE ENTRY (SIDE BAY)
PLANS AND ELEVATIONS
HANDED

SCALE	DATE	DRAWN	CHECKED
1 : 100 @A3	13/12/22	OR	SV

DRAWING STATUS
FOR TENDER

JOB No	DRAWING No	REVISION
C1091	110	A

AG | **A** **AINSLEY GOMMON ARCHITECTS**
THE OLD POLICE STATION, 15 GLYNNE WAY, HAWARDEN, CH5 3NS
Tel: 01244 537 100 | wales@agarchitects.co.uk | www.agarchitects.co.uk
Ainsley Gommon Architects Ltd. Registered in England & Wales No. 4187948
Registered Office: 1 Price Street, Hamilton Square, Birkenhead CH41 6JN

PRINTED: 18/09/2024 12:59:15

A3