




Pen-y-ddol

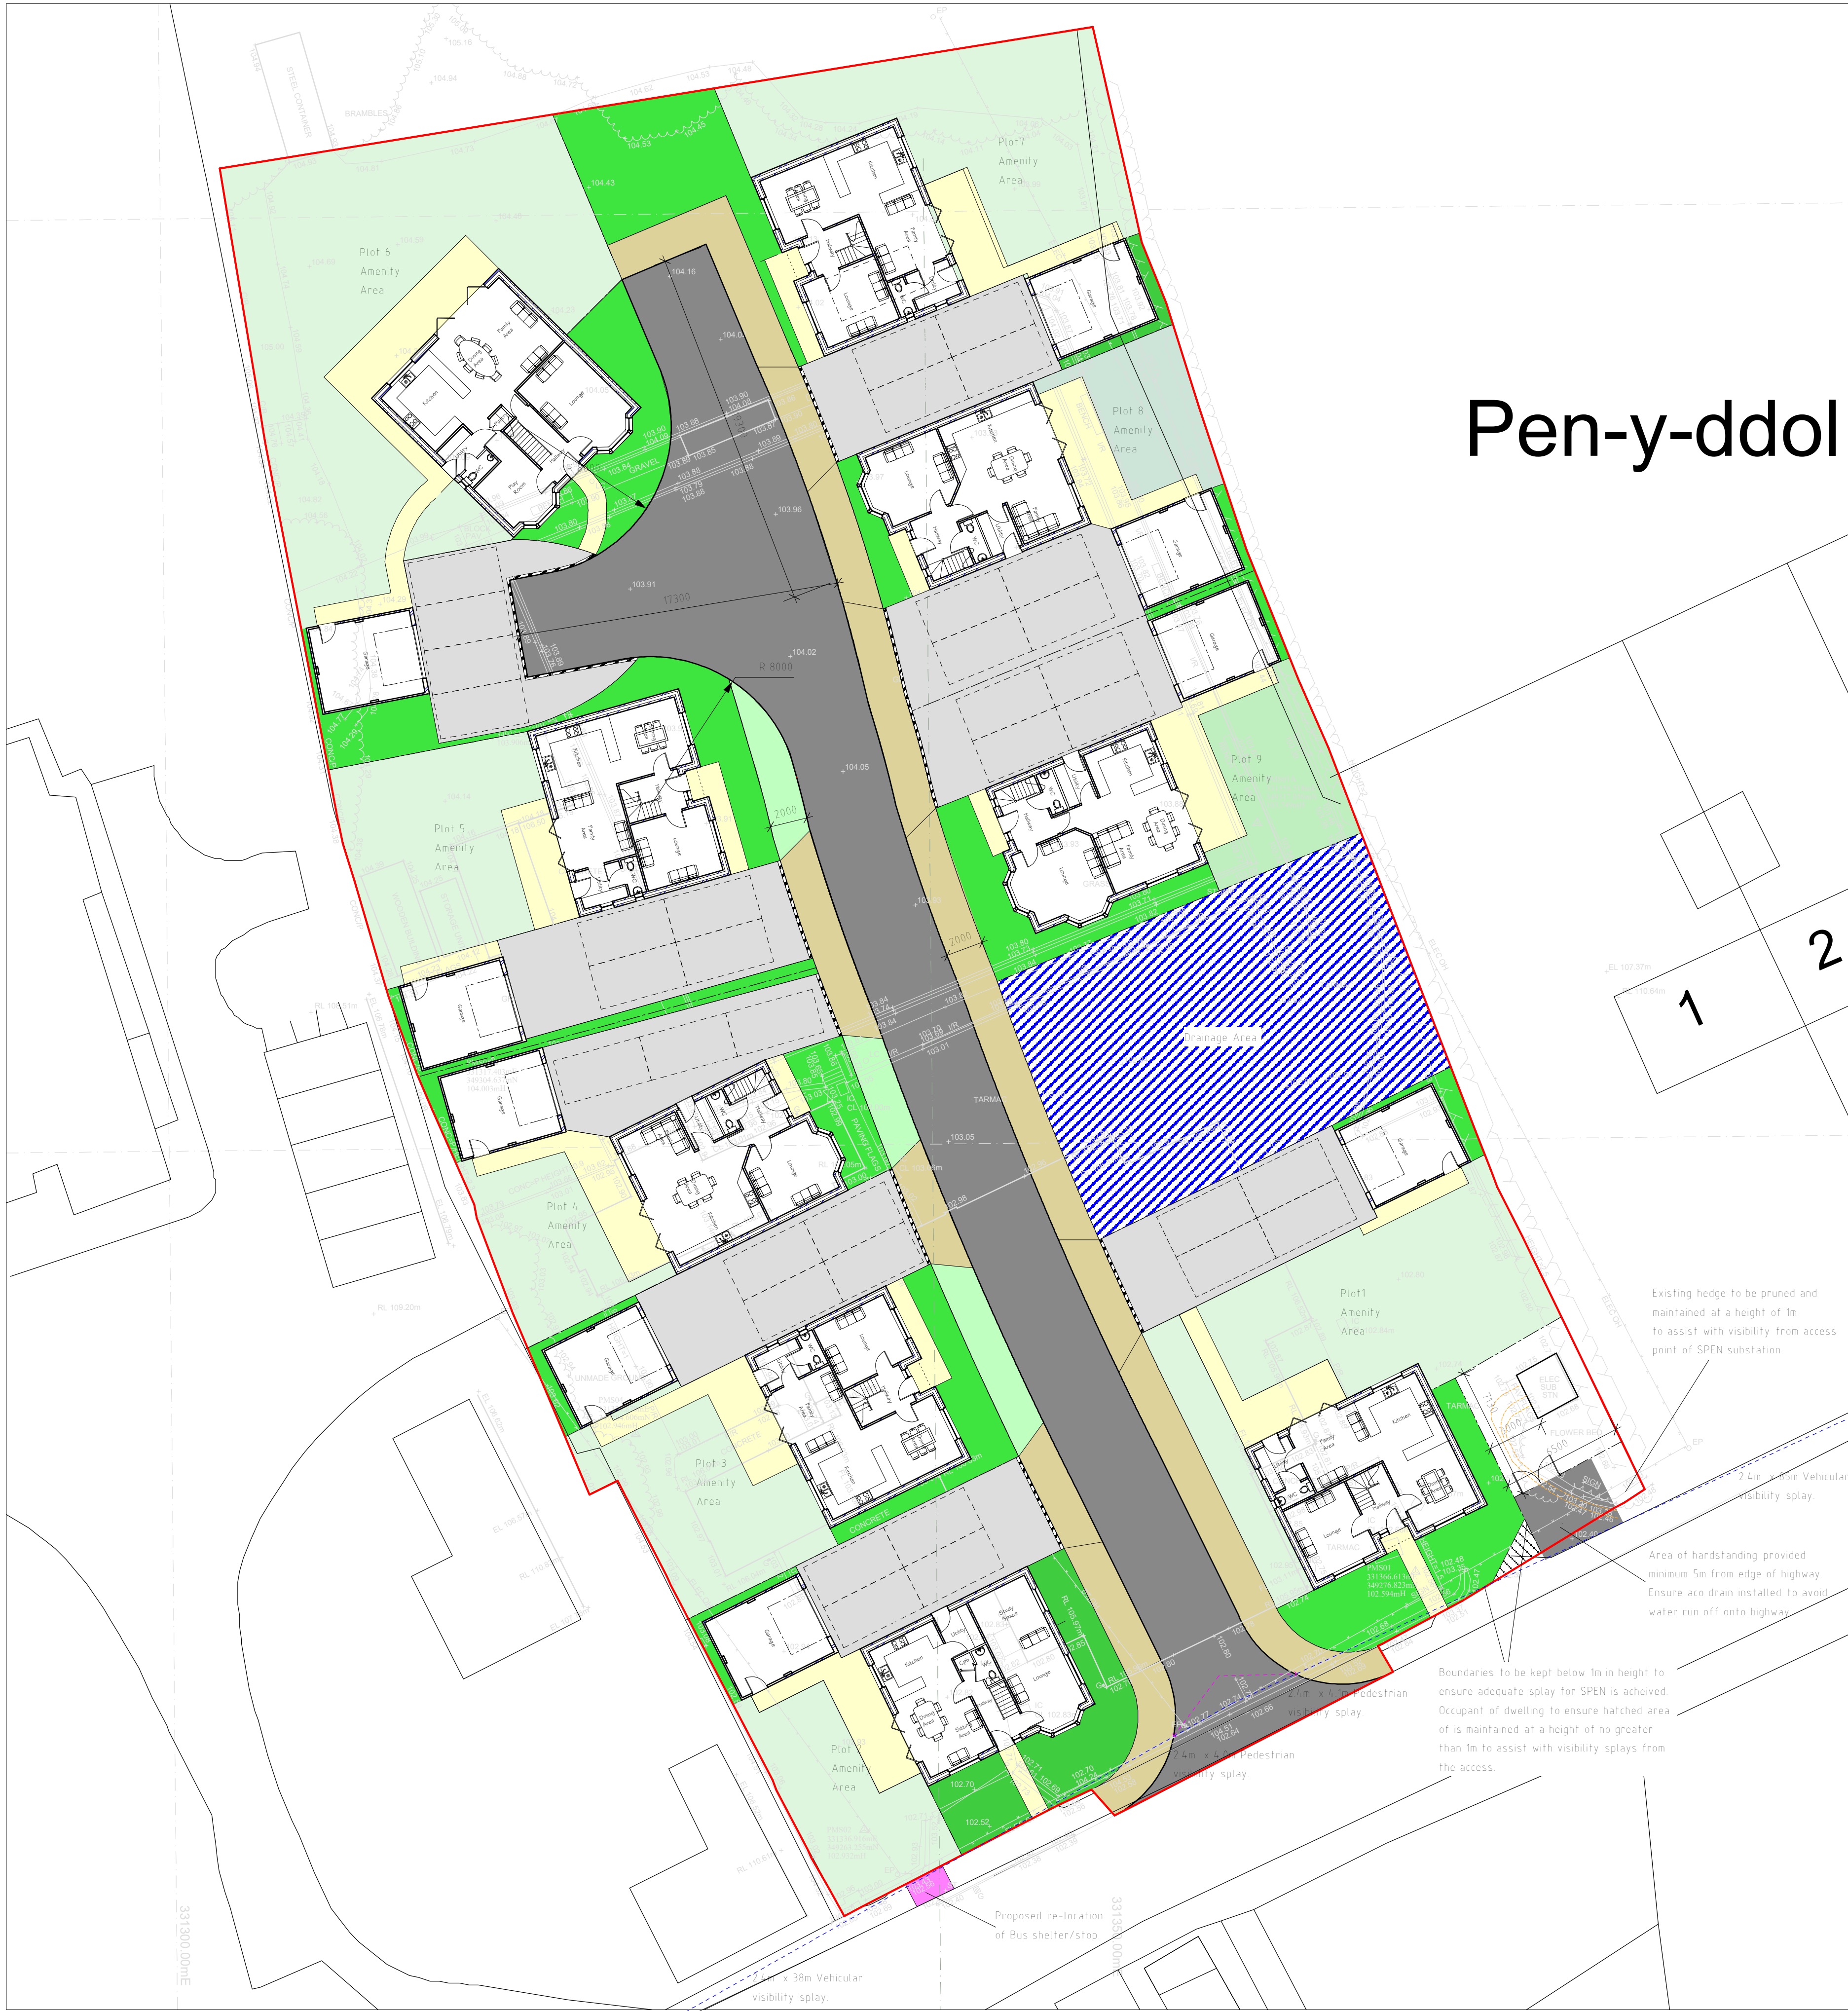

Site Plan 1:200



Location Plan 1:1250

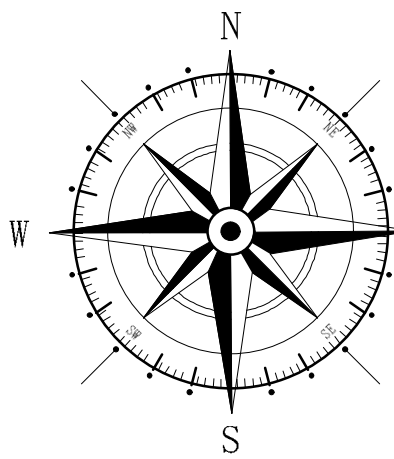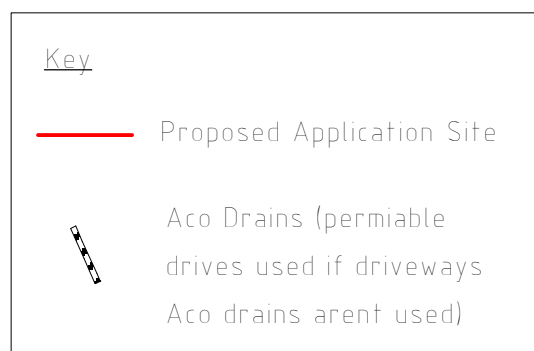

G	07/24	Highway Amends	D J E
F	07/24	Highway Amends	D J E
E	07/24	SPEN Access amends	D J E
D	06/24	Turning Head Amends	D J E
C	05/24	Highways Amends	D J E
B	03/24	Design Amends	D J E
A	09/23	Design Amends	D J E
Rev	Date	Detail	Initial

Project: Proposed Residential
Development at
Bersham Club, Bersham,
Wrexham,
LL14 4HS

Title:	Scale: (A1)
Planning: Site &	1:200 &
Location Plan	1:1250

Drawn By: D.J.Edwards	Date: August 2023
--------------------------	----------------------

Drawing No: P145/O16	Sheet: 1 of 1
-------------------------	------------------

blueprint
architectural services

