


Notes;

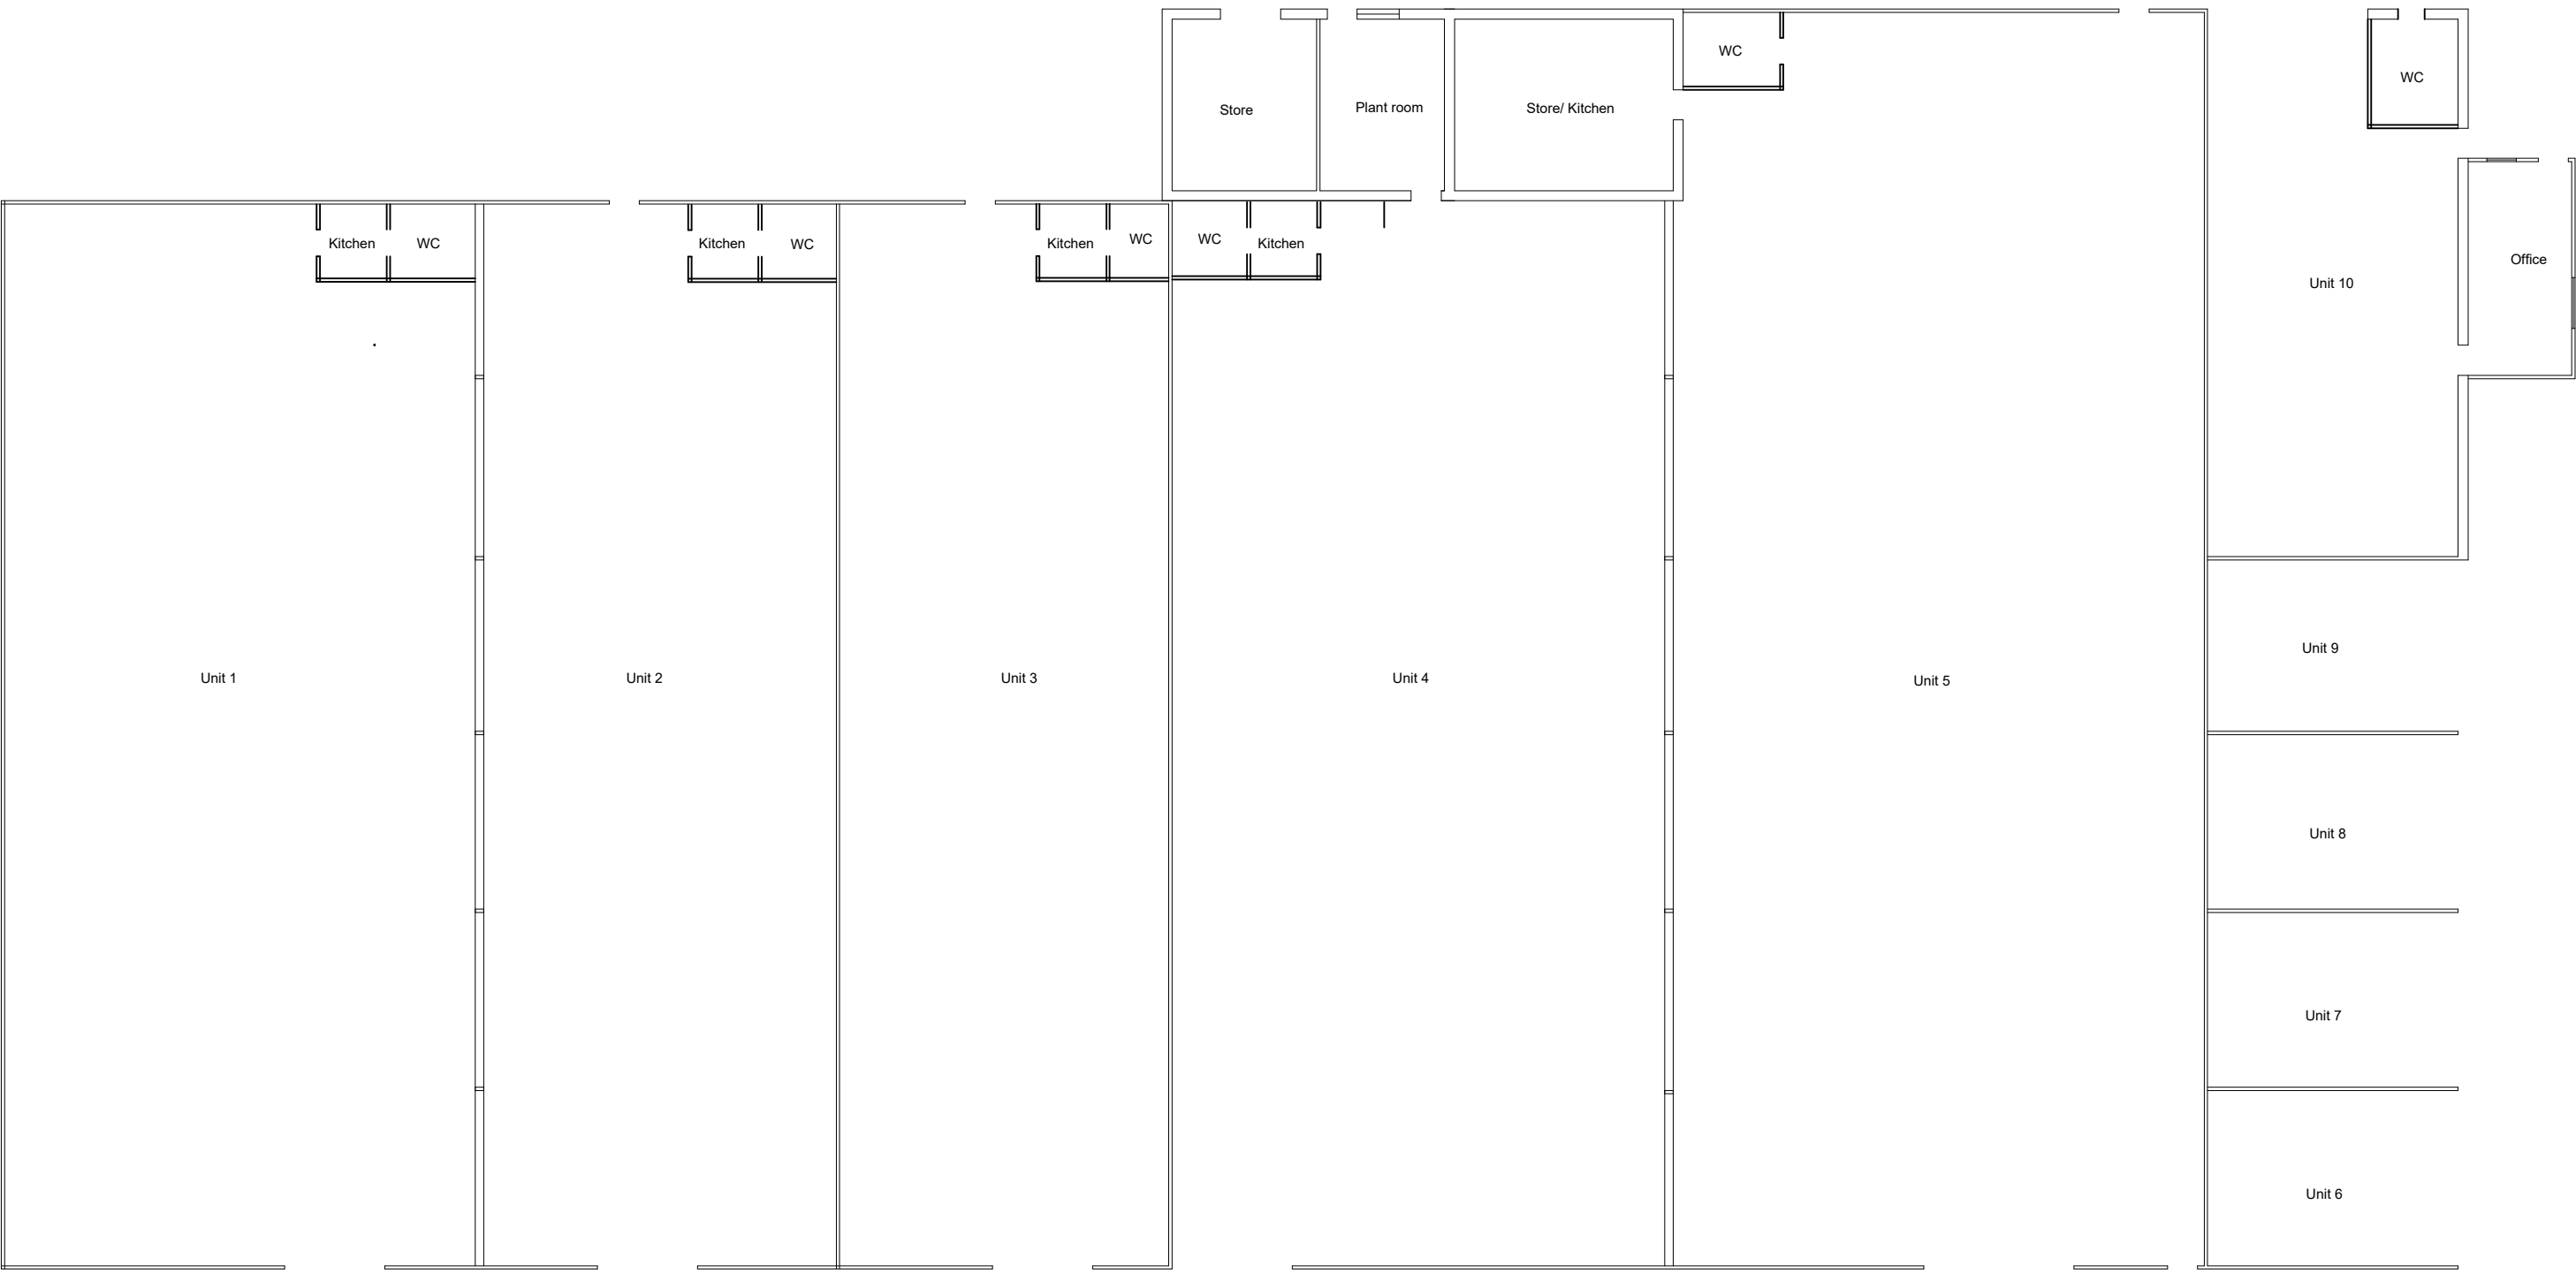

Proposed

Project; Pen Y Palmant change of use	
Title; Proposed Floor plans	Scale (A2); 1:200
Dwg No; Tom-004	Date; 08/04/25
Revision; B	