


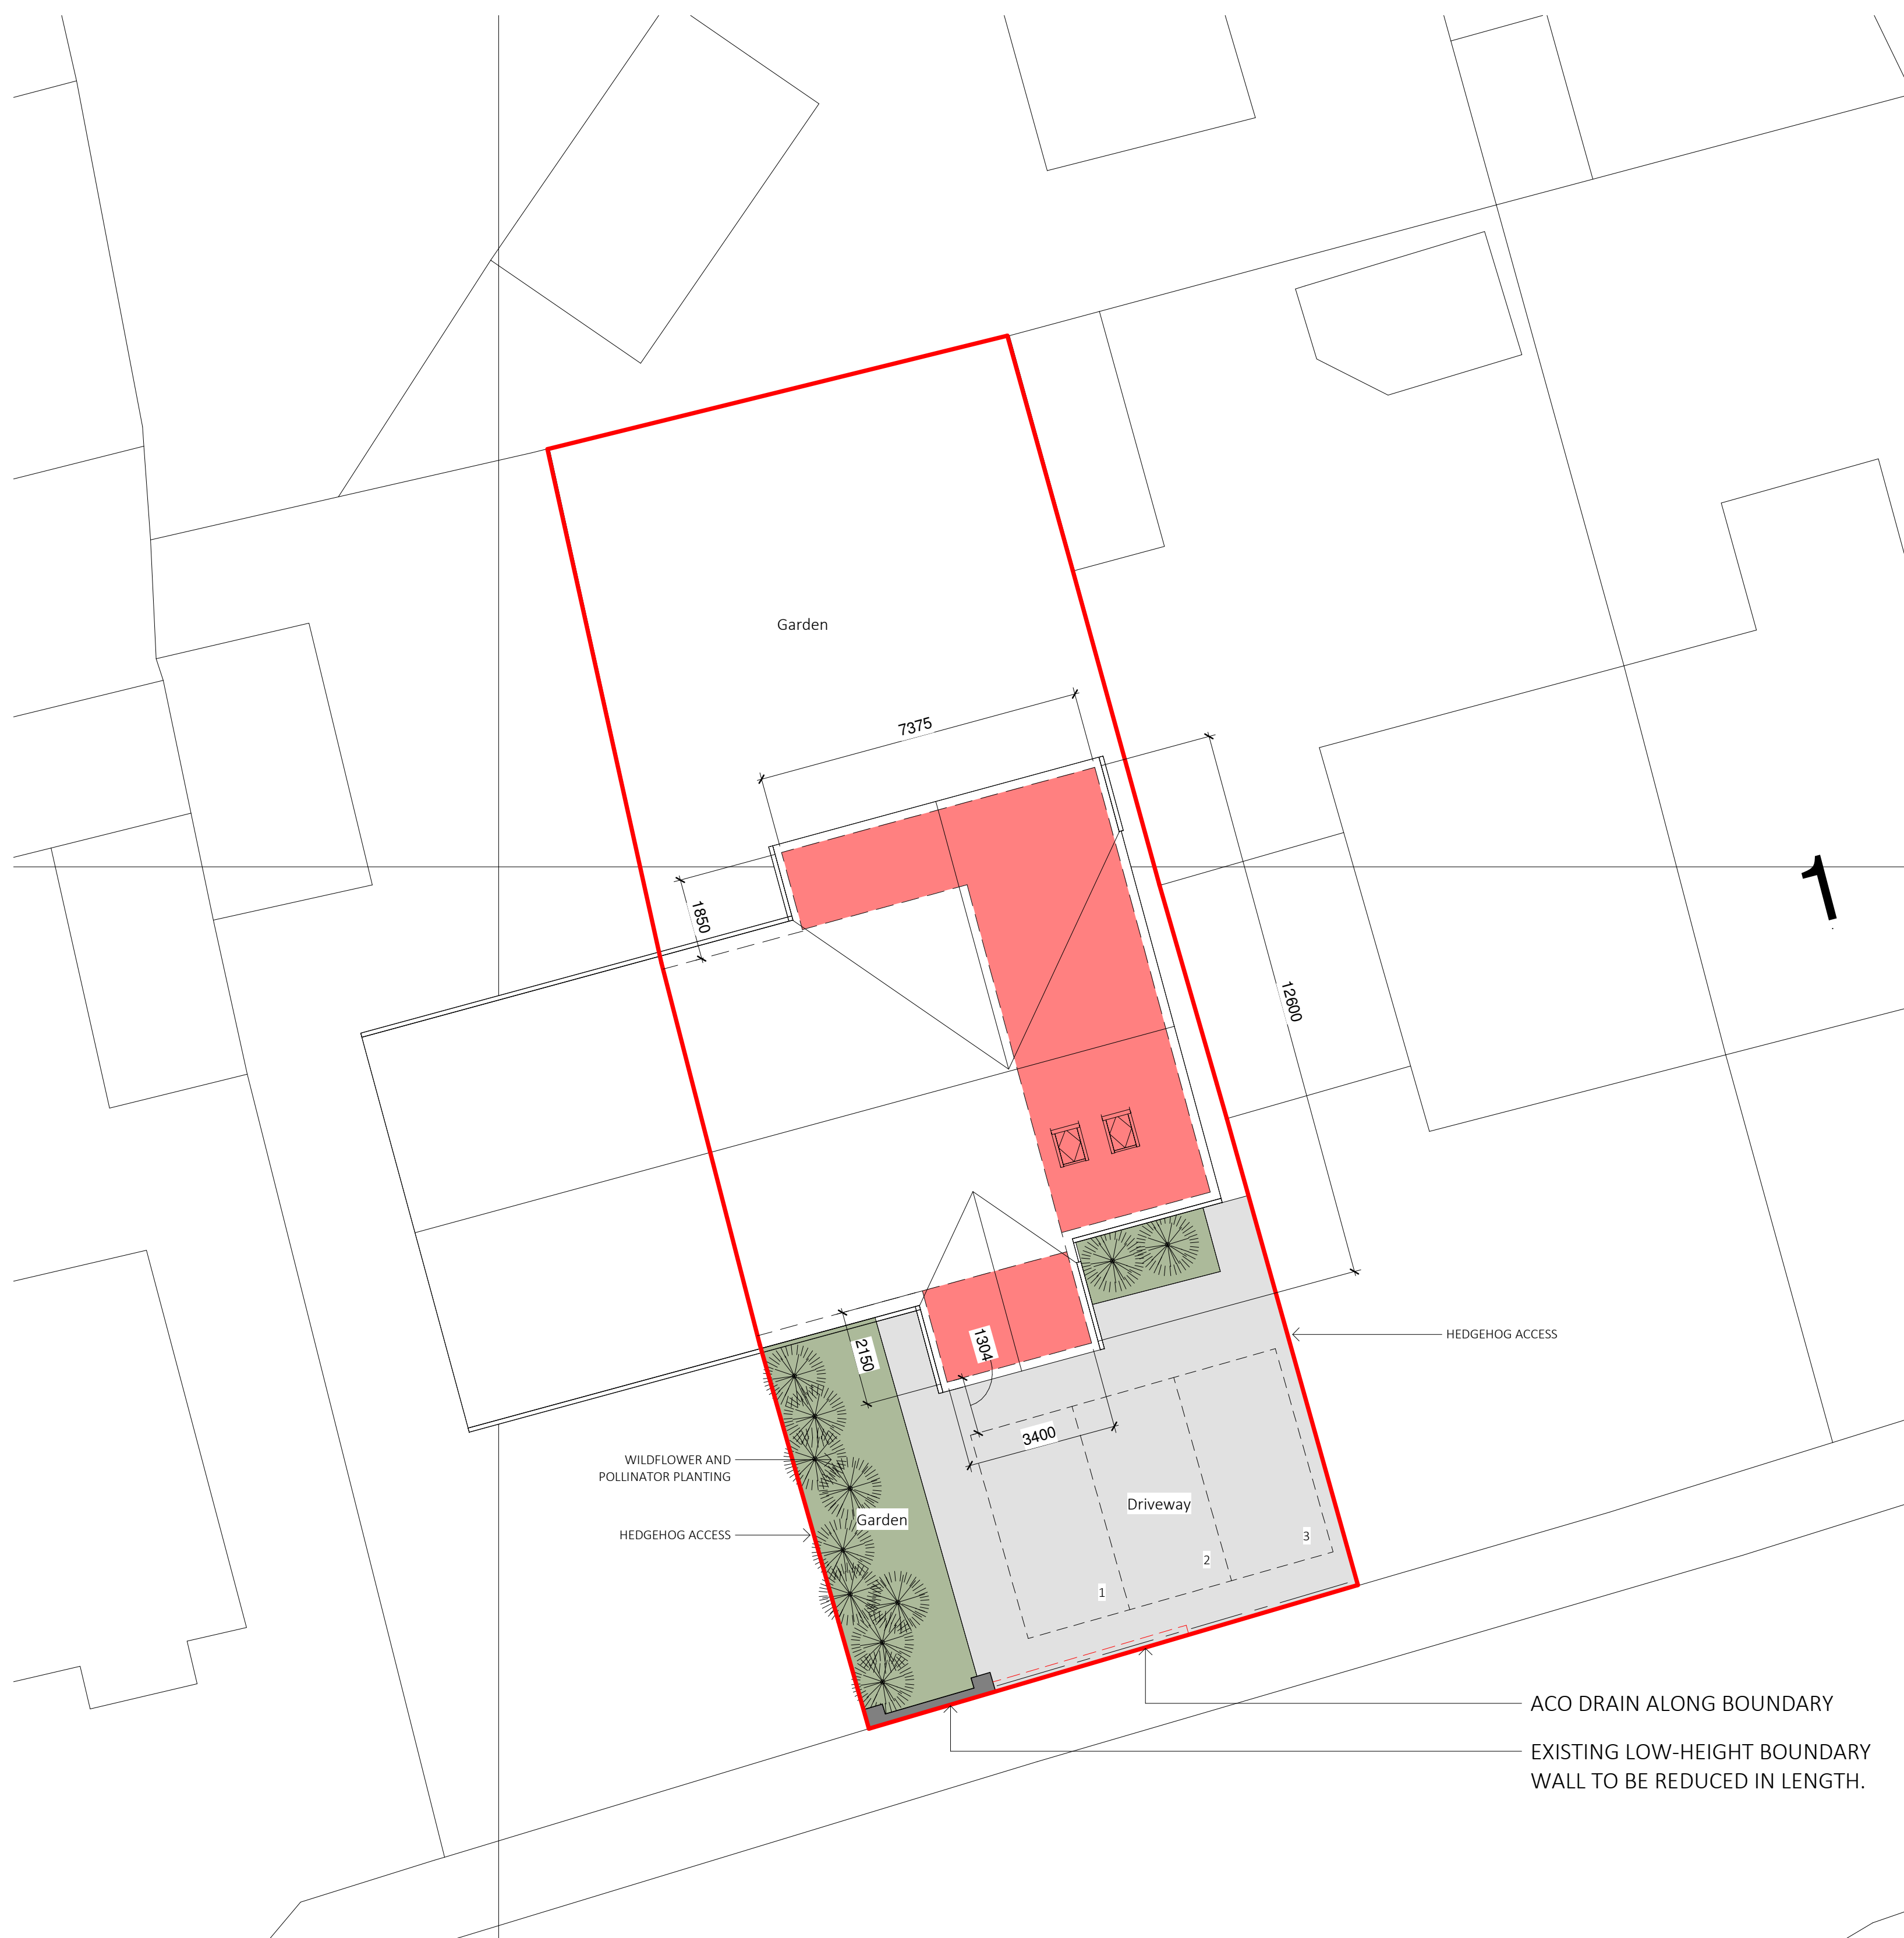

CROWN COPYRIGHT AND DATABASE RIGHTS 2023 OS LICENCE NO. AC0000849896

Proposed Site Plan

1 : 100



ARKIFY LTD.
36 Pils Tiron, Nant Parc,
Wrexham, LL14 1UR
01948 555555
general@arkify.co.uk
www.arkify.co.uk

Project:	3 Cefn Parc, Stryt Issa, Penrycae		
Title:	Proposed Site Plan		
Scale @ A1:	1 : 100	Scale @ A3:	Author: GE Date: 11/07/23
Project Ref:	23-35	Drawing No:	A101 Rev: F