




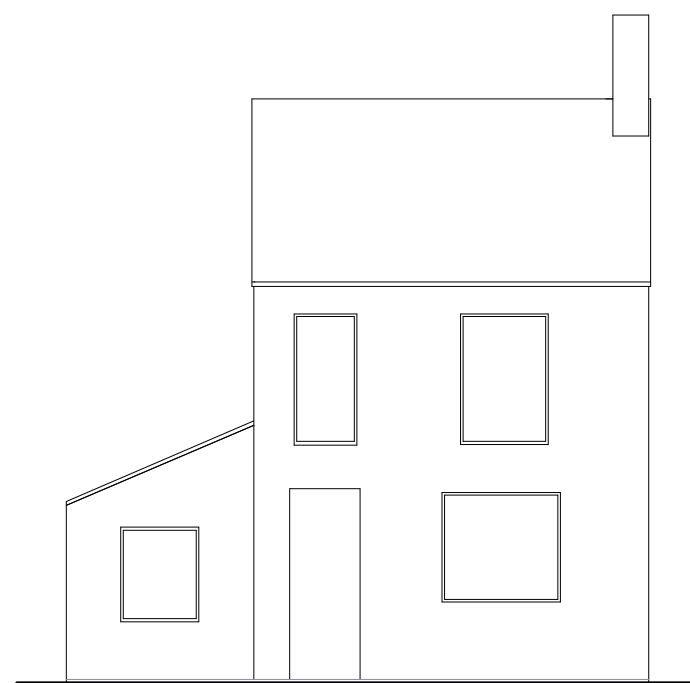


Front Elevation

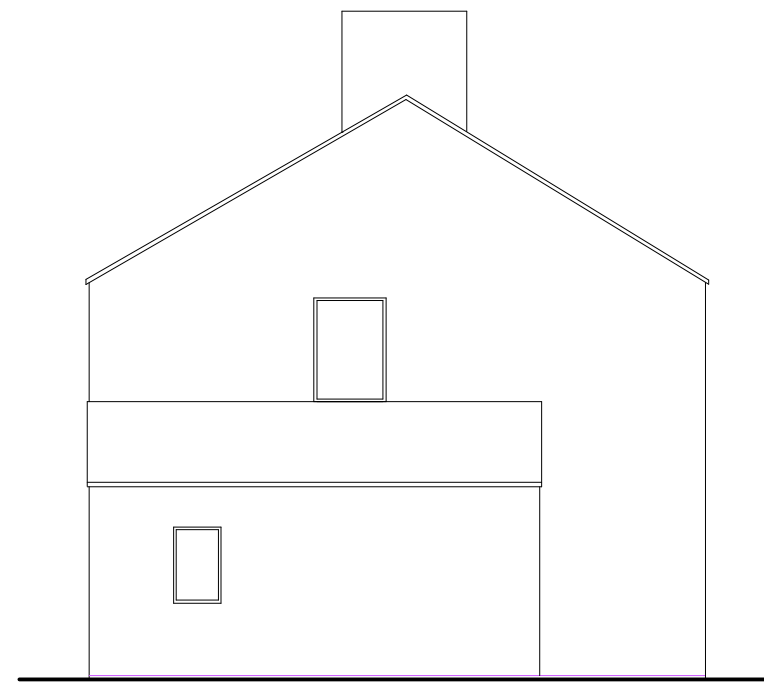


Side Elevation

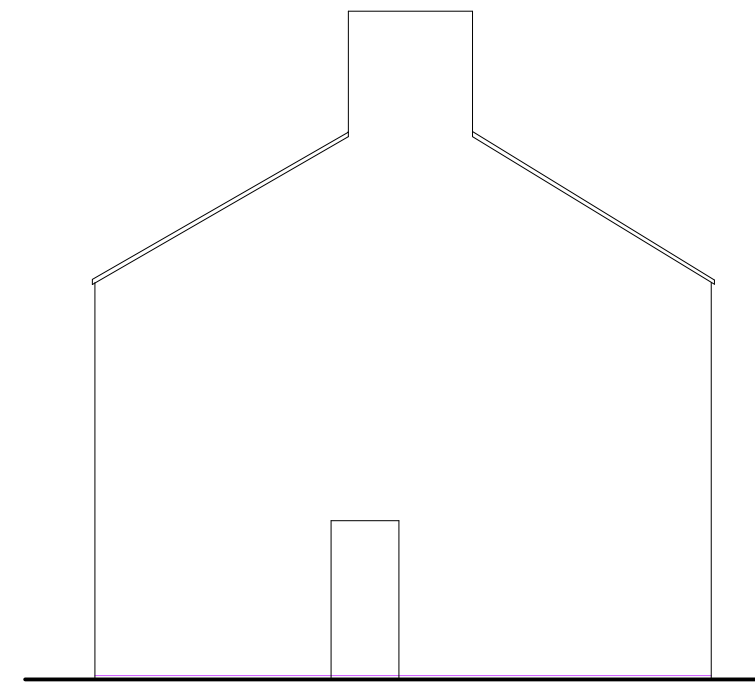


Side Elevation

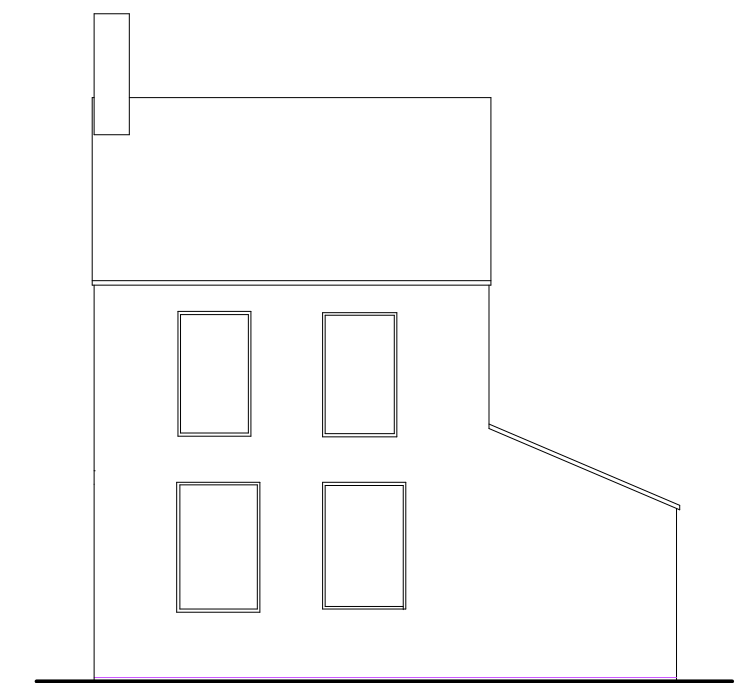

Rear Elevation

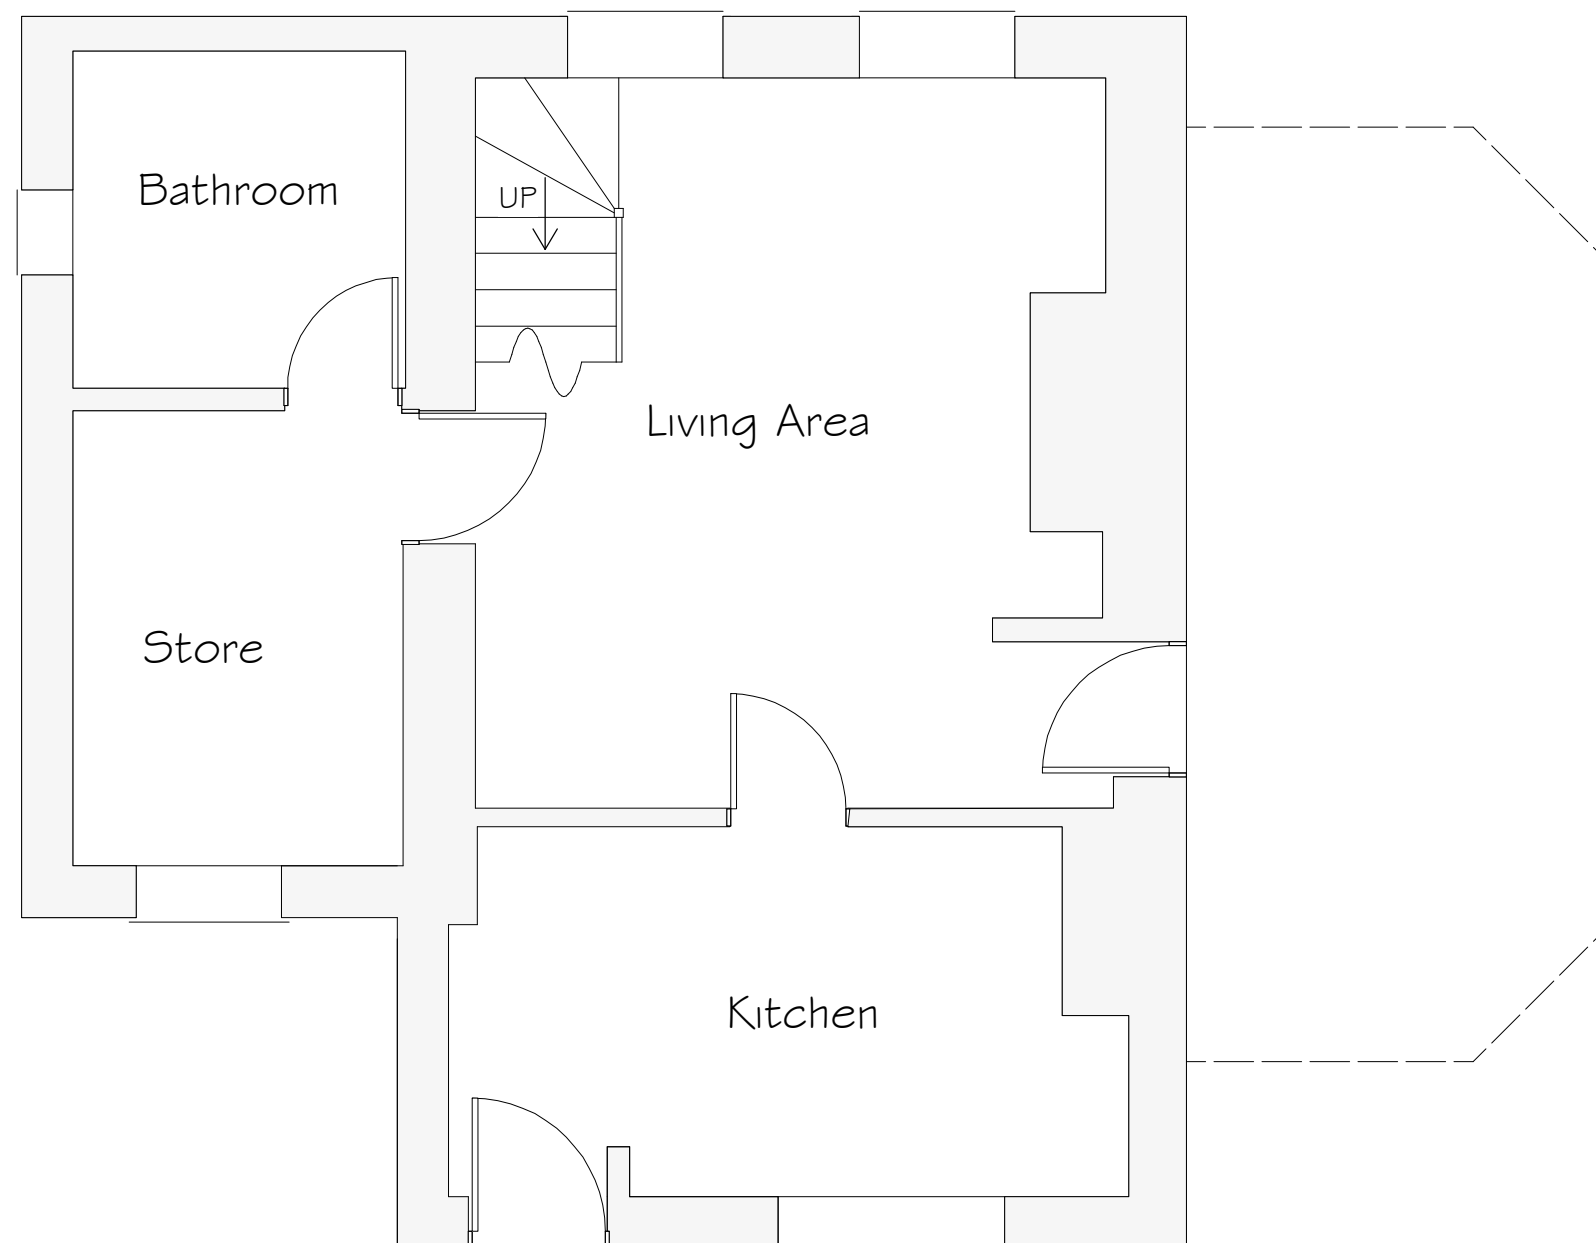

Ground Floor Plan

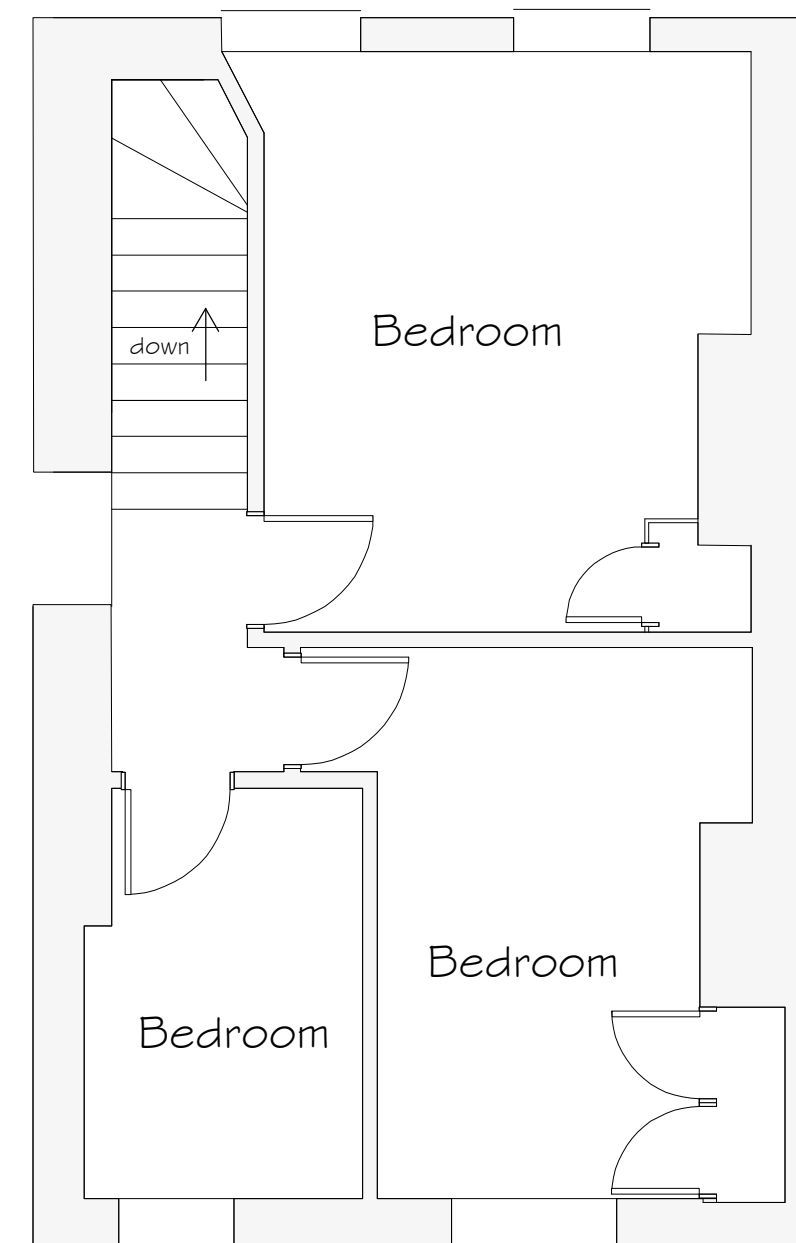

First Floor Plan

Rev	Date	Detail	Initial

Project: Extension and alterations to Oakdale Minshaws Croft Cefn Mawr LL14 3RB	
Title: Existing	Scale: (A2) 1:50 & 1:100

Drawn By: L.Roberts	Date: Nov 23
Drawing No: E090/001	Sheet: 1 of 1





Office 3K4,
Redwither Business Tower,
Wrexham. LL13 9XT
Tel: 01978 356500
www.blueprintarchitectural.com
© copyright all rights reserved