


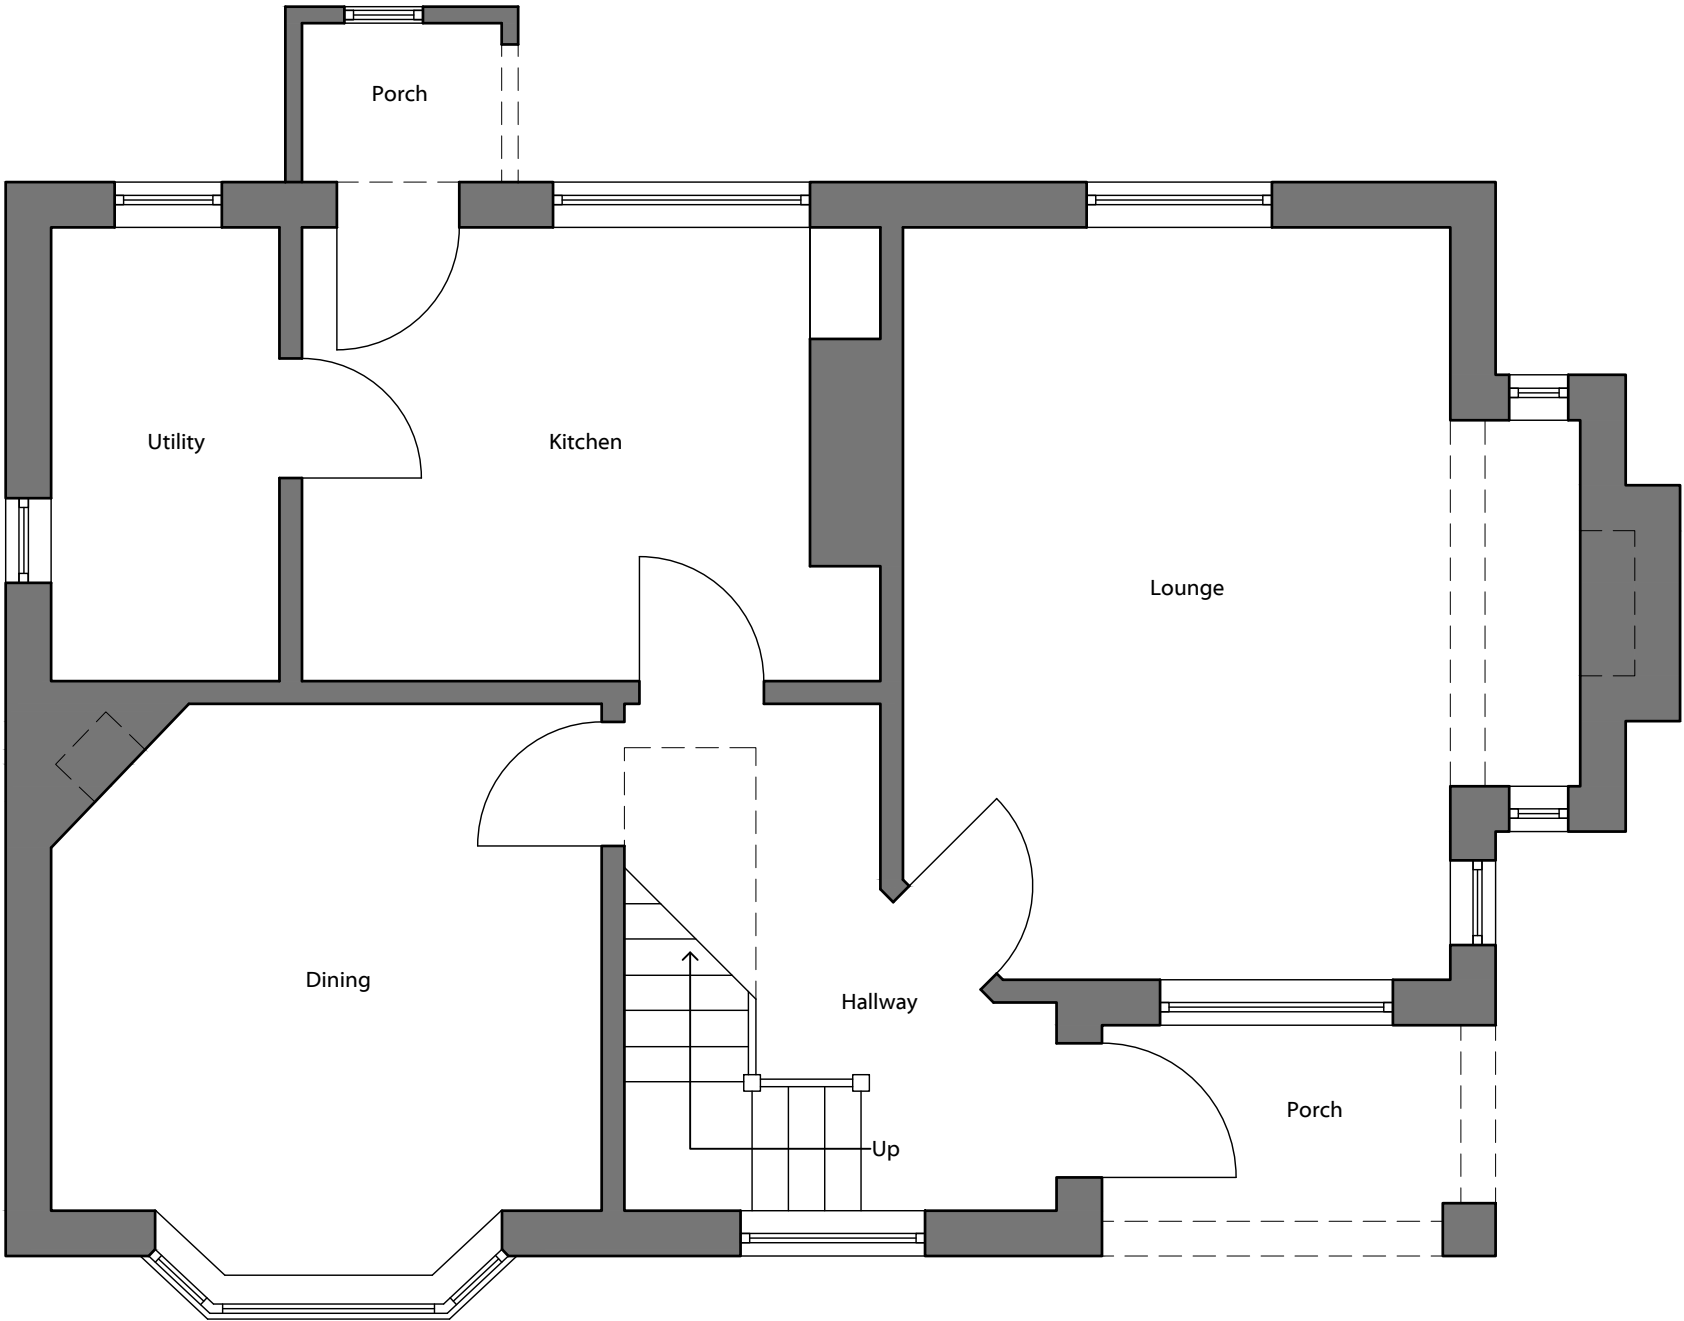

01 GROUND FLOOR PLAN
-- 1:50

Notes

Do not scale from drawings.
Errors to be reported immediately to the architect.
To be read in conjunction with all relevant Architects',
Services and Structural Engineers' drawings.
All existing site, tree and building information has been compiled from different sources.
All dimensions to be checked on site.

Rev	Description	By	Date
E	ISSUE DRAWINGS FOR PLANNING	AP	26.01.24
D	SKETCH DESIGN PROPOSAL - MEETING 4	AP	02.01.24
C	SKETCH DESIGN PROPOSAL - MEETING 3	AP	18.12.23
B	SKETCH DESIGN PROPOSAL - MEETING 2	AP	11.12.23
A	SKETCH DESIGN PROPOSAL - MEETING 1	AP	24.11.23



Copyright - Adam Pierpoint



POINT PLANNING AND DESIGN

Lower Craignant farm, Selattyn, Shropshire, SY10 7NP
E adampierpoint@hotmail.co.uk

www.pointplanning.co.uk



Project
Gwern-Y-Pale, Dolywern,
Llangollen, LL20 7AG

Project No.

2303

Revision

E

Date	02.01.2024	Sign off	Designed	AP	Scale/Format
CAD File	PP / 2303		Drawn	AP	1:50 / A3

Drawing Name
EXISTING GROUND FLOOR PLAN

Drawing No.

WD.10