




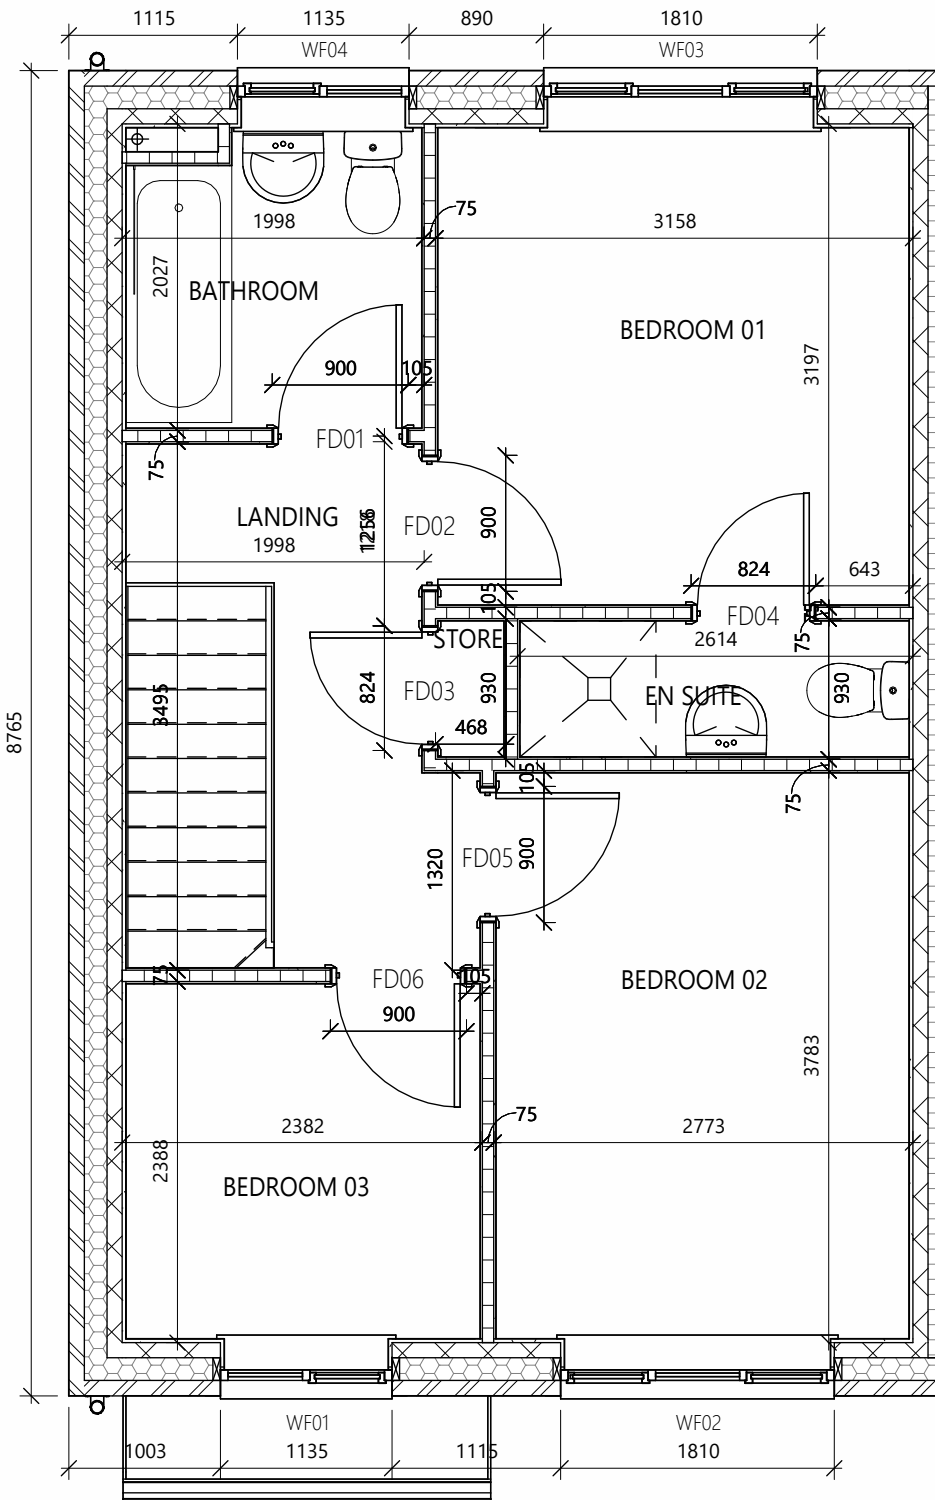


01 FIRST FLOOR STRUCTURAL
SCALE: 1:50

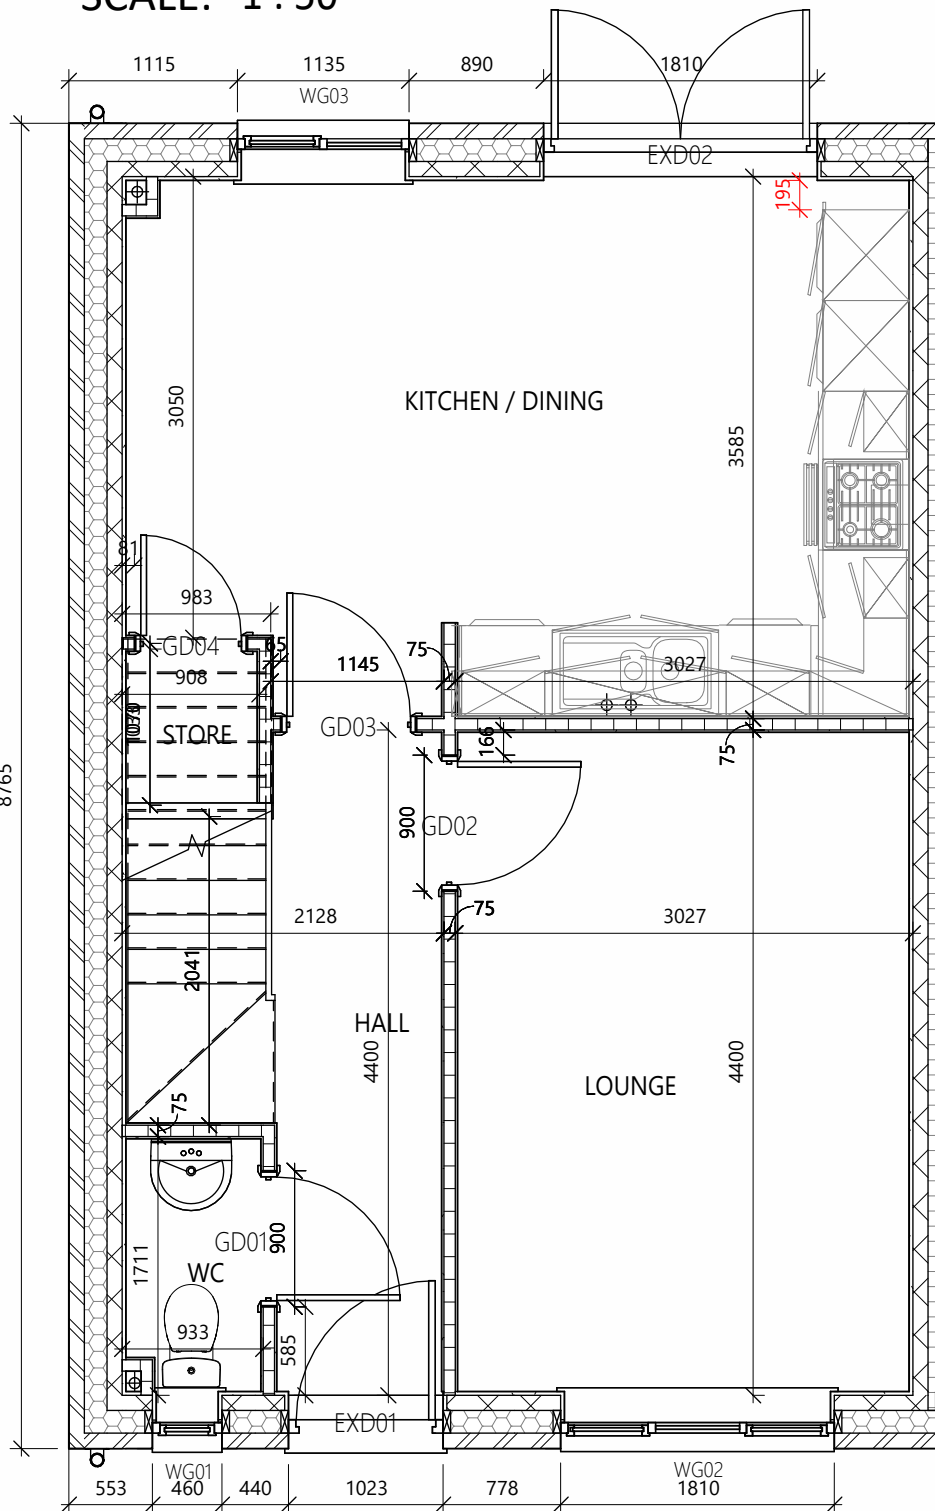

00 GROUND FLOOR STRUCTURAL
SCALE: 1:50

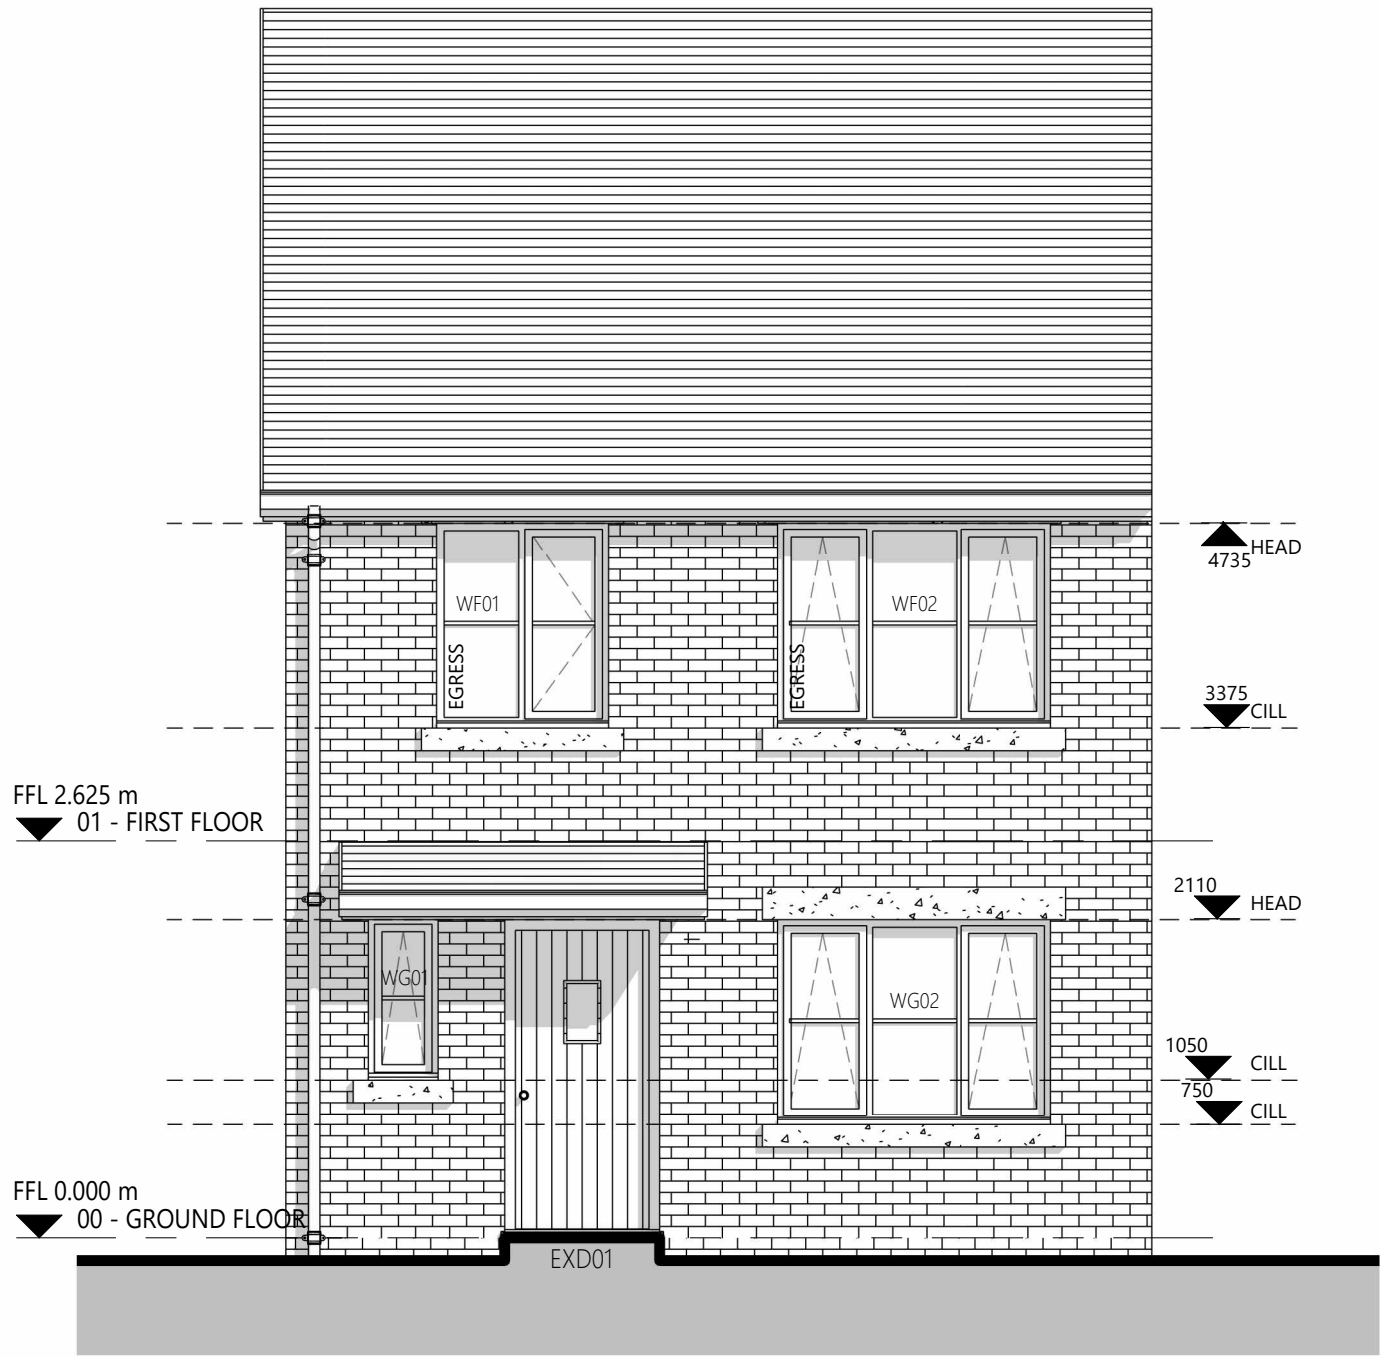


FRONT ELEVATION
SCALE: 1:50

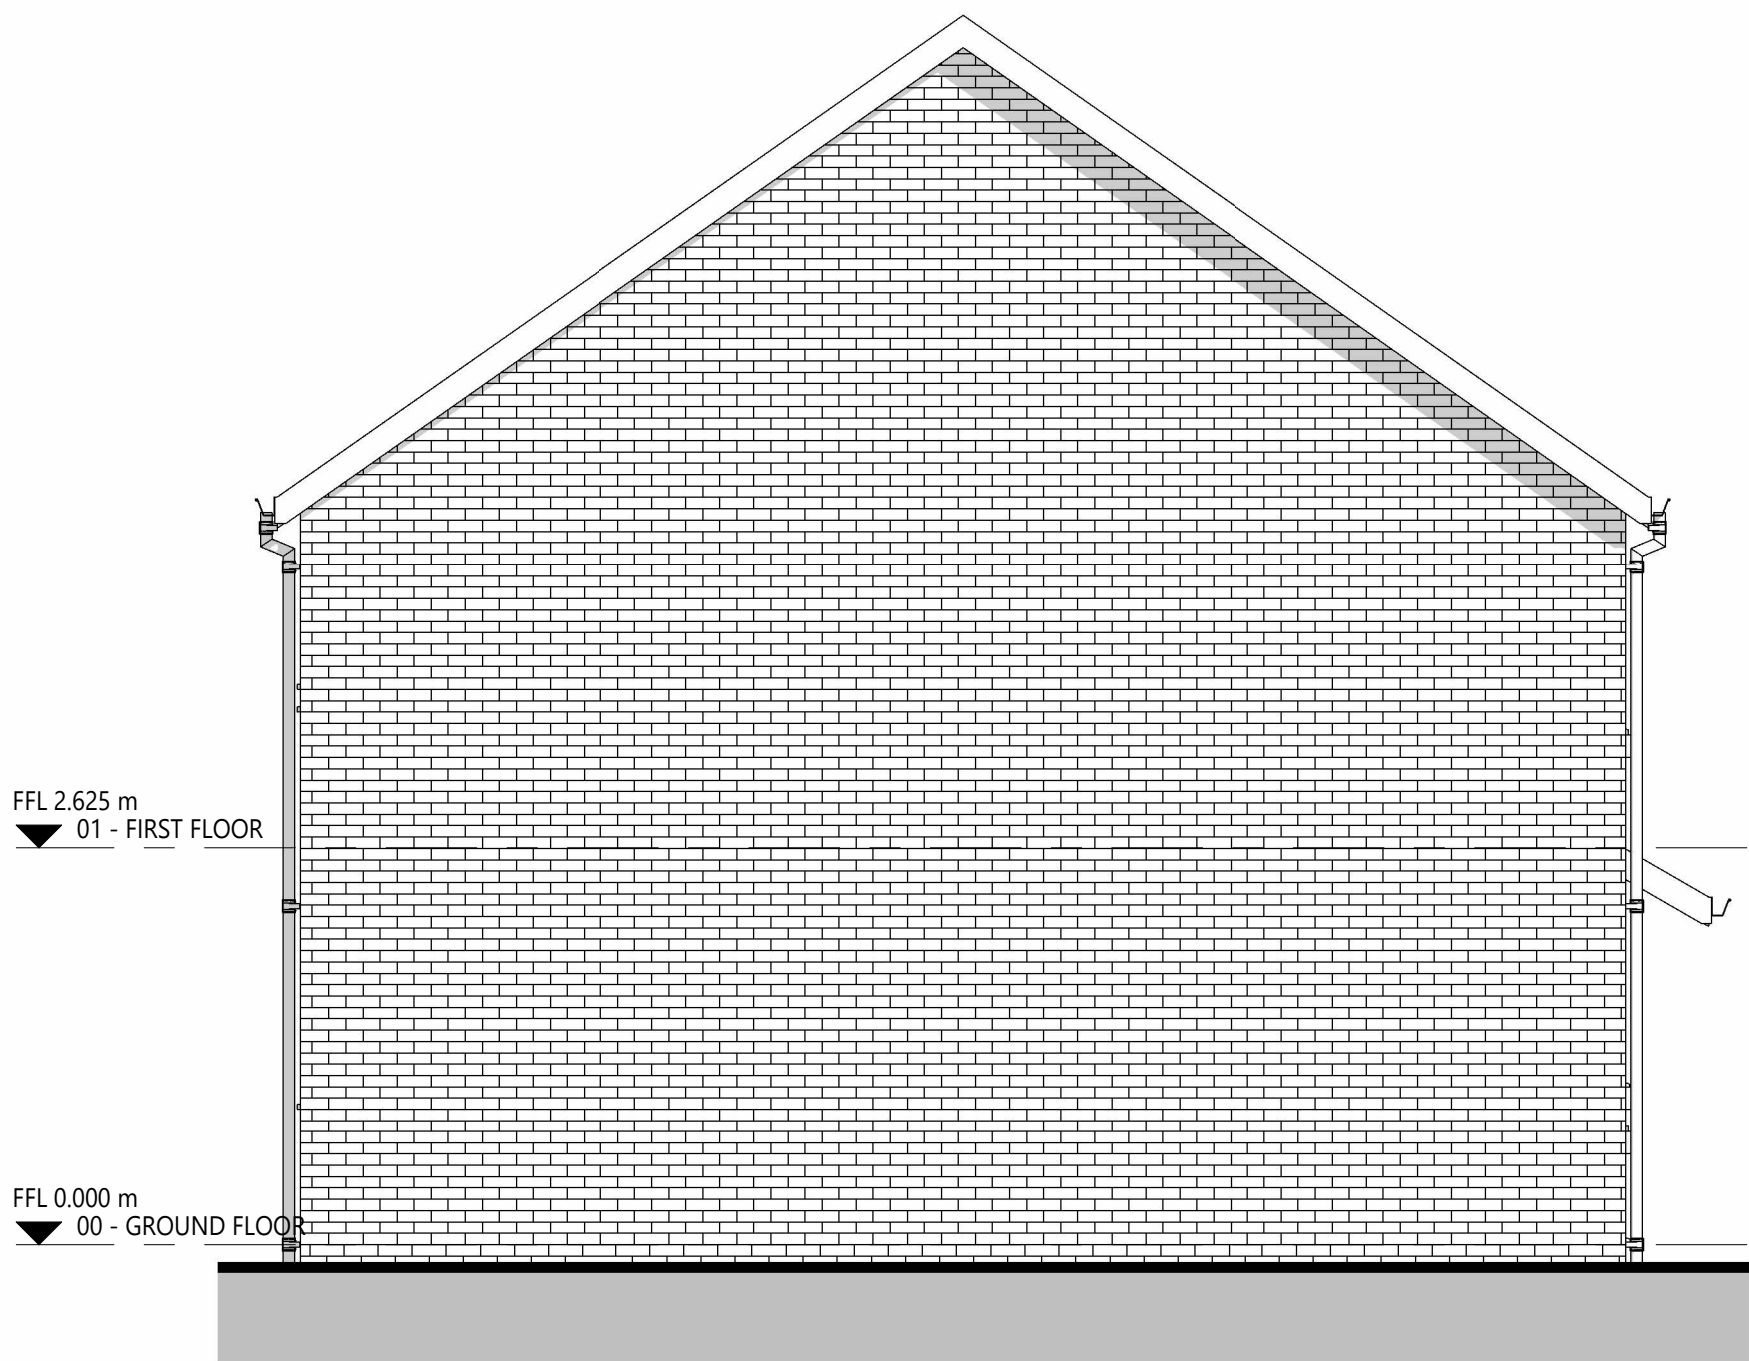

LH GABLE ELEVATION
SCALE: 1:50



REAR ELEVATION
SCALE: 1:50

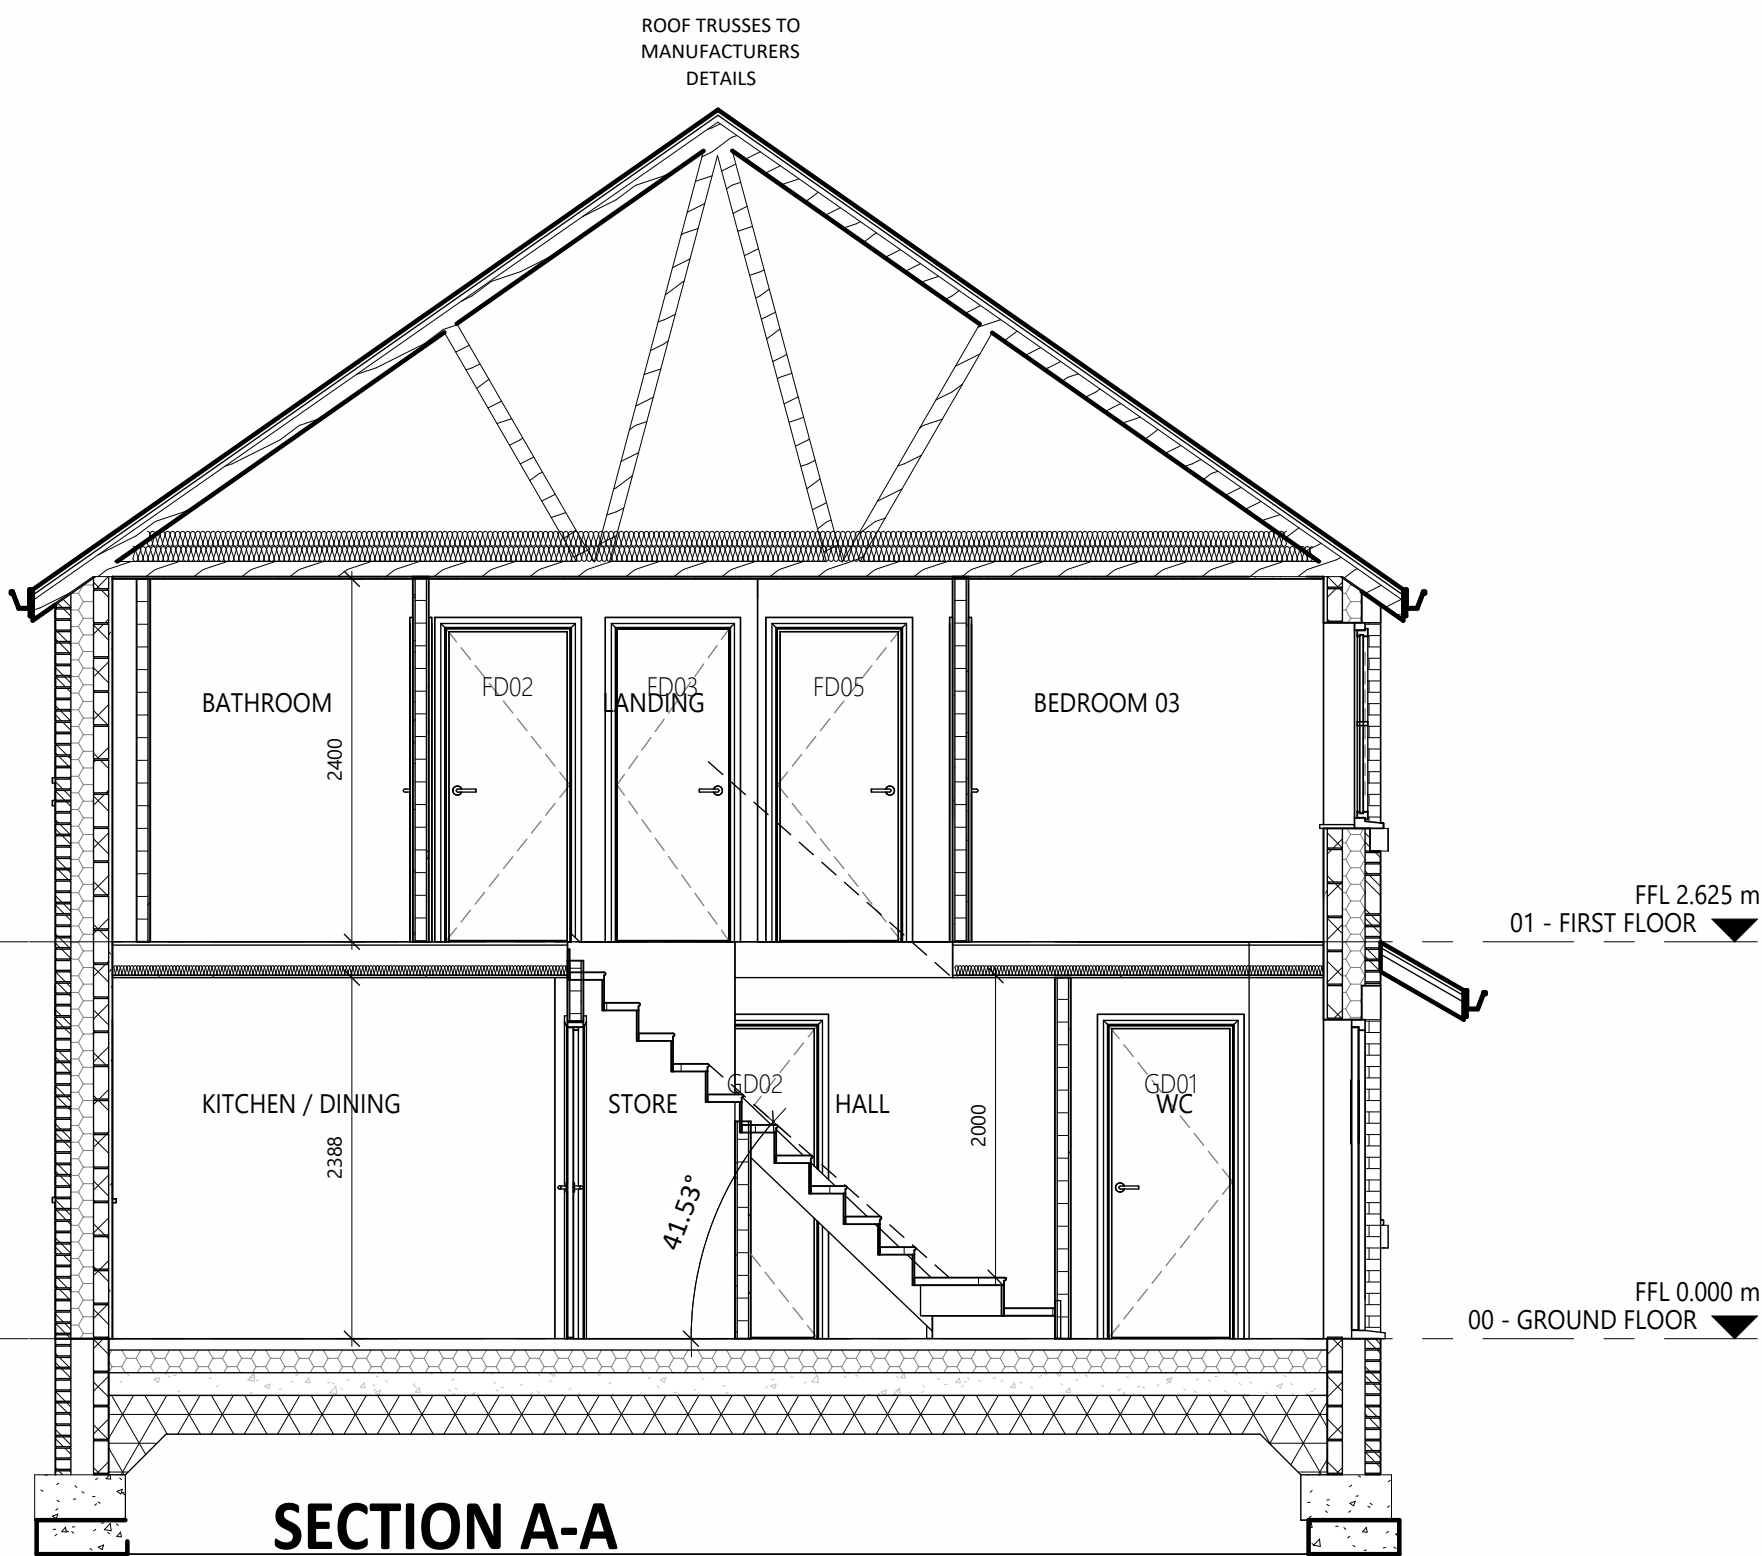


SECTION A-A
SCALE: 1:50

DEE DOOR SCHEDULE				
REF	TYPE	HEIGHT	WIDTH	COMMENTS
00 - GROUND FLOOR				
EXD01	ExtSgl IG XD63	2110	1023	
EXD02	DoorExtDbl Glazed with reveals	2110	1810	
01 - FIRST FLOOR				
GD01	INT SINGLE	2110	900	LOCKABLE
GD02	INT SINGLE	2110	900	
GD03	INT SINGLE	2110	900	
GD04	INT SINGLE	2100	748	
01 - FIRST FLOOR				
FD01	INT SINGLE	2110	900	LOCKABLE
FD02	INT SINGLE	2110	900	
FD03	INT SINGLE	2110	824	
FD04	INT SINGLE	2110	824	LOCKABLE
FD05	INT SINGLE	2110	900	
FD06	INT SINGLE	2110	900	

DEE WINDOW SCHEDULE				
REF	TYPE	WIDTH	HEIGHT	COMMENTS
00 - GROUND FLOOR				
WG01	460 x 1060	460	1060	GLAZING BAR
WG02	1810 x 1360	1810	1360	EGRESS - GLAZING BAR
WG03	1135 x 1210	1135	1210	
01 - FIRST FLOOR				
WF01	1135 x 1360	1135	1360	GLAZING BAR
WF02	1810 x 1360	1810	1360	EGRESS - GLAZING BAR
WF03	1810 x 1210	1810	1210	EGRESS
WF04	1135 x 1060	1135	1060	
NOTE: BACKGROUND VENTILATION TO BE 8000 SQ MM TO HABITABLE ROOMS, 4000 SQMM TO BATHROOMS AND UTILITIES. WHICH IS TO BE PROVIDED BY THE WINDOW AND EXTERNAL DOOR TRICKLE VENTS. GROUND FLOOR DOORS TO HABITABLE ROOMS AND ROOMS CONTAINING A WC TO HAVE A MINIMUM CLEAR OPENING OF 800MM WHEN NOT APPROACHED HEAD ON AND 750MM FINISHED GAP AT THE BOTTOM TO PROVIDE REQUIRED BACKGROUND VENTILATION (PROVIDE A 20MM UNFINISHED GAP WHERE FINISHES ARE NOT LAID). ALL CYLINDER DOORS TO BE VENTED EQUIVALENT TO 600MM2. ALL WINDOWS AND DOORS SHALL BE PROVIDED, AND MECHANICALLY FIXED, TO MEET THE SECURITY REQUIREMENTS OF PAS 24:2016				

WALL TYPES	
EXTERNAL WALL BRICK OR RENDER ON LAY-LITE BLOCK OUTER LEAF, 150MM CAVITY FILLED WITH SUPABEAD INSULATION (K=0.033), 100MM THERMALITE TURBO BLOCK, PLASTERBOARD ON DABS. U-VALUE = 0.20 W/MPK.	
PARTY WALL (E-WM-20) 125MM FILLED CAVITY WITH EACH SIDE: - 100MM BLOCKWORK - 12.5MM PLASTERBOARD ON DABS WITH SKIM FINISH	
INTERNAL LOADBEARING WALL (REFER TO ENGINEERS DETAILS) - 100MM BLOCKWORK & 12.5MM PLASTERBOARD ON DABS WITH SKIM FINISH TO BOTH SIDES	
INTERNAL NON-LOADBEARING WALL - TIMBER STUDS (75X38 @ 600CTRS INDICATED) - 75MM ISOVER ACOUSTIC PARTITION ROLL (ONLY WHERE INDICATED) - WALL FINISHED BOTH SIDES WITH 1NO. LAYERS OF 12.5MM PLASTERBOARD AND SKIM FINISH UNLESS TILED.	

PRINTED:	29/02/2024 18:32:34
REV. DESCRIPTION:	DATE BY CHK:
P1 FIRST ISSUE	02/02/24 MJ DP
P2 UPDATES TO WINDOWS AND CILLS FOLLOWING CLIENT COMMENTS	06/02/24 ME DP
P3 KITCHENS ADDED	01/03/24 DP SD

 

www.saer.wales | 01492 472478 | studio@saer.wales

THIS DRAWING IS COPYRIGHT OF SAER ARCHITECTS LIMITED. CHECK ALL DIMENSIONS ON SITE. DISCREPANCIES TO BE NOTIFIED TO ARCHITECT. ELEMENTS OF STRUCTURE SHOWN ARE INDICATIVE AND FOR GUIDANCE. FINAL DESIGN TO STRUCTURAL ENGINEERS DETAILS AND SPECIFICATION. DO NOT SCALE FROM DRAWING. WORK TO FIGURED DIMENSIONS ONLY.

PROJECT:
WATTS DYKE, LLAY - 0895
CLIENT:
S.G. ESTATES

DRAWING TITLE:
DEE MASTER 0895 SQ. FT

DRAWING STATUS:
FOR CONSTRUCTION STATUS:
S3

DRAWING No:
WDL-SAL-04-ZZ-DR-A-0100 PROJECT No:
P1262

SCALE:
1:50@A1 REVISION:
P3