


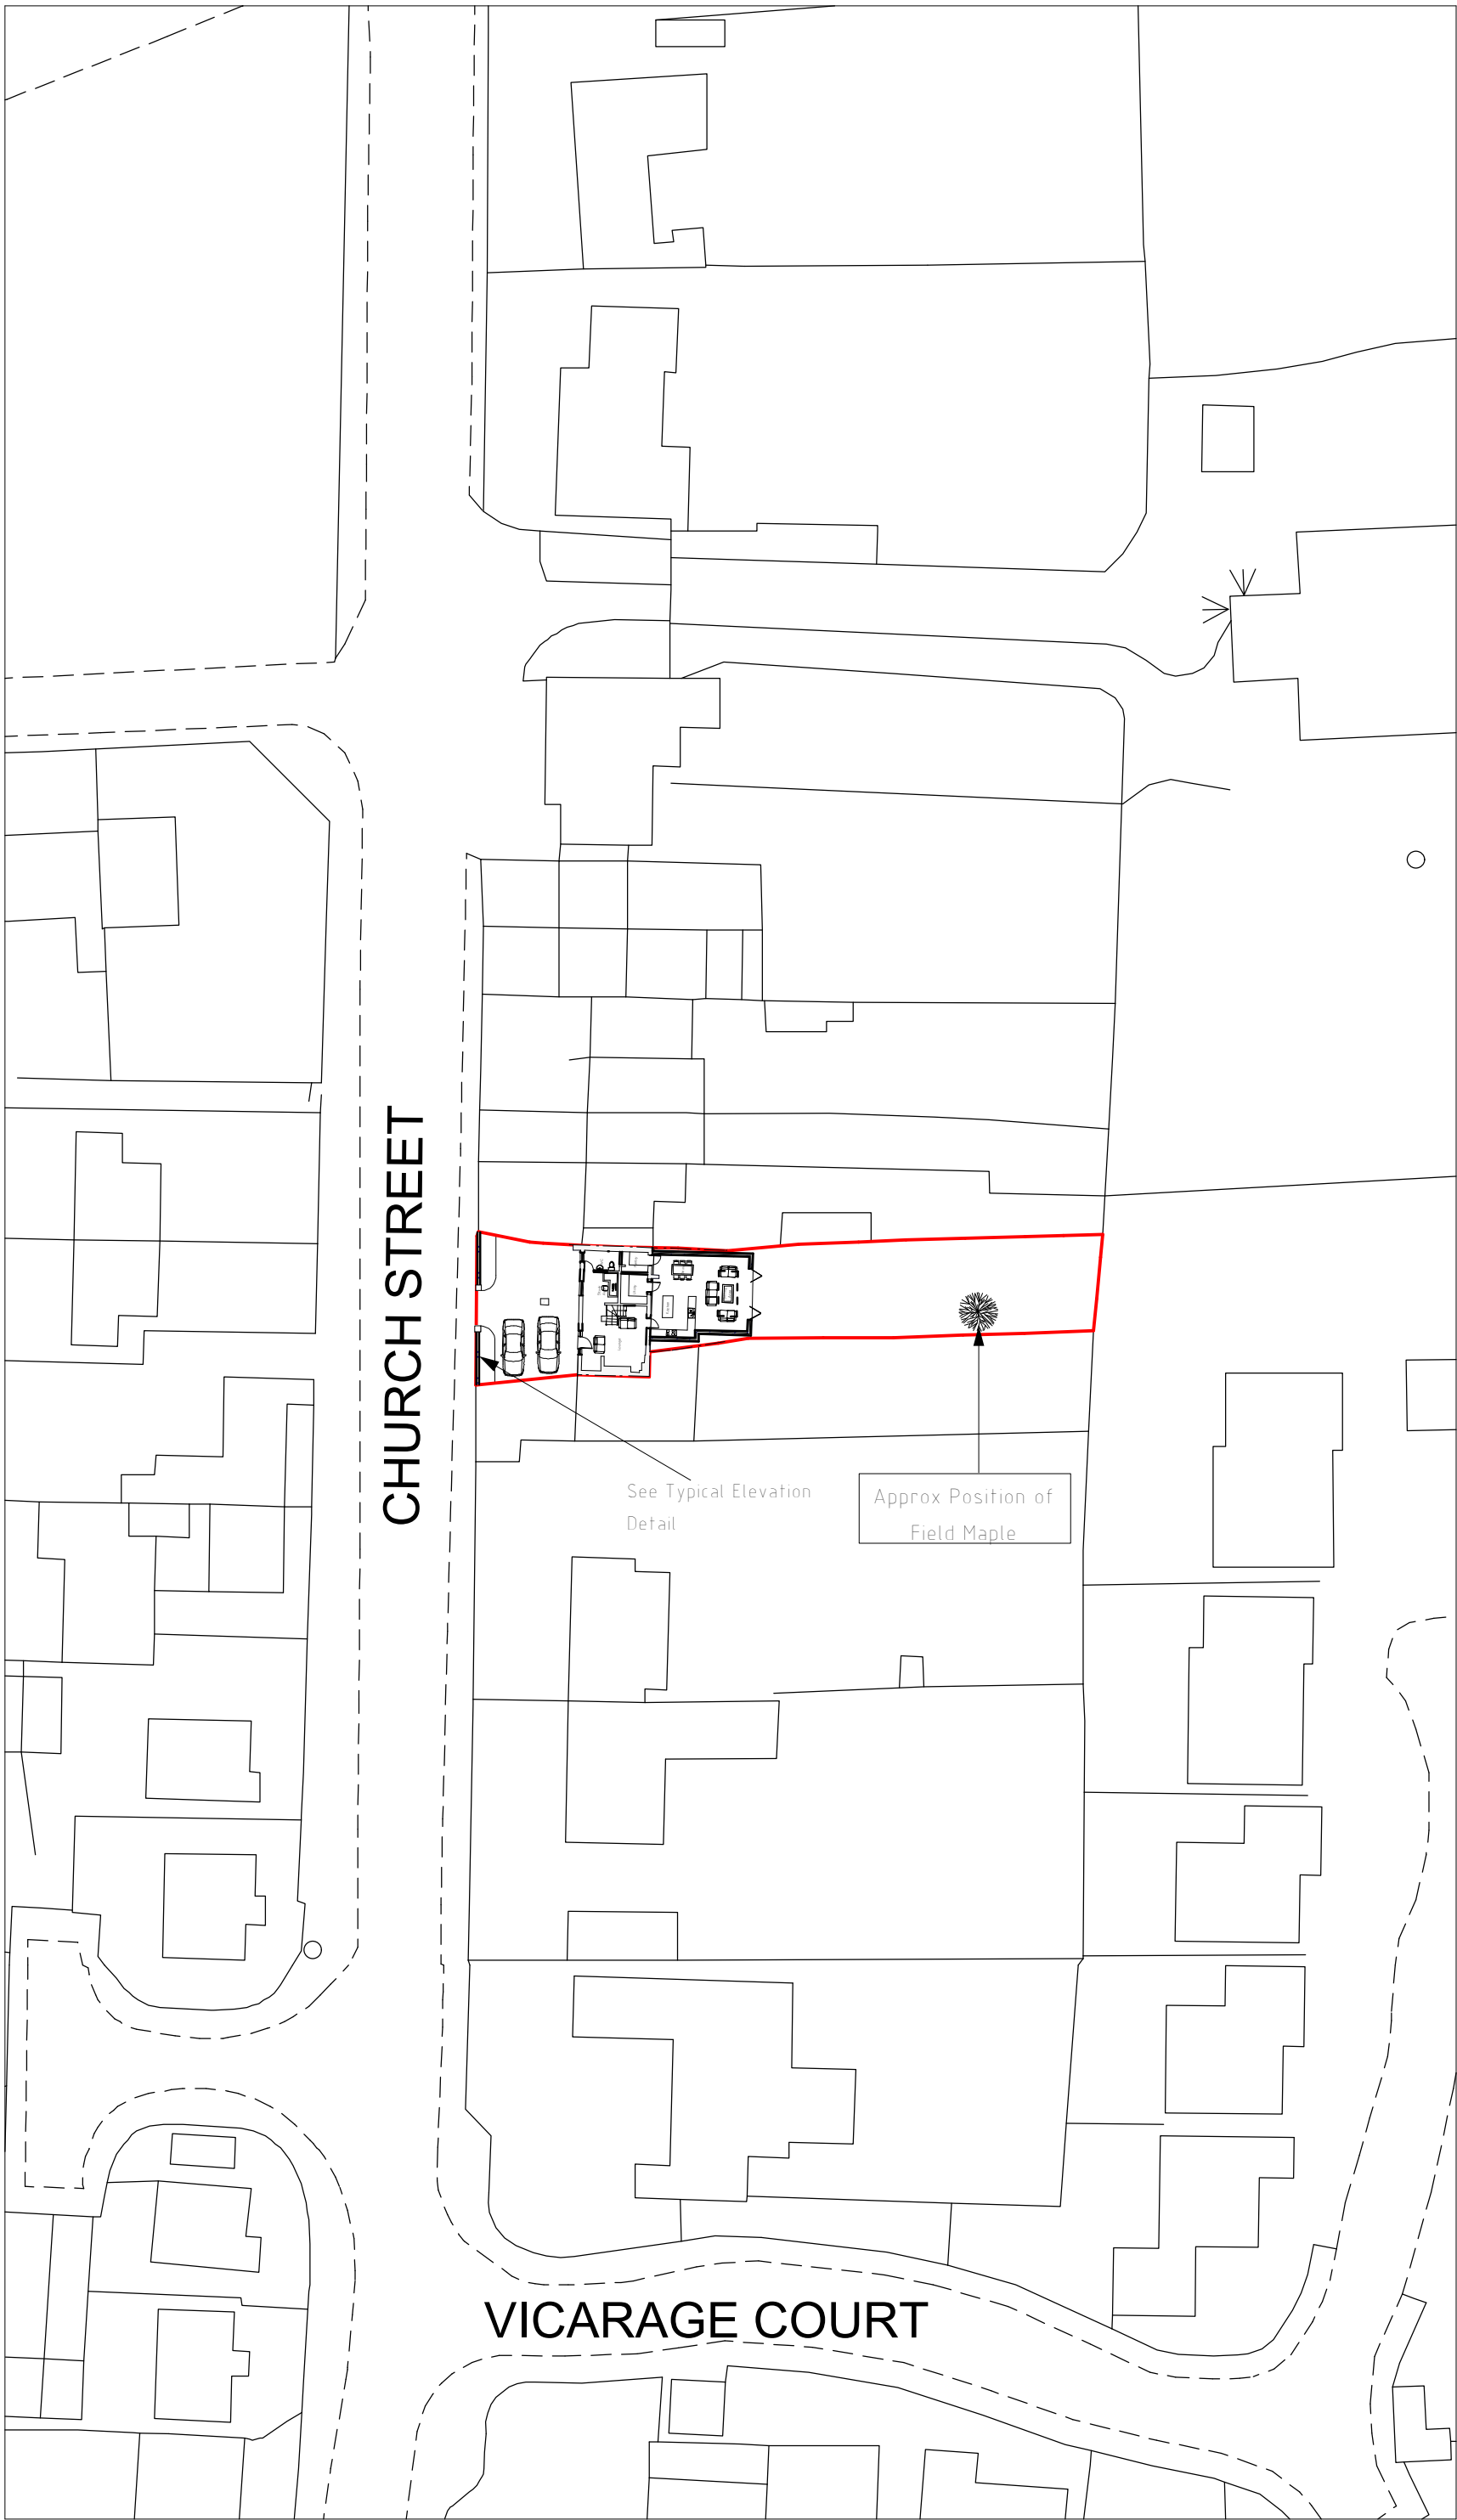


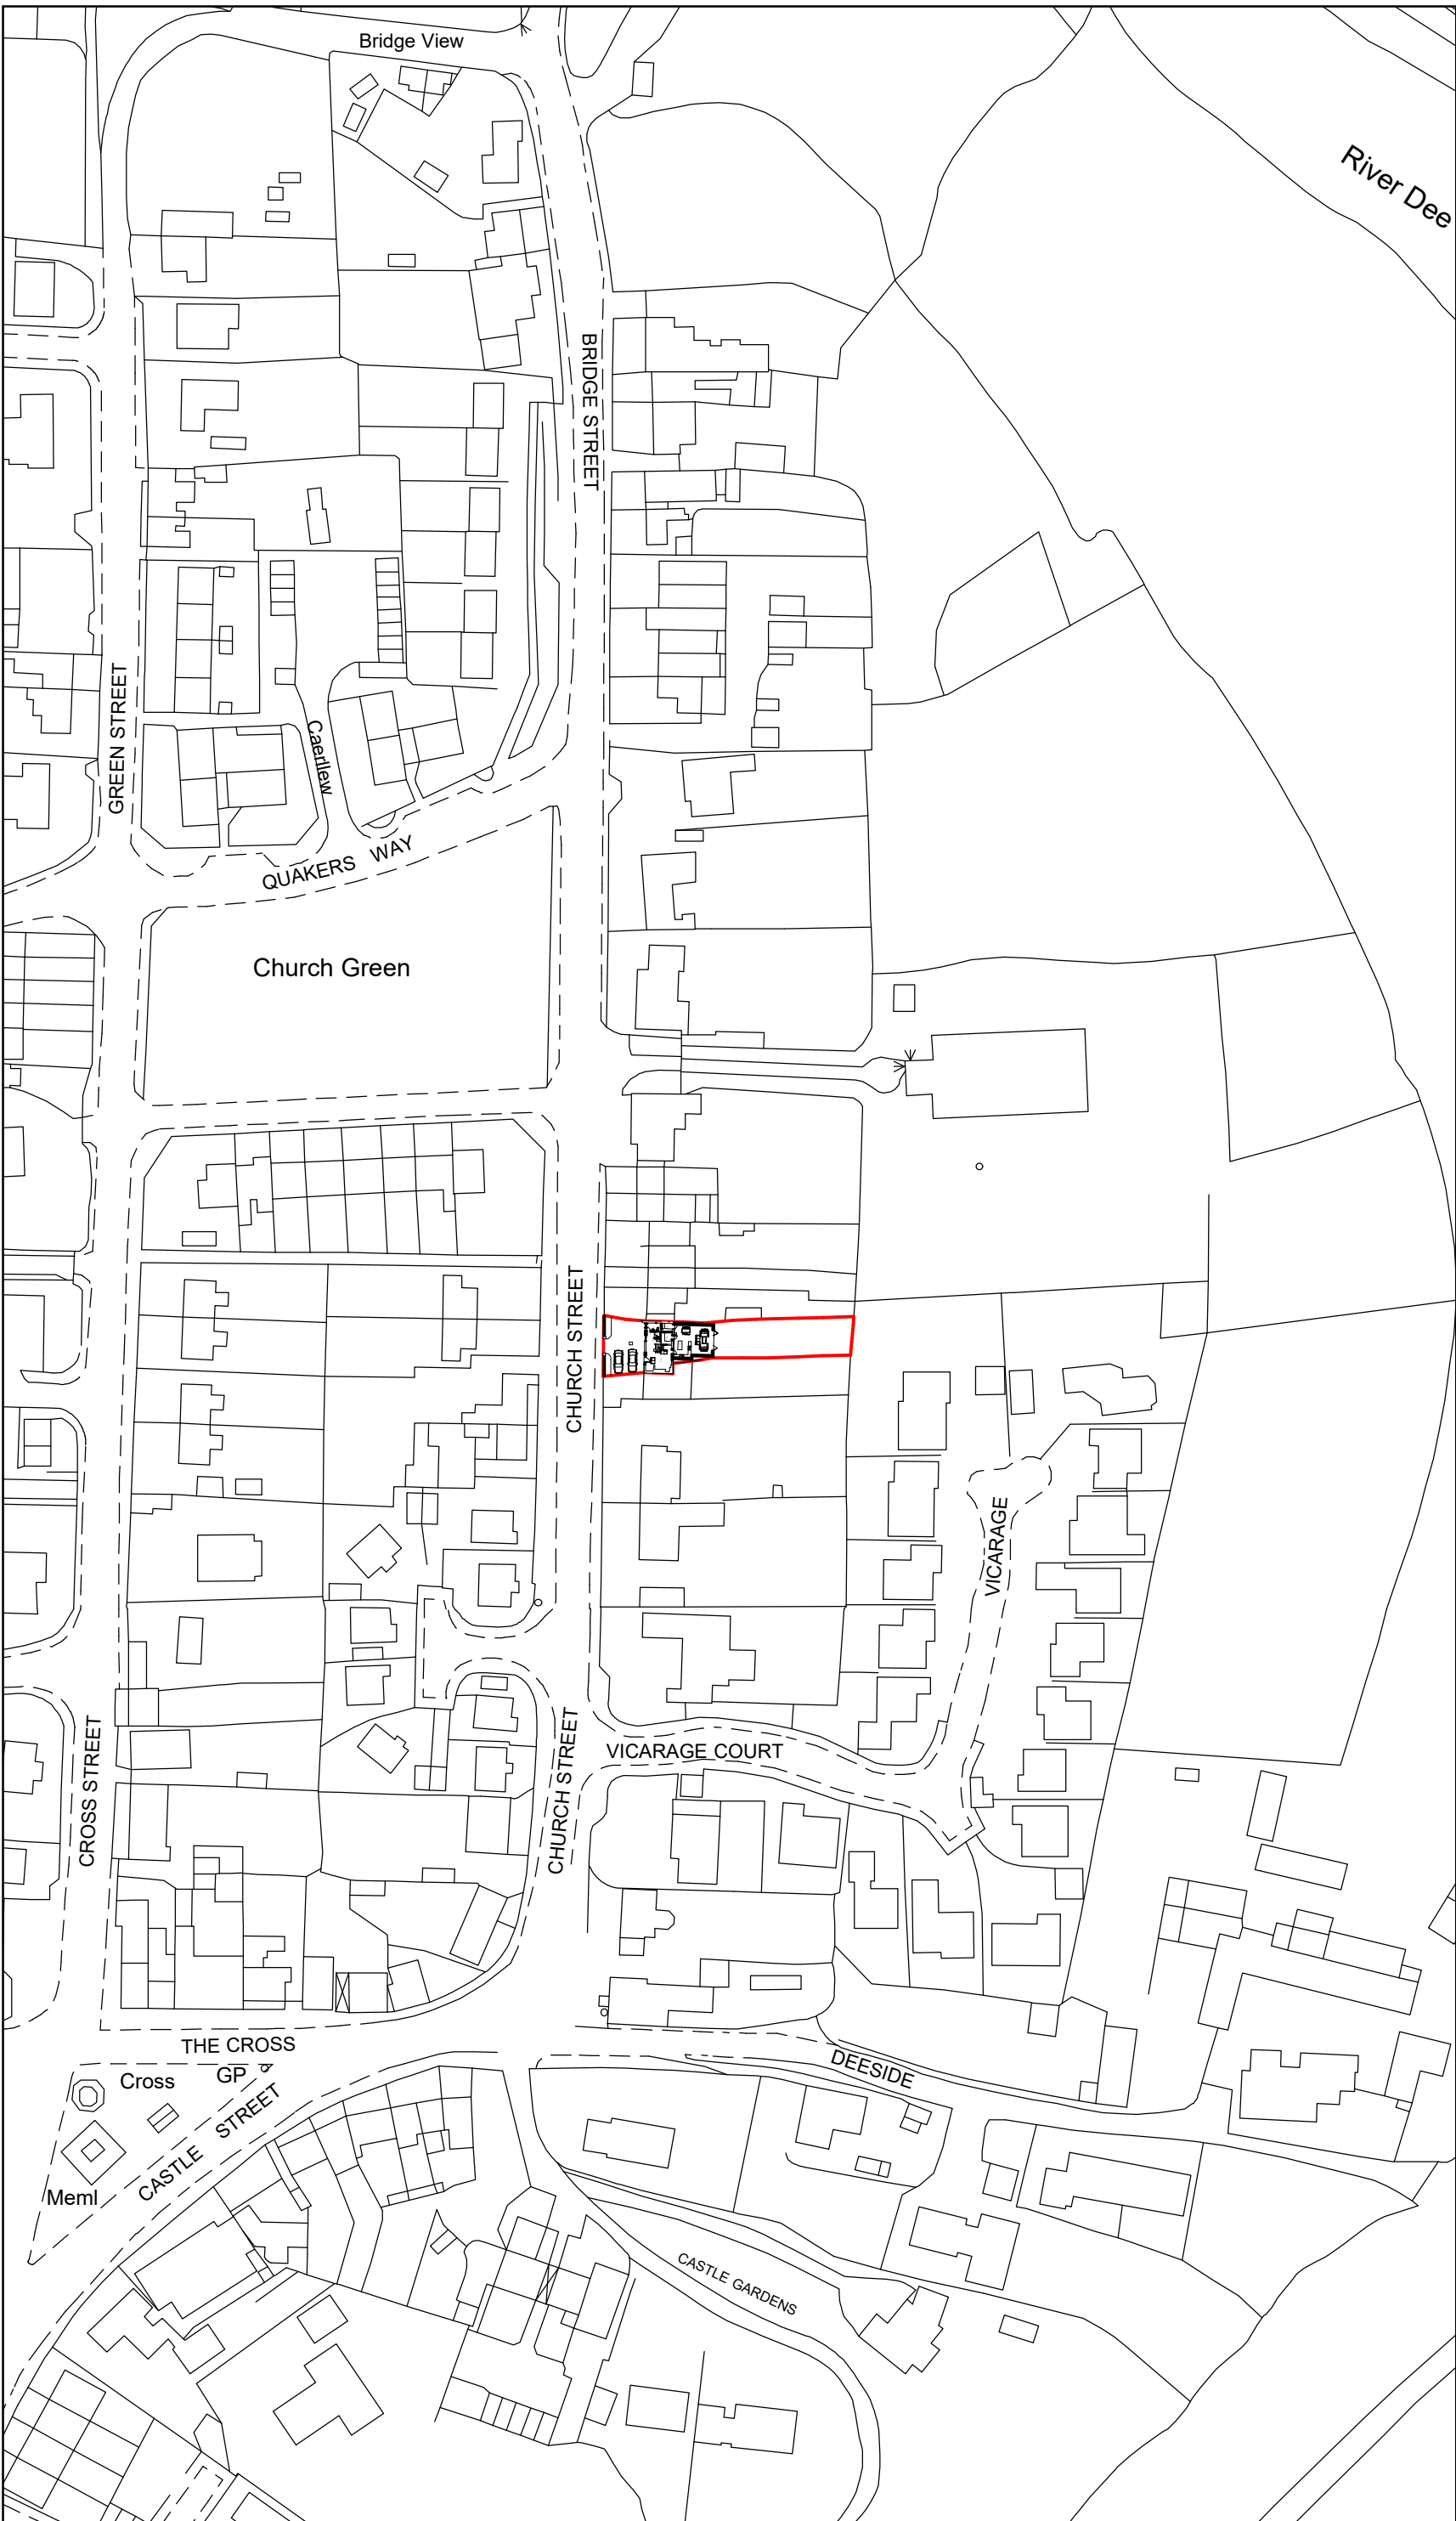


Site Plan 1:500

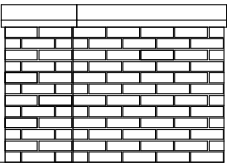

Location Plan 1:1250

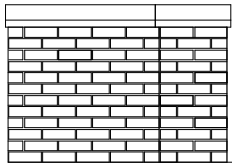

Typical Elevation Front Boundary
1:50

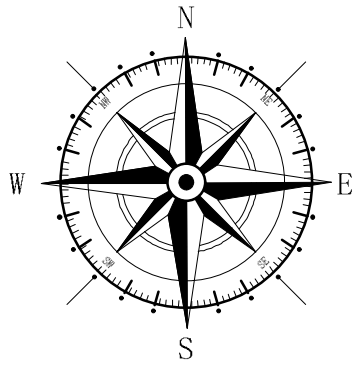

Rev	Date	Detail	Initial

Project: Proposed Extension to
Bridgewater
Church Street
Holt
LL13 9JP

Title:
Proposed: Site
& Location

Scale: (A2)
1:500 &
1:250

Drawn By:
L.Roberts

Date:
Feb 24

Drawing No:
DC143/004

Sheet:
1 of 1

blueprint
architectural services



Office 3K4,
Redwither Business Tower,
Wrexham. LL13 9XT
Tel: 01978 356500
www.blueprintarchitectural.com

© copyright all rights reserved